



All work to comply with building regulations and planning consent.
 Workmanship and materials to comply with British standards and code of practice.
 Scaled dimensions are approximate, take exact dimensions from site.
 This drawing was prepared for local authority approval and not as a working drawing.
LOCAL AUTHORITY MAY SCALE THE DRAWING
 Any deviation from the drawing to be agreed with the local authority.
 Any queries to be agreed prior to construction.
 See separate details for Structural engineers calculations.

GREEN PAINTED SECURE STEEL CONTAINERS NO WINDOWS STORAGE ONLY

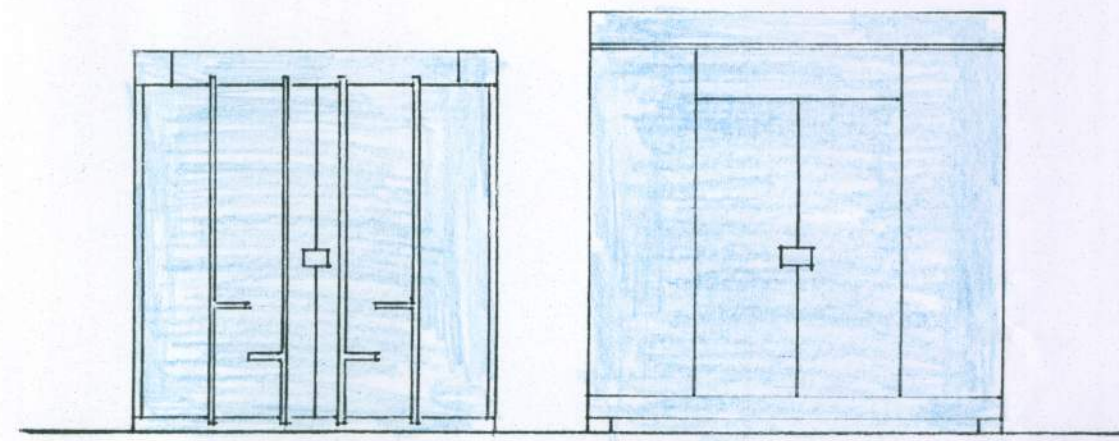


PROPOSED ELEVATION 1

SCALE 1:50 AT A1

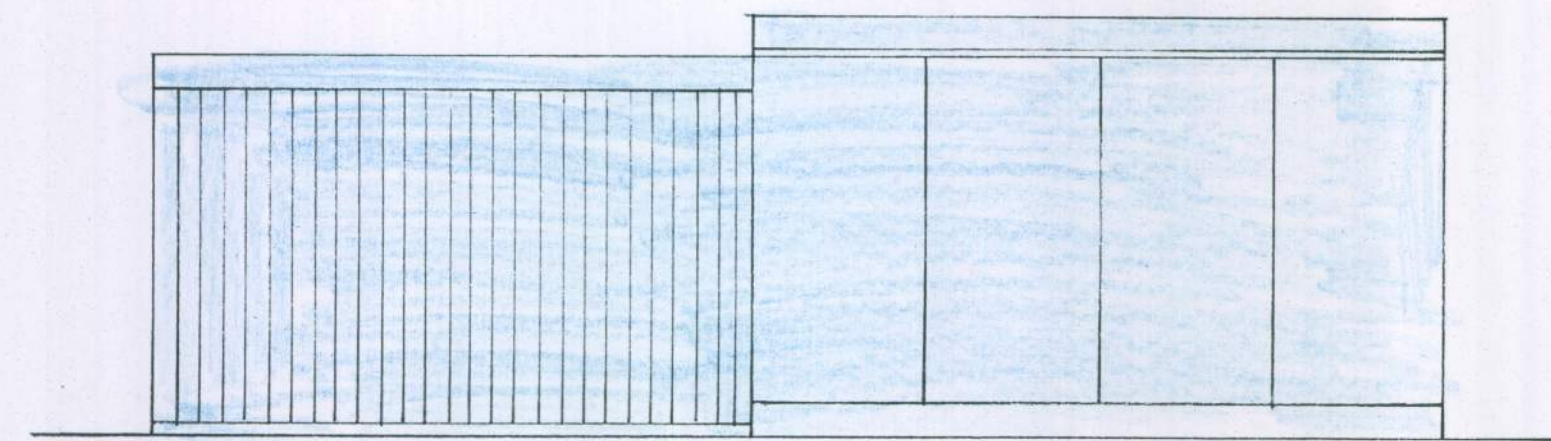


PROPOSED ELEVATION 2


FOR CLARITY TREES NOT SHOWN

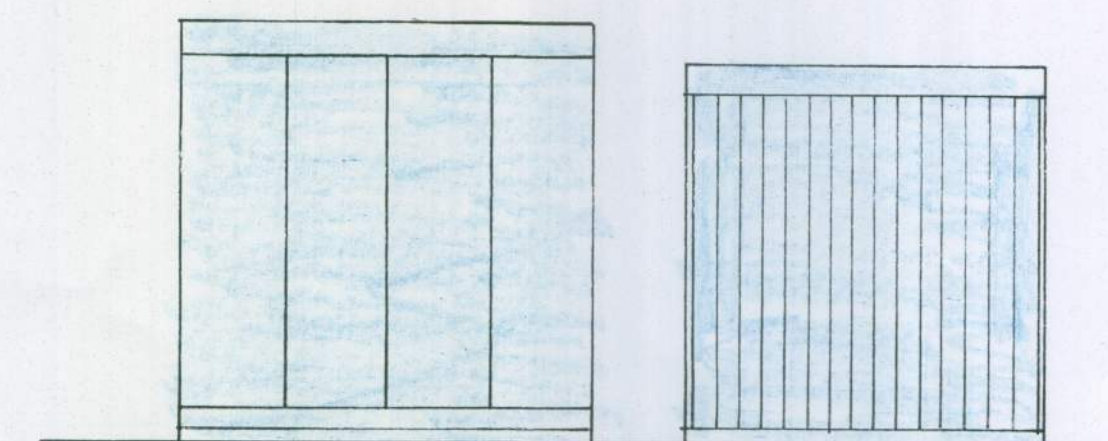


PROPOSED ELEVATION 3

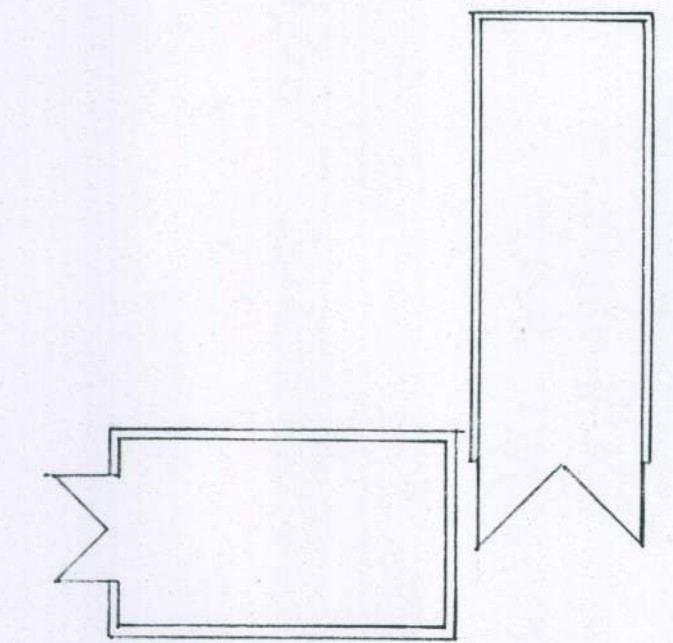


EXISTING FLOOR PLAN OF UNITS 1:100 AT A1

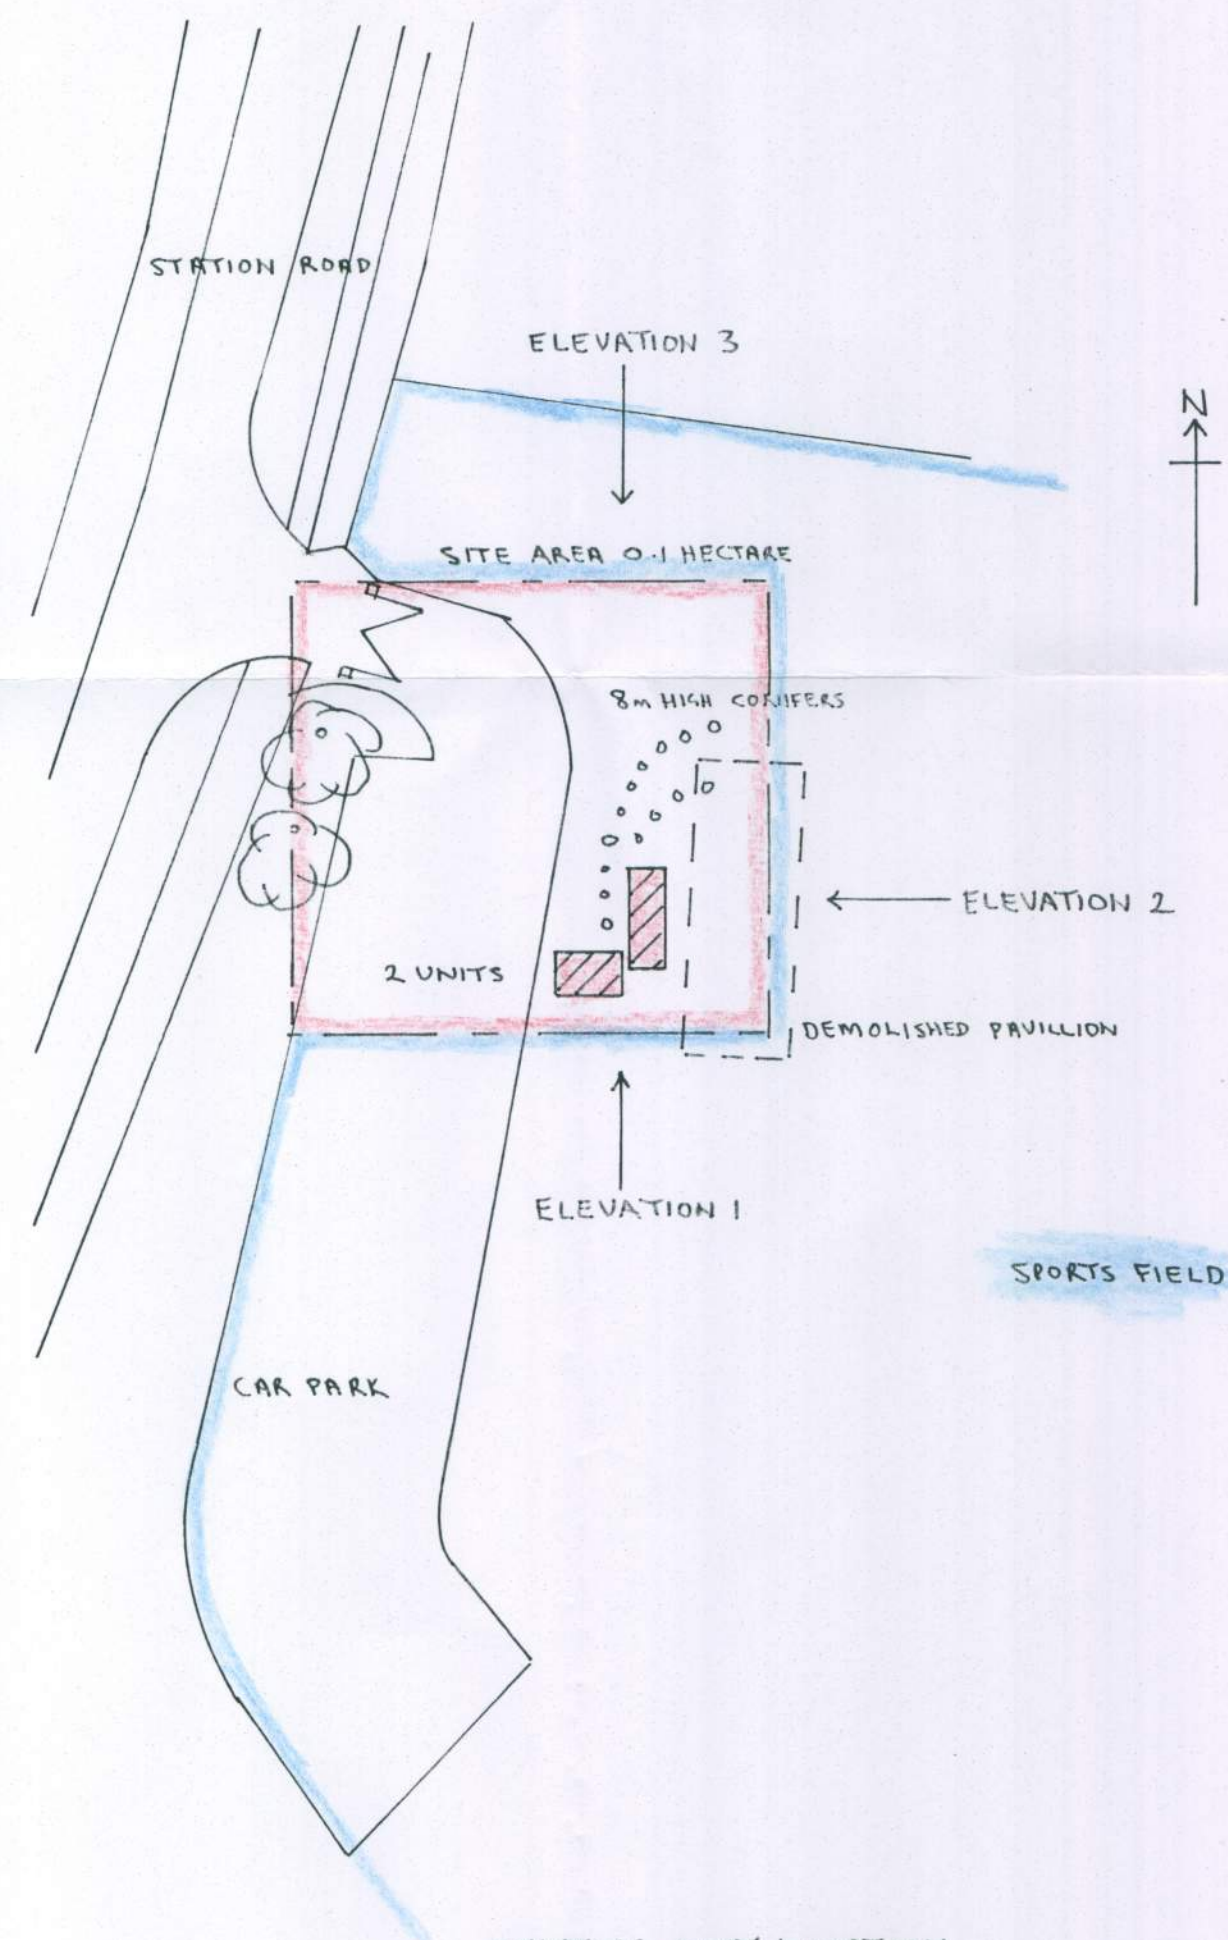


EXISTING UNIT LOCATION
 SITE PLAN SCALE 1:500 AT A1

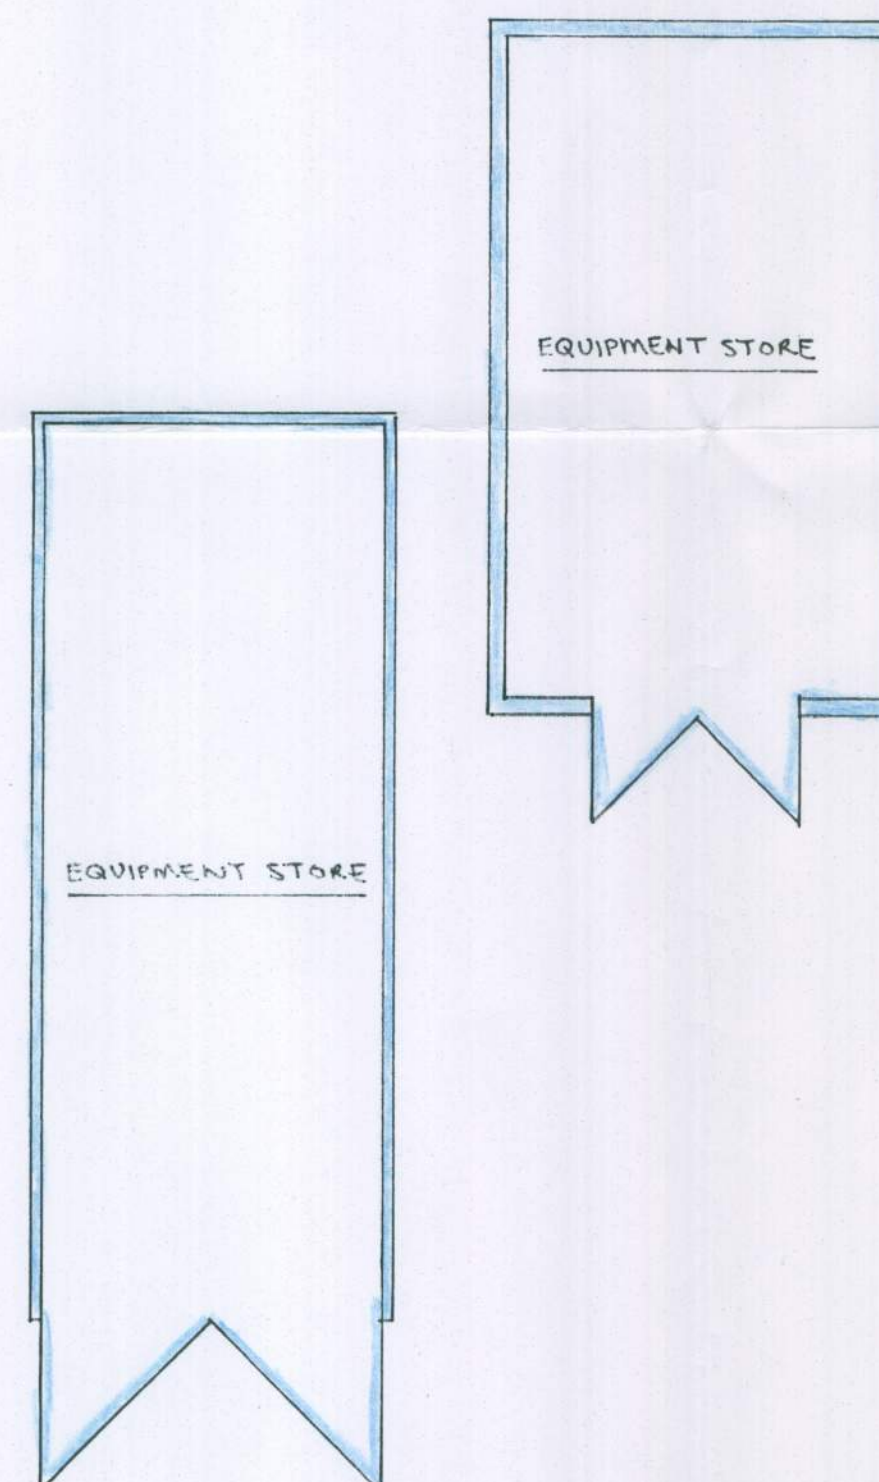


PROPOSED FLOOR PLAN OF UNITS 1:50 AT A1

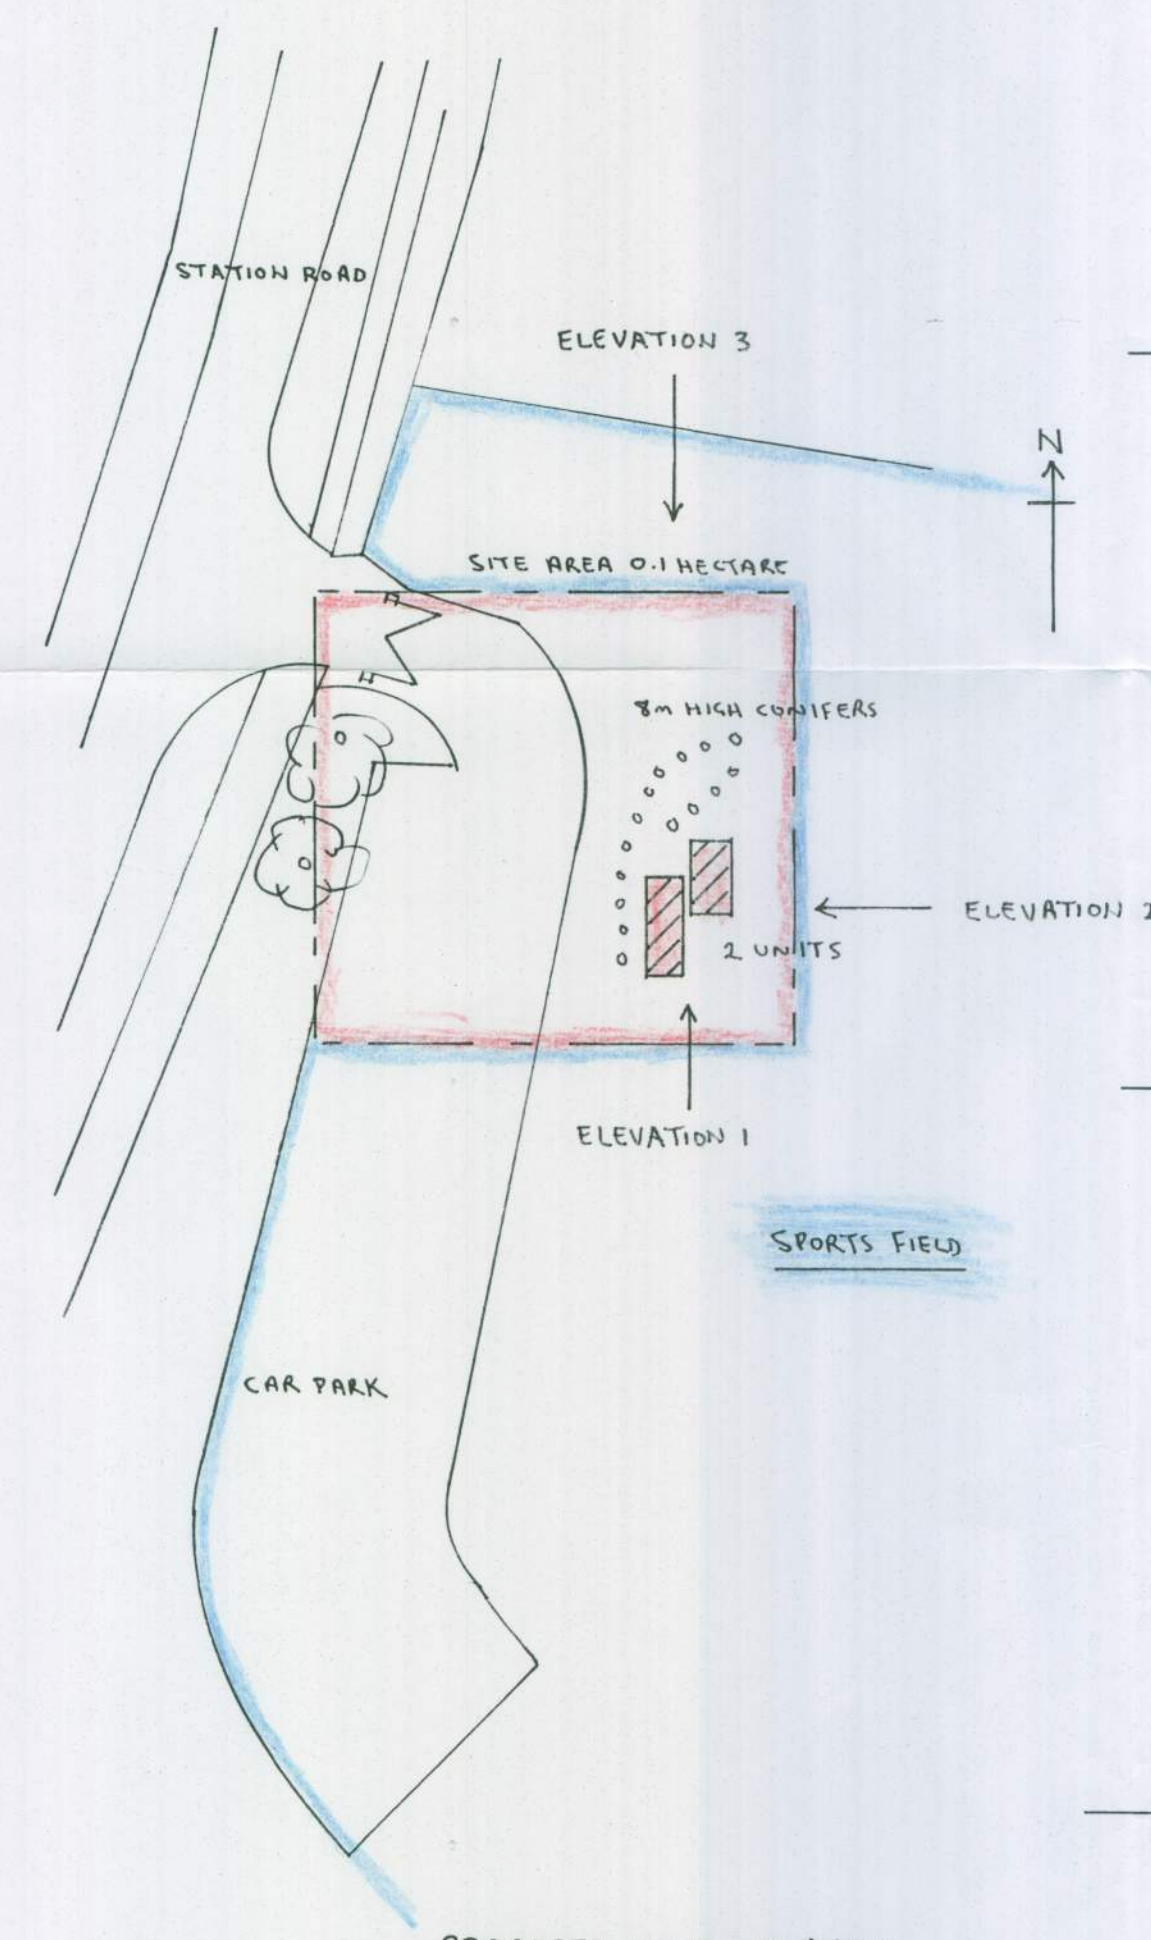


PROPOSED UNIT LOCATION
 SITE PLAN SCALE 1:500 AT A1

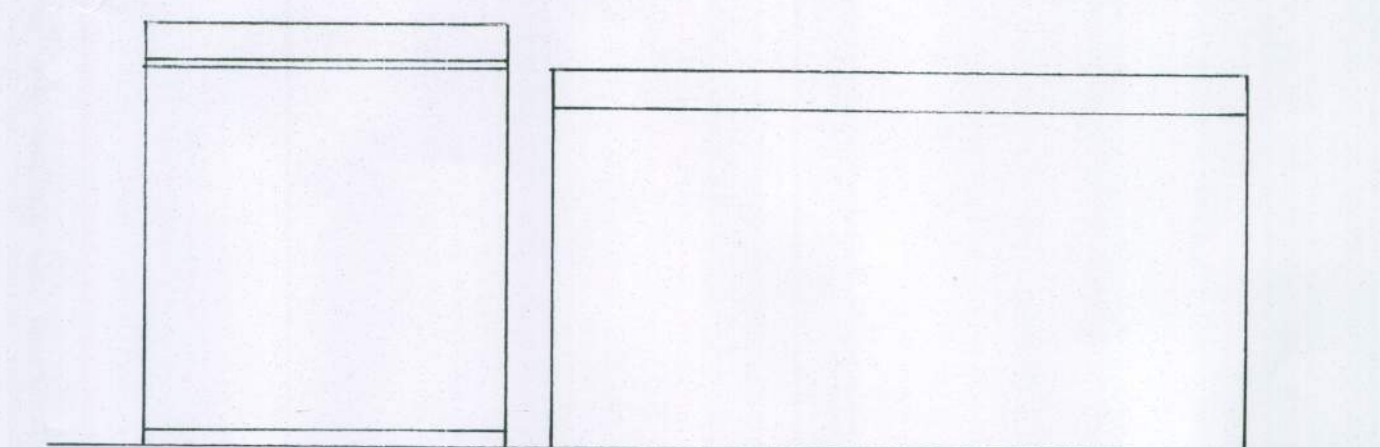

EXISTING ELEVATION 3 1:50 AT A1

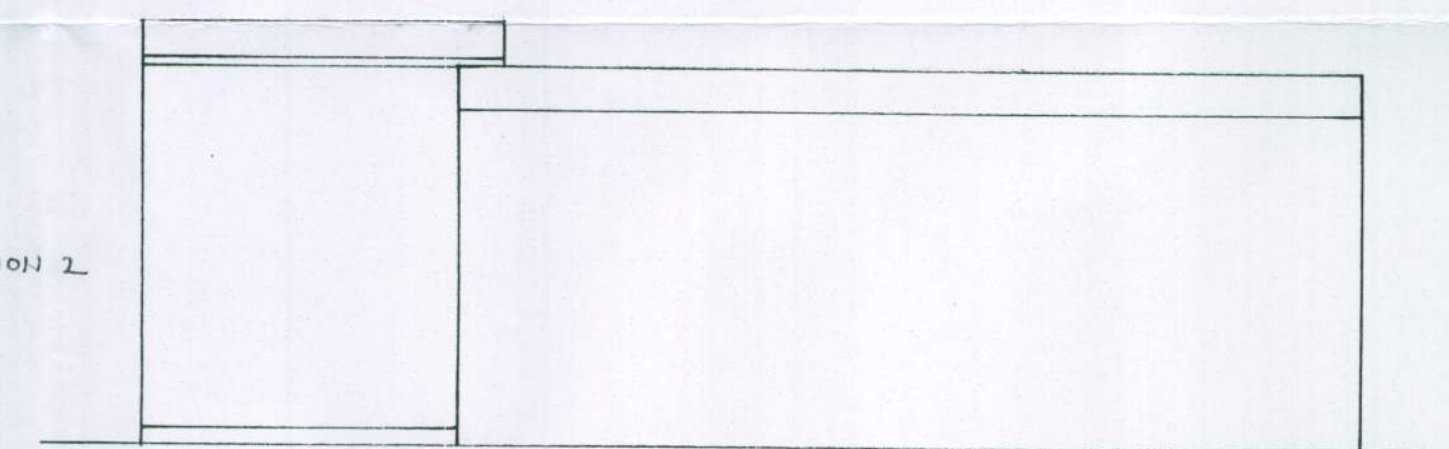

EXISTING ELEVATION 2 1:50 AT A1

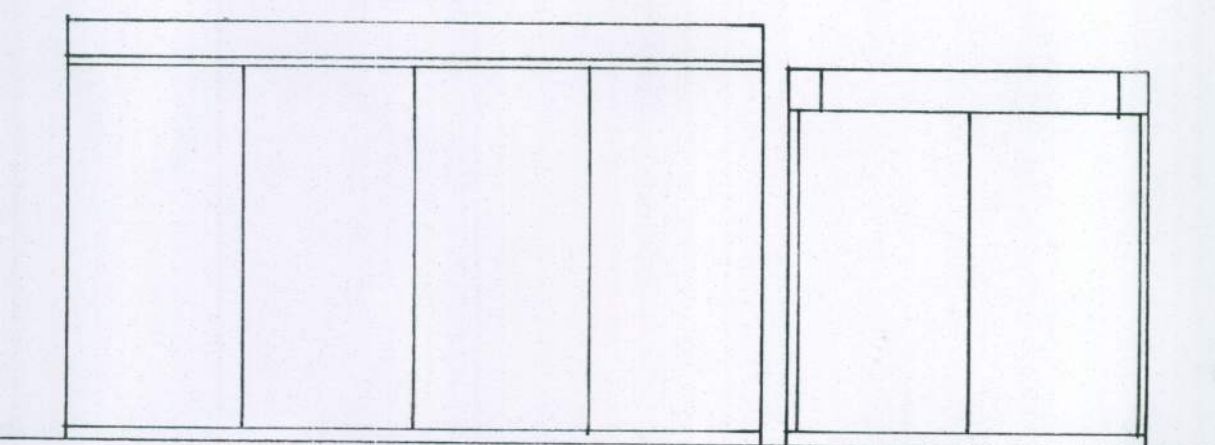

EXISTING ELEVATION 1 1:50 AT A1

A/69/11.

Tony Standing Designs Drawing for Domestic Extensions

Title	PROPOSED TEMPORARY PLANNING PERMISSION FOR THE 2 UNITS AT WOODLANDS PARK SPORTSFIELD.				
Client	MR S. KLAWCZKOWSKI				
Drawn By:	T.S.	Drawn	C704	Scale	AS SHOWN
Date	APRIL 2011	Revision	A		
Mr A J G Standing 39 Hills Road, Steyning BN44 3QG		Phone: 01903 814151			

T.S.