

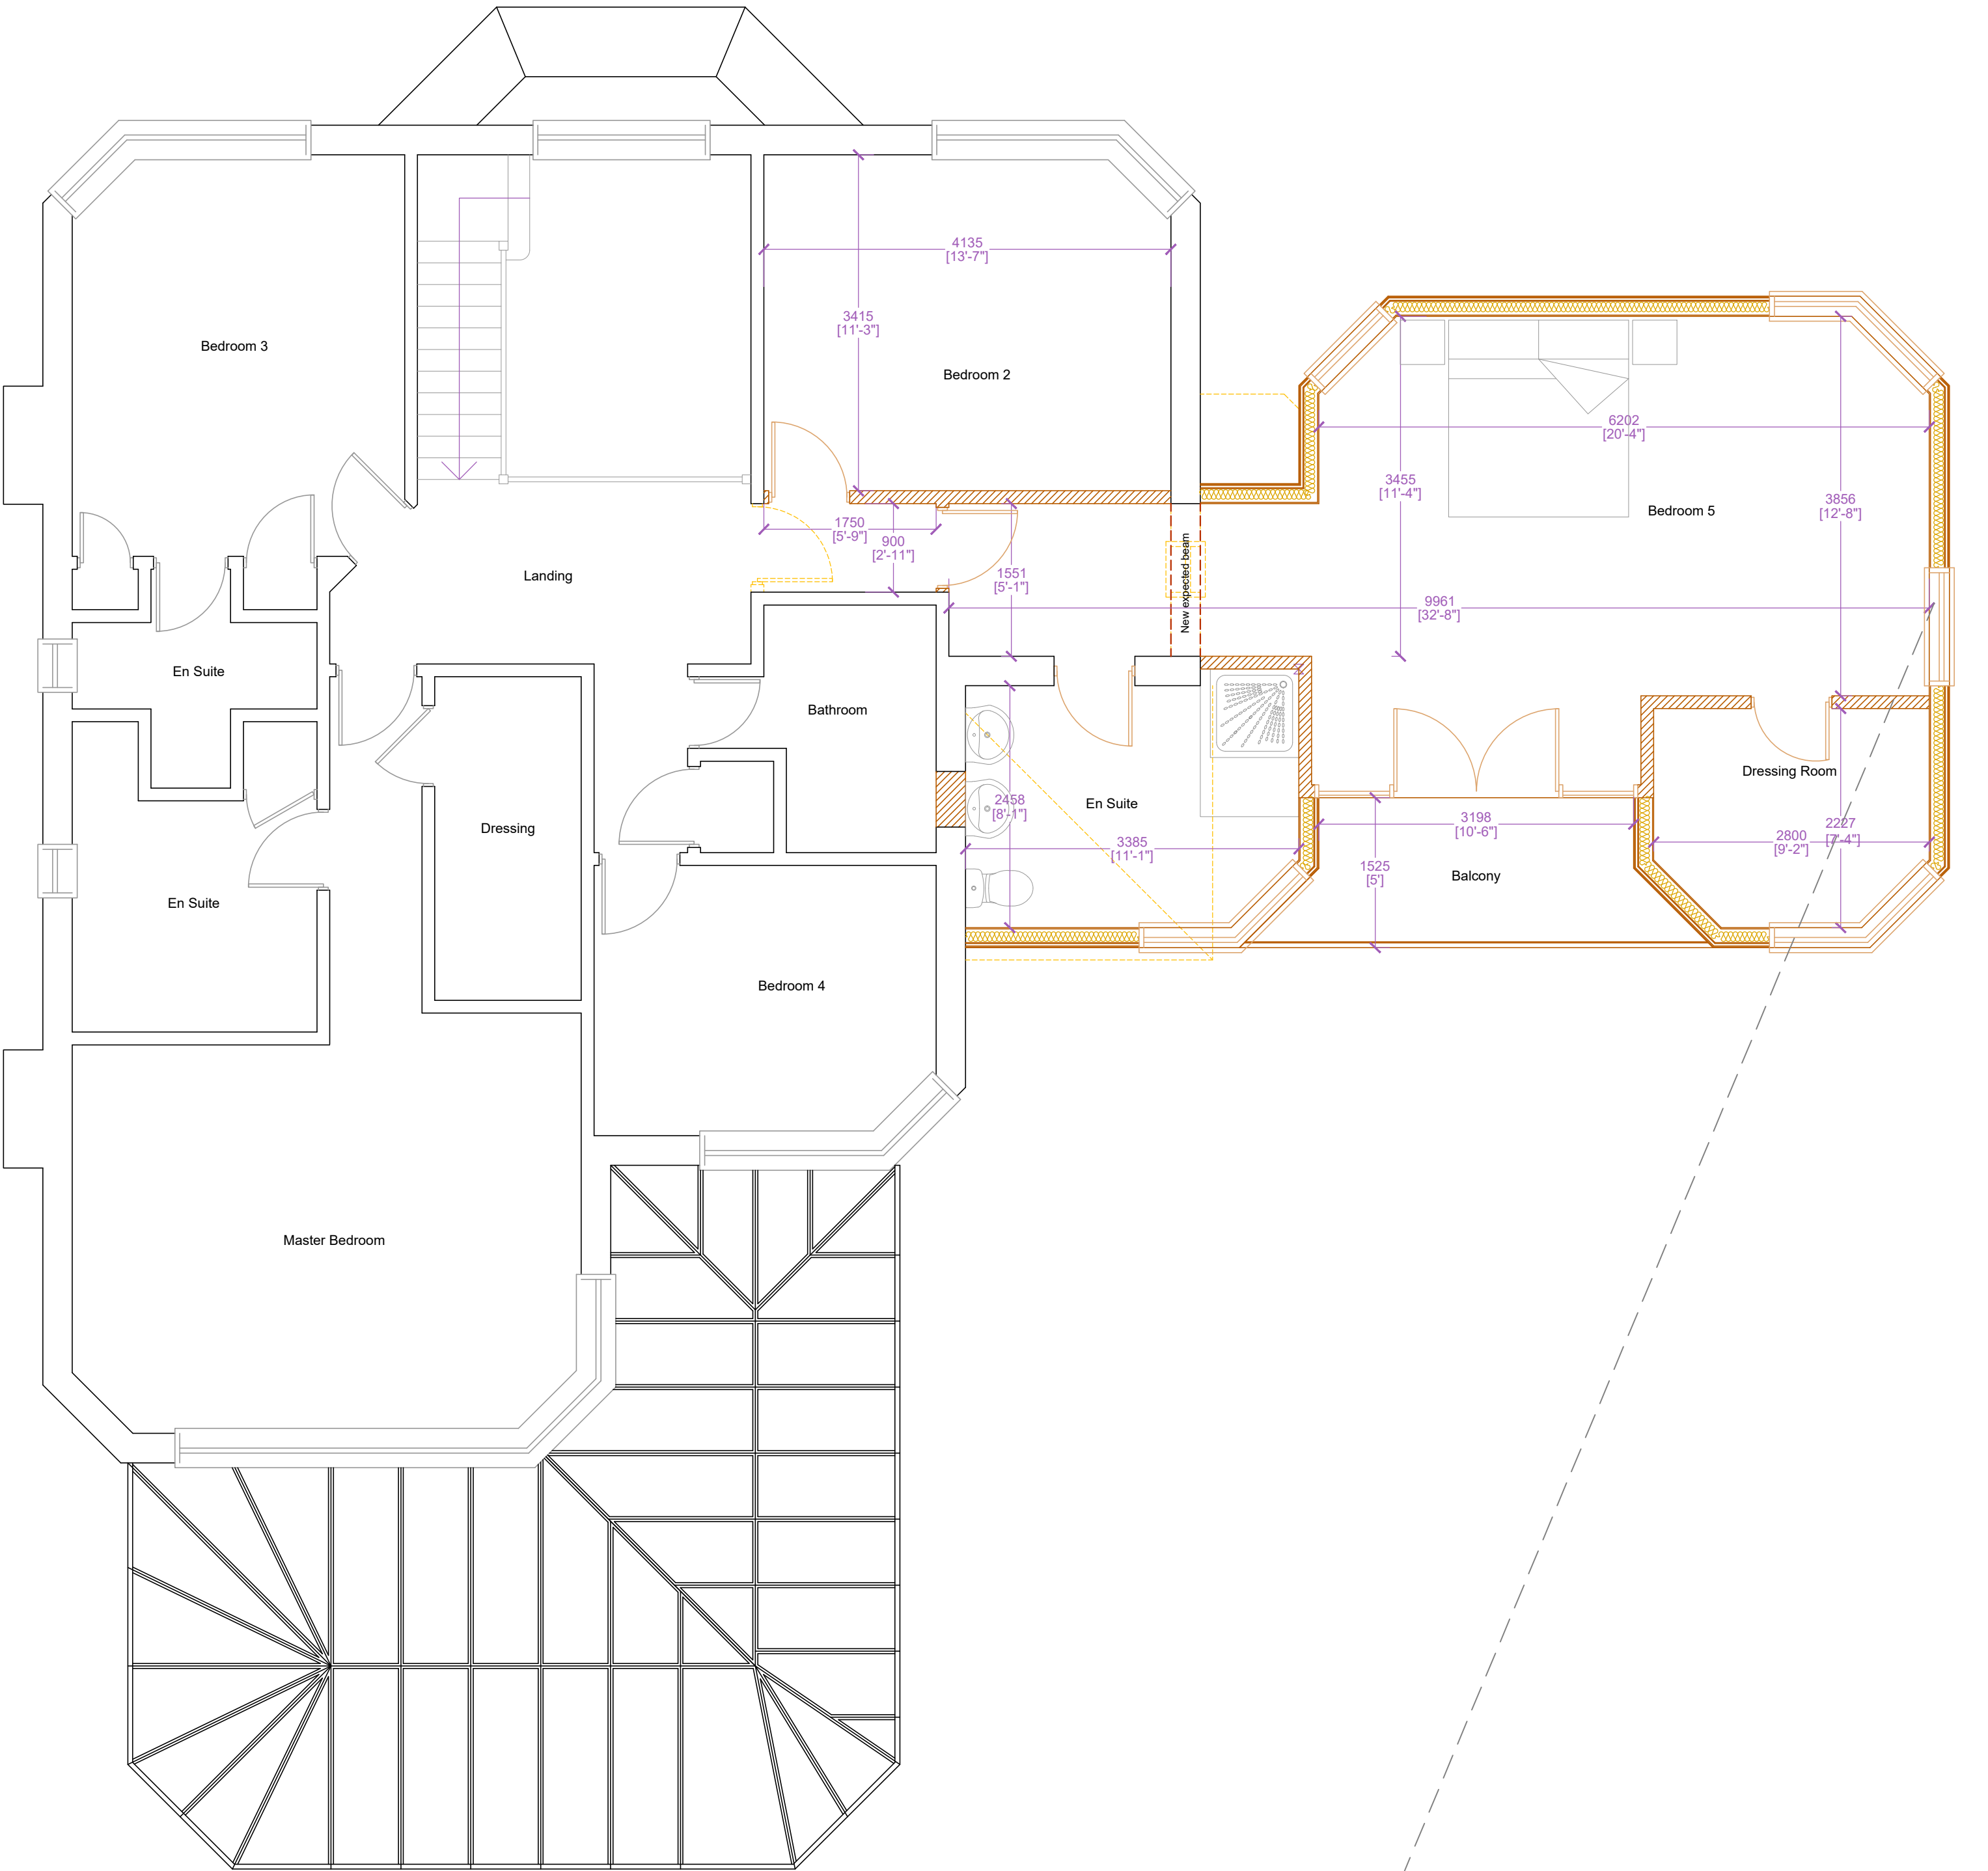
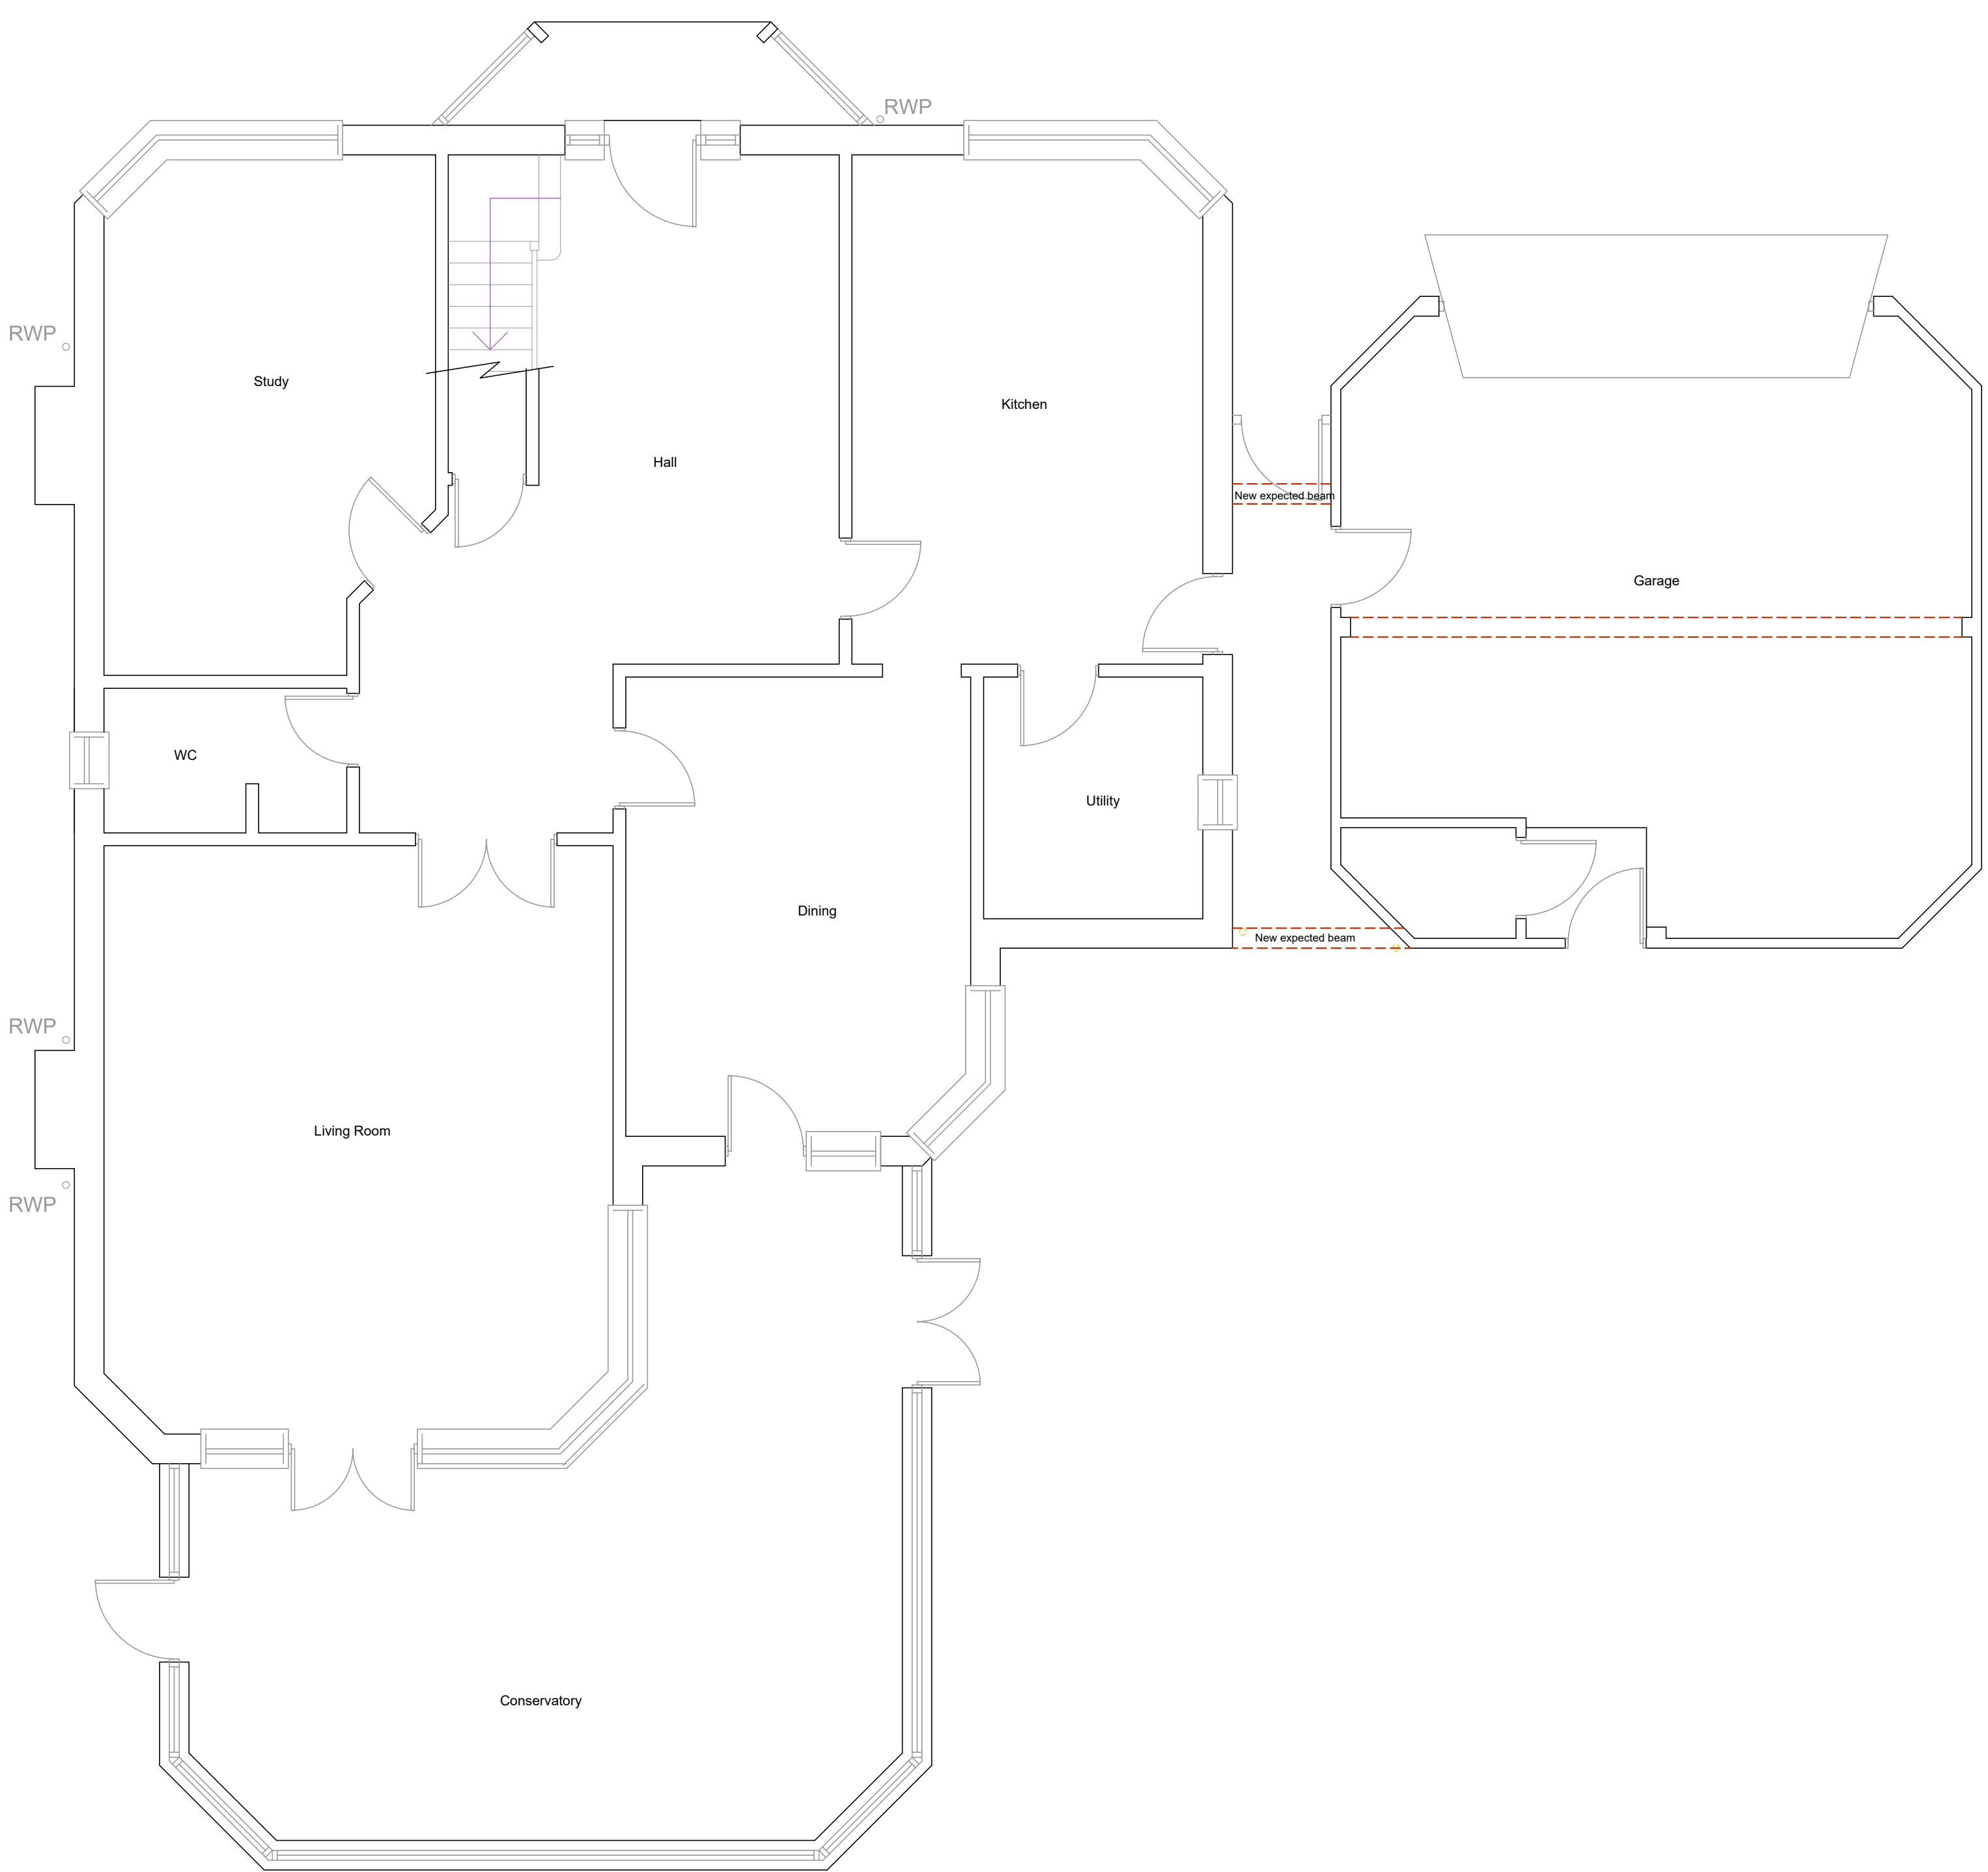


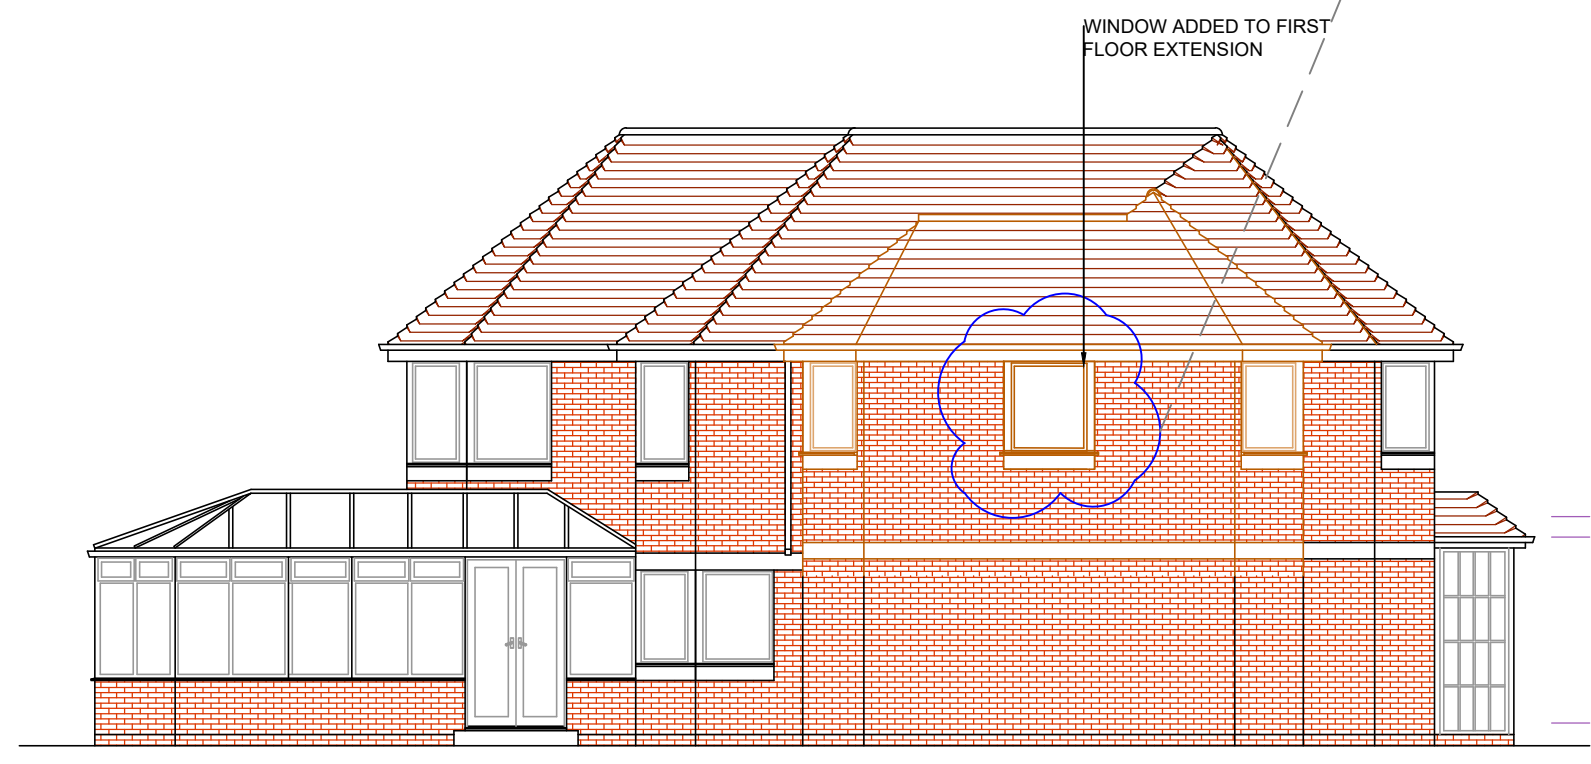

GROUND FLOOR
PROPOSED FLOOR PLANS 1:50

FIRST FLOOR

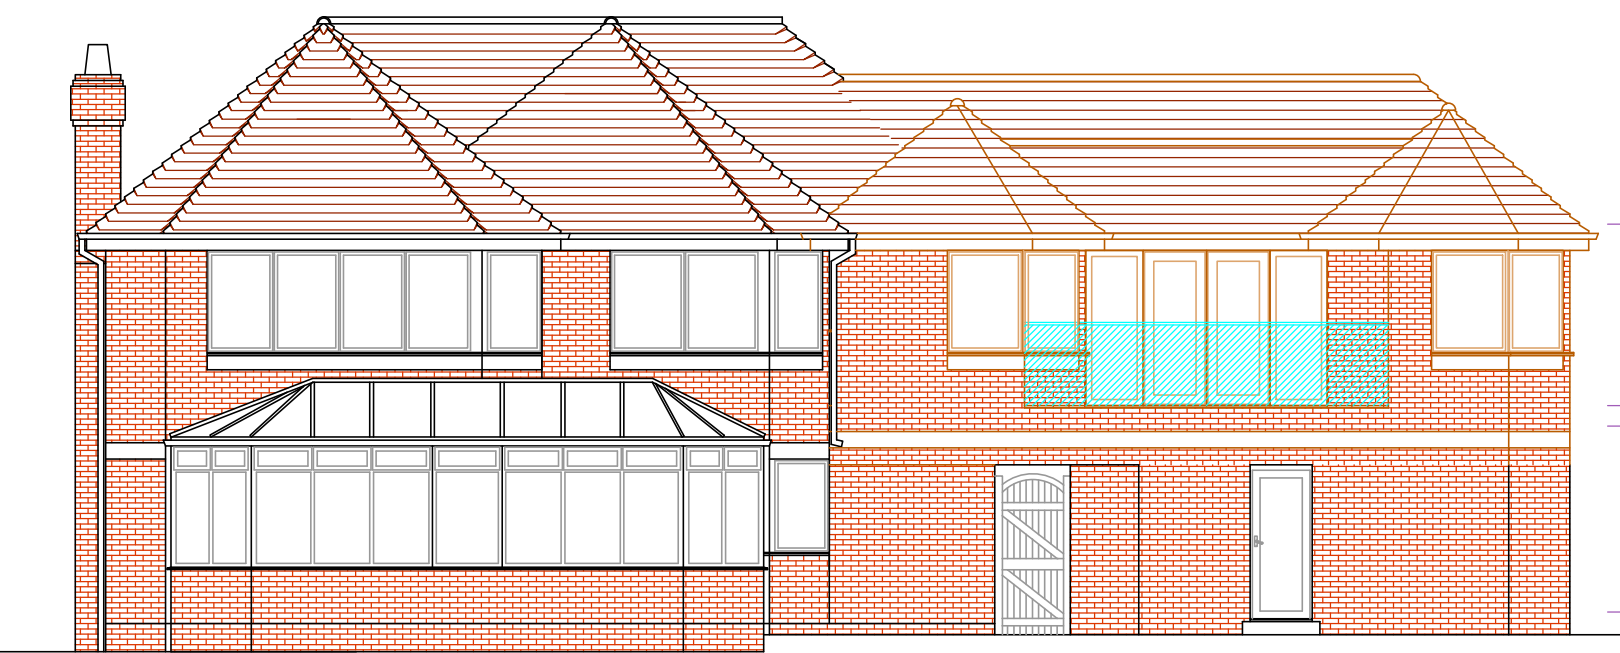


FRONT ELEVATION
EAST

REAR ELEVATION
WEST

SIDE ELEVATION
SOUTH

PROPOSED ELEVATIONS 1:100

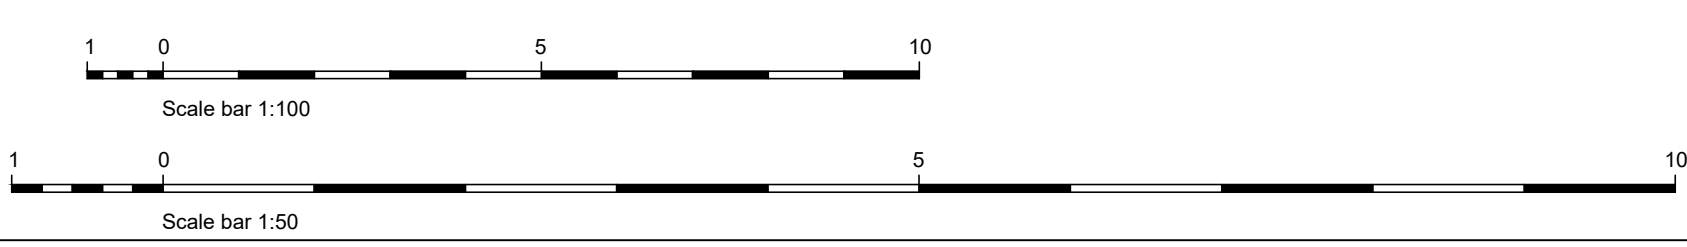

All dimensions to be checked on site prior to commencement of work, except for planning purposes.

This drawing is the copyright of
CALDOTECH LTD
and may not be copied, altered or reproduced
in any way without written authority.

CALDOTECH LTD
11 THE PARADE
WILLOWHAYNE CRESCENT
EAST PRESTON
WEST SUSSEX
BN16 1NS Telephone
01903 859176

PROPOSED FLOOR PLANS & ELEVATIONS

Badgers
Ham Manor Way
Angmering
BN16 4JQ

CLIENT	Mr. & Mrs. Newbon			
R3	First floor window added	LG	LG	31/08/17
R2	Client amendments	RM	RM	27/07/17
R1	Client amendments	RM	LG	19/07/17

Issue	Details	Drawn	Check	Date
SCALE	AS SHOWN on A1			
DATE	31/08/17			
DRAWING NUMBER	17027/02R3			