




east elevation

Green polyester coated
galv. metal frame work
and green plastic coated
wire mesh enclosure
with intermediate
support wires.



west elevation

Green composition hard
surfaced tennis court.

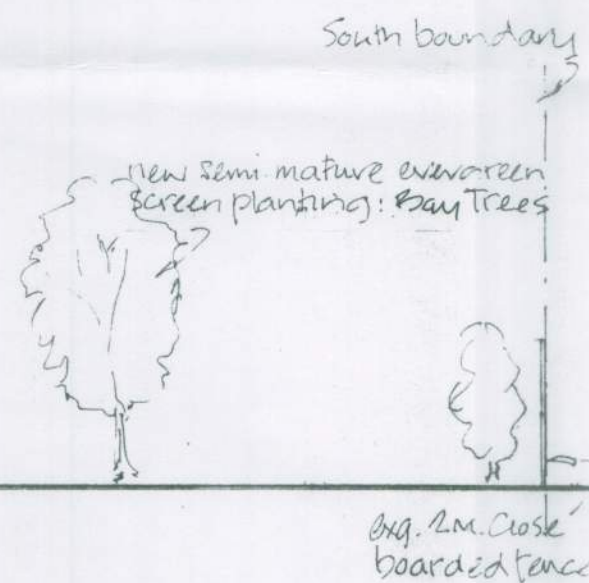


north elevation



south elevation

Proposed Tennis Court and Enclosure 1:100

 

BMP
CHARTERED
ARCHITECTS

Beecham Moore Partnership
The Studio
19 Old Patcham Mews Brighton
East Sussex BN1 8YW
01273 330502

TITLE
TALL TREES
HIGH STREET ANGMERING
DETAIL
tennis court "elevations"

SCALE 1:100 at A1 DATE dec 2014

2636 47

Contractors must check all dimensions on site. Only figured dimensions are to be worked from. Discrepancies must be reported immediately to the architects before proceeding © This drawing is copyright of BMP