



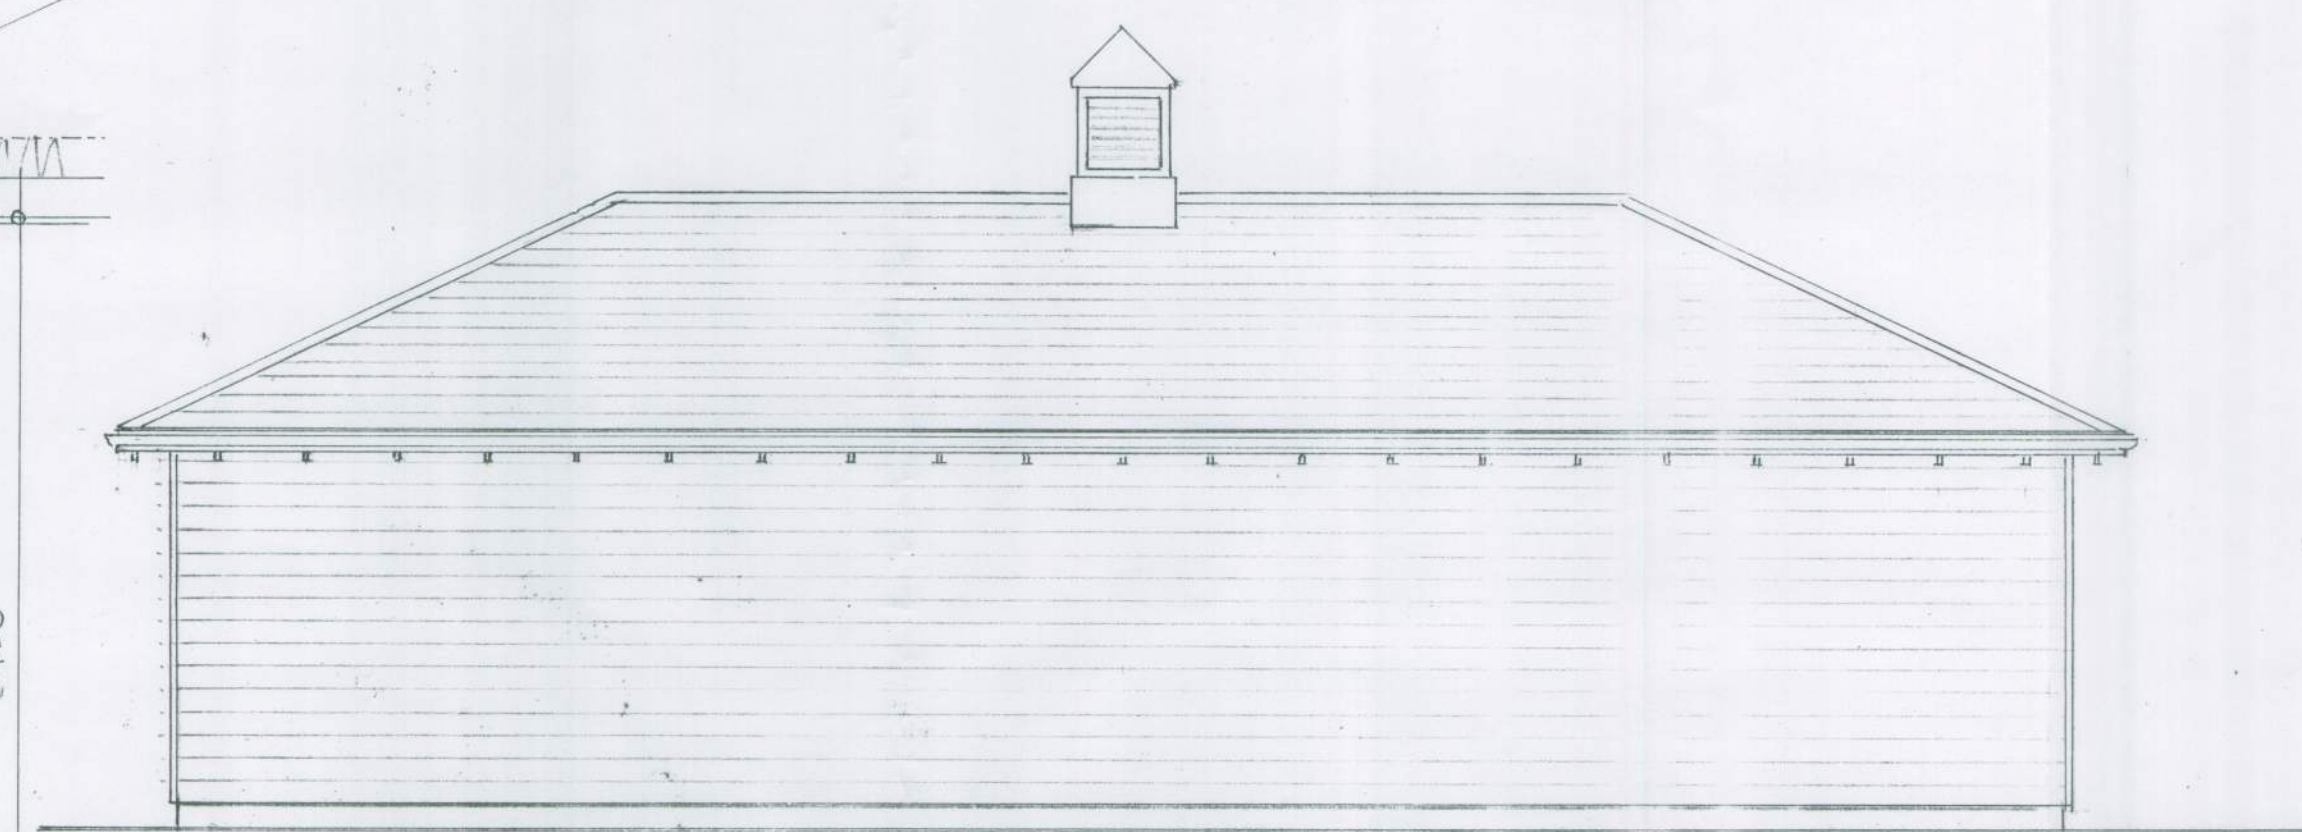

rear elevation north aspect




side elevation east aspect

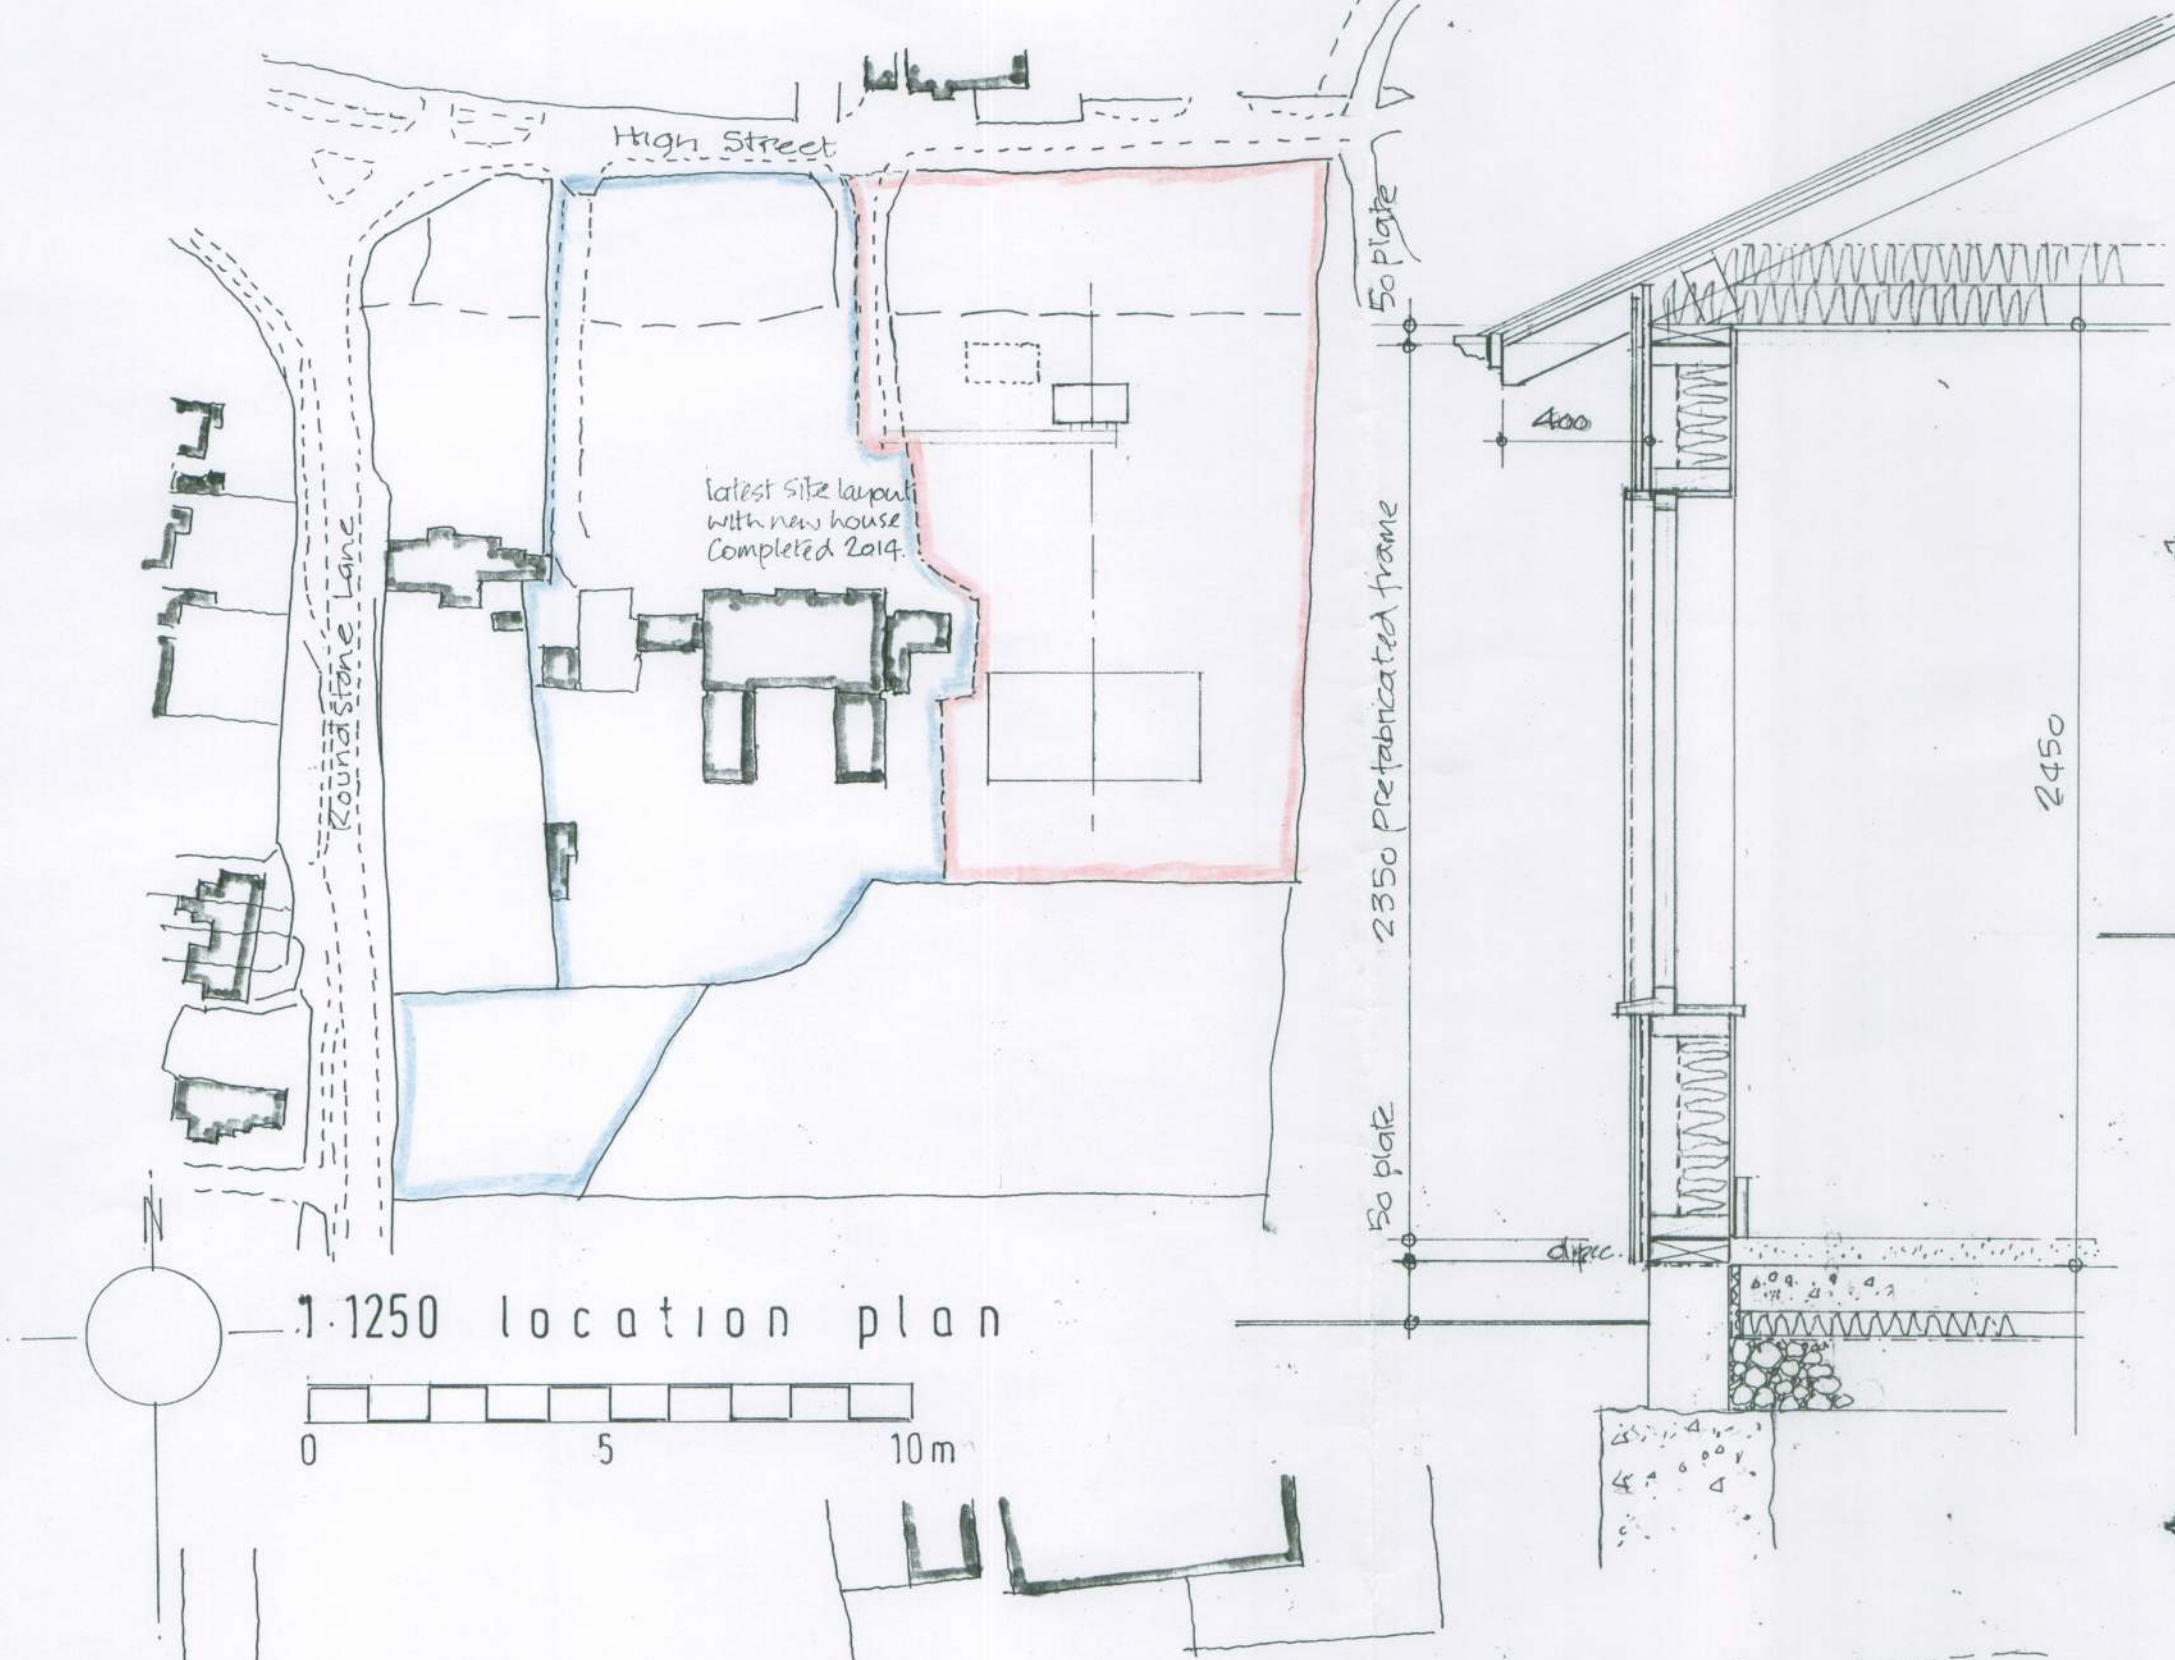


front elevation south aspect


white fibre glass turret
(to match existing garage
block turret)
250 pitch Cement fibre
slates
black classic profile gutter
Western Red Cedar
Shiplap cladding
Standard S.W. door and
window joints with
stained finish
plinth

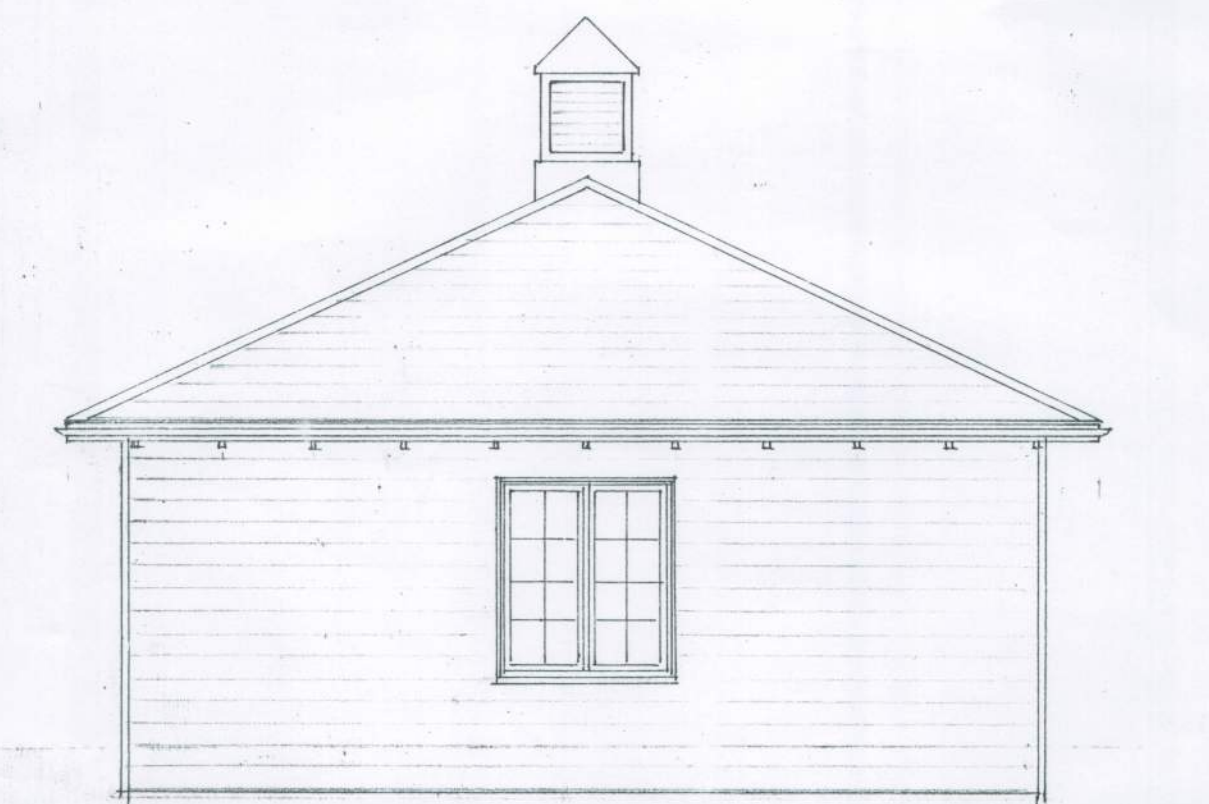



side elevation west aspect

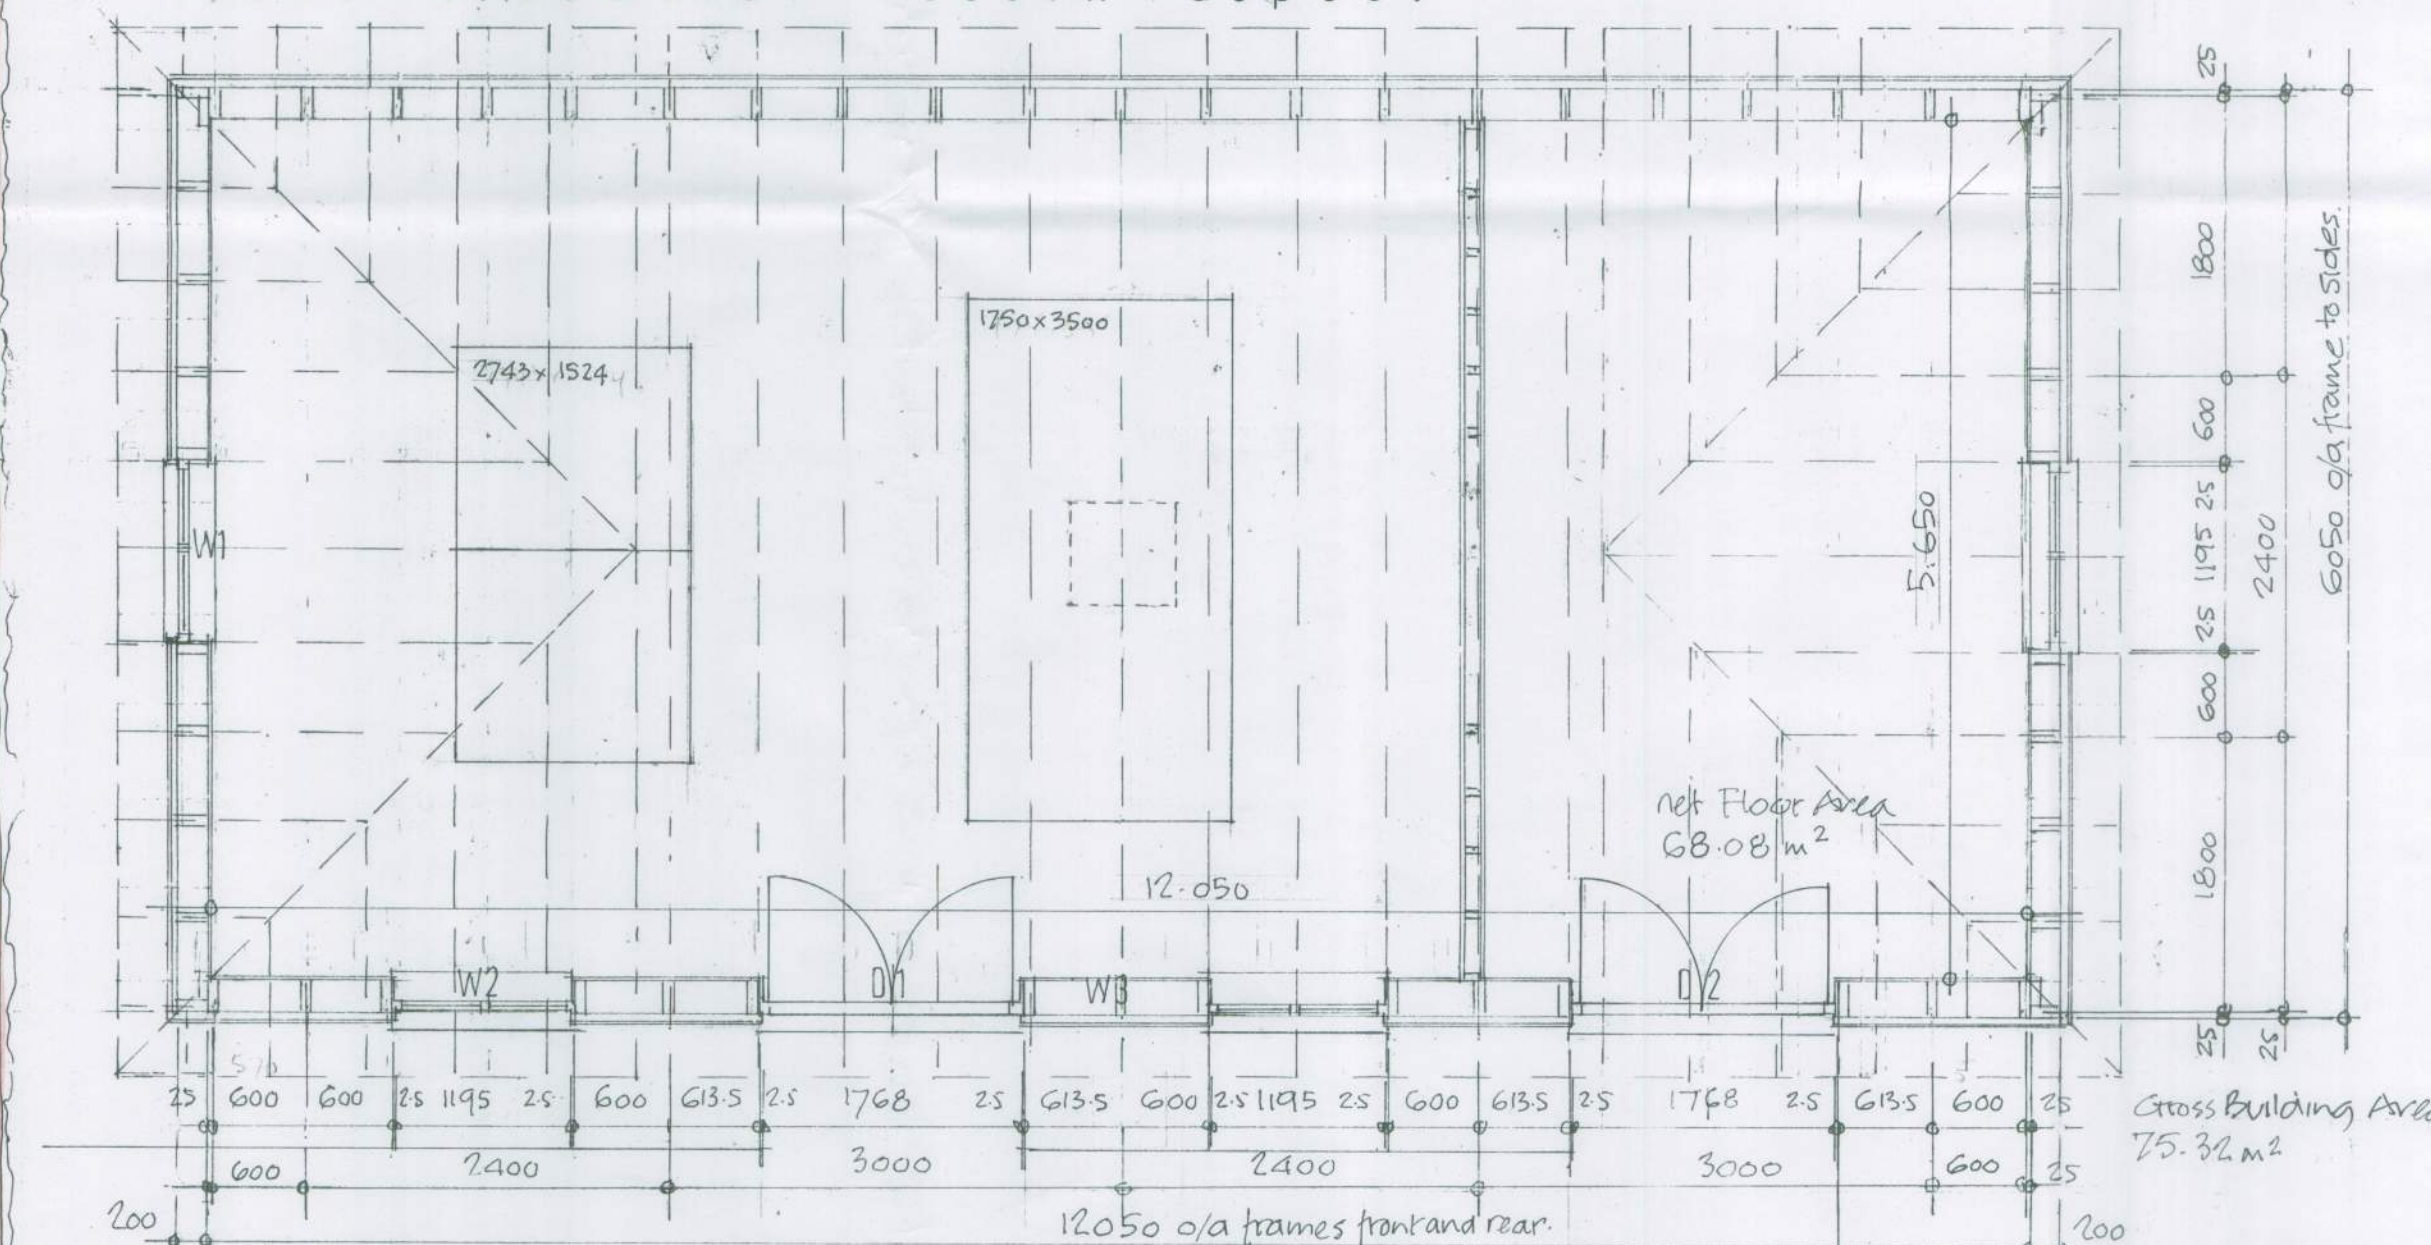

floor plan

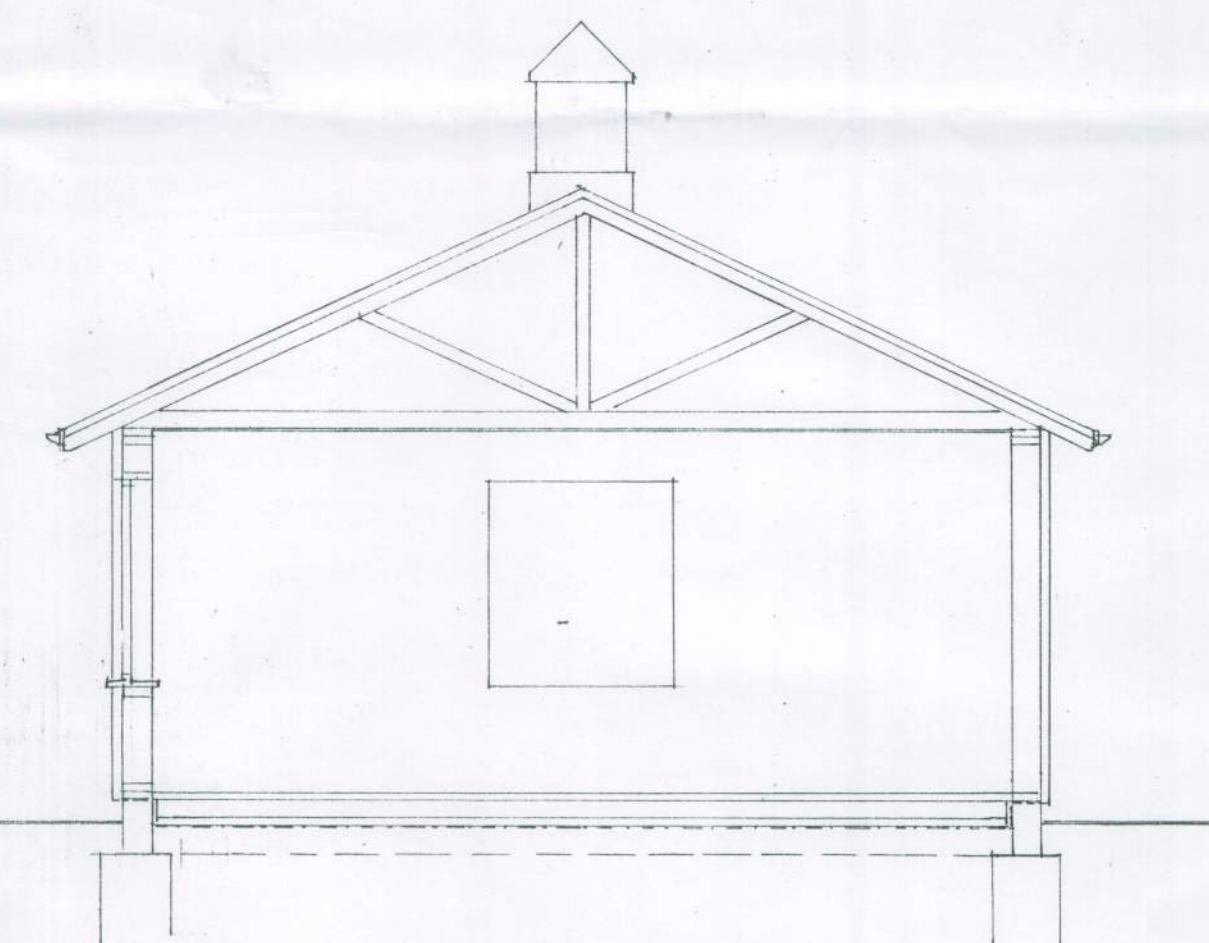

section

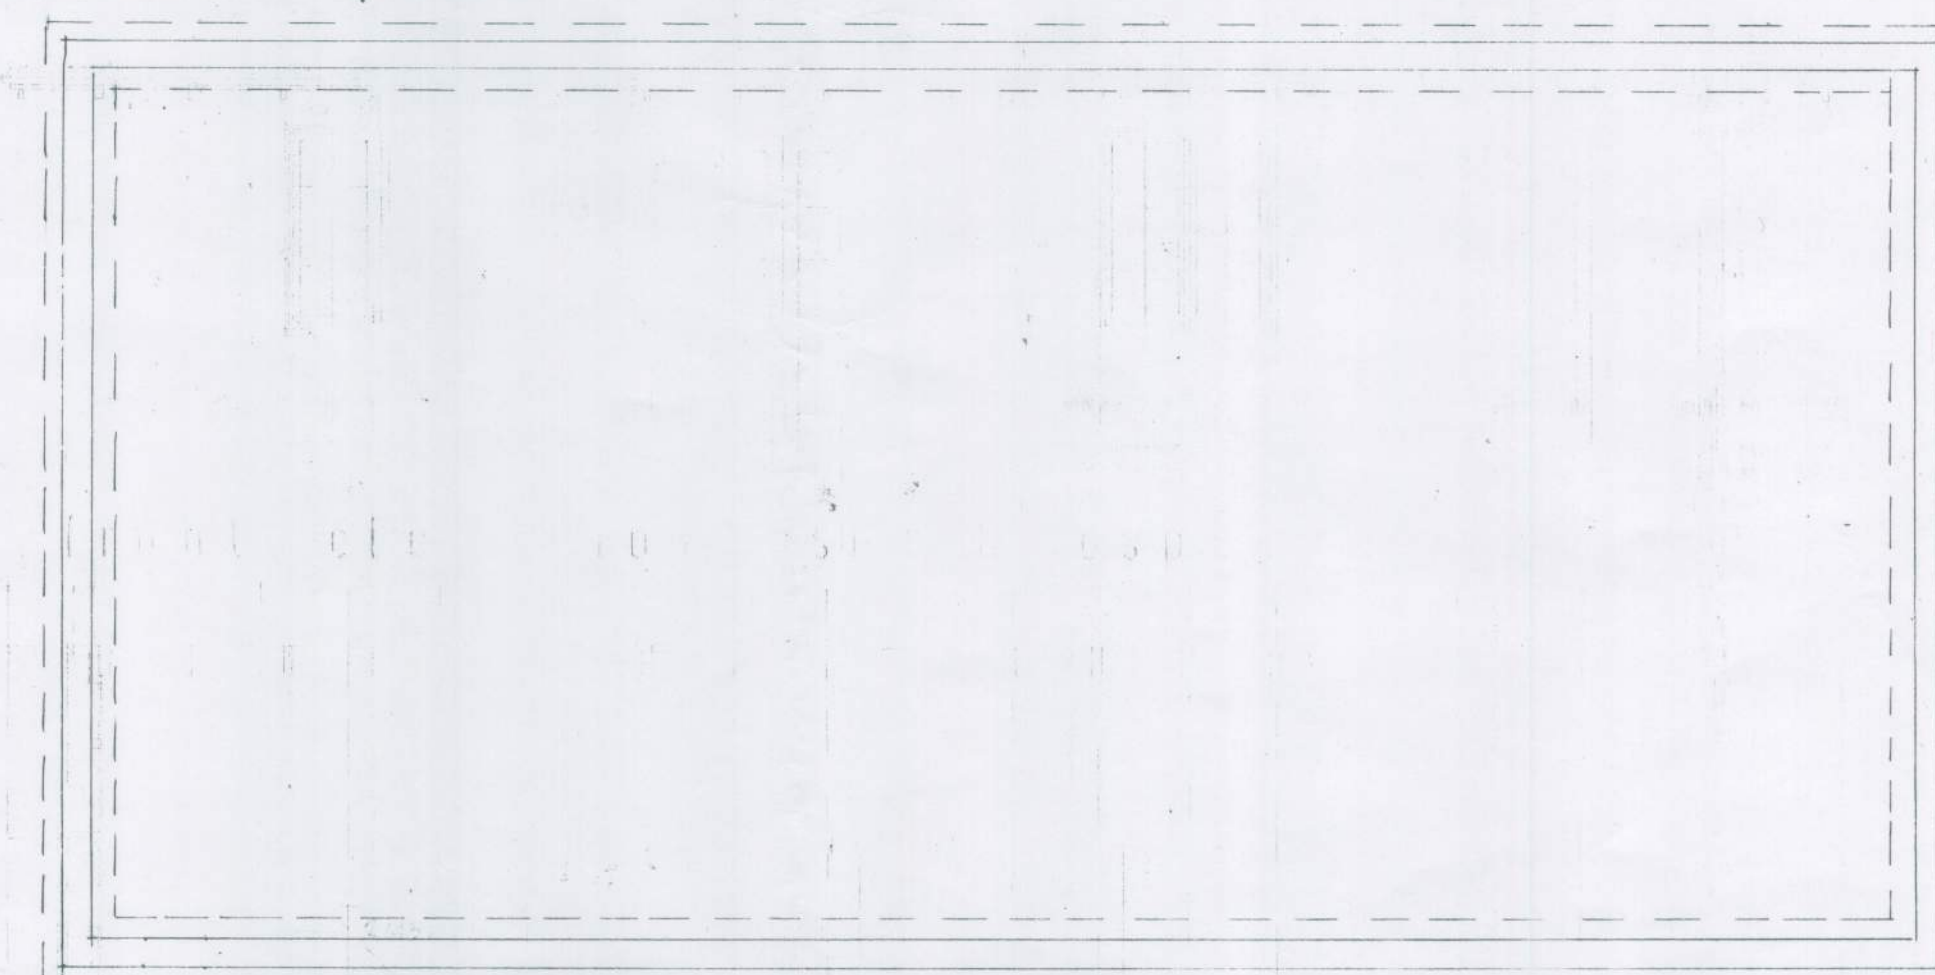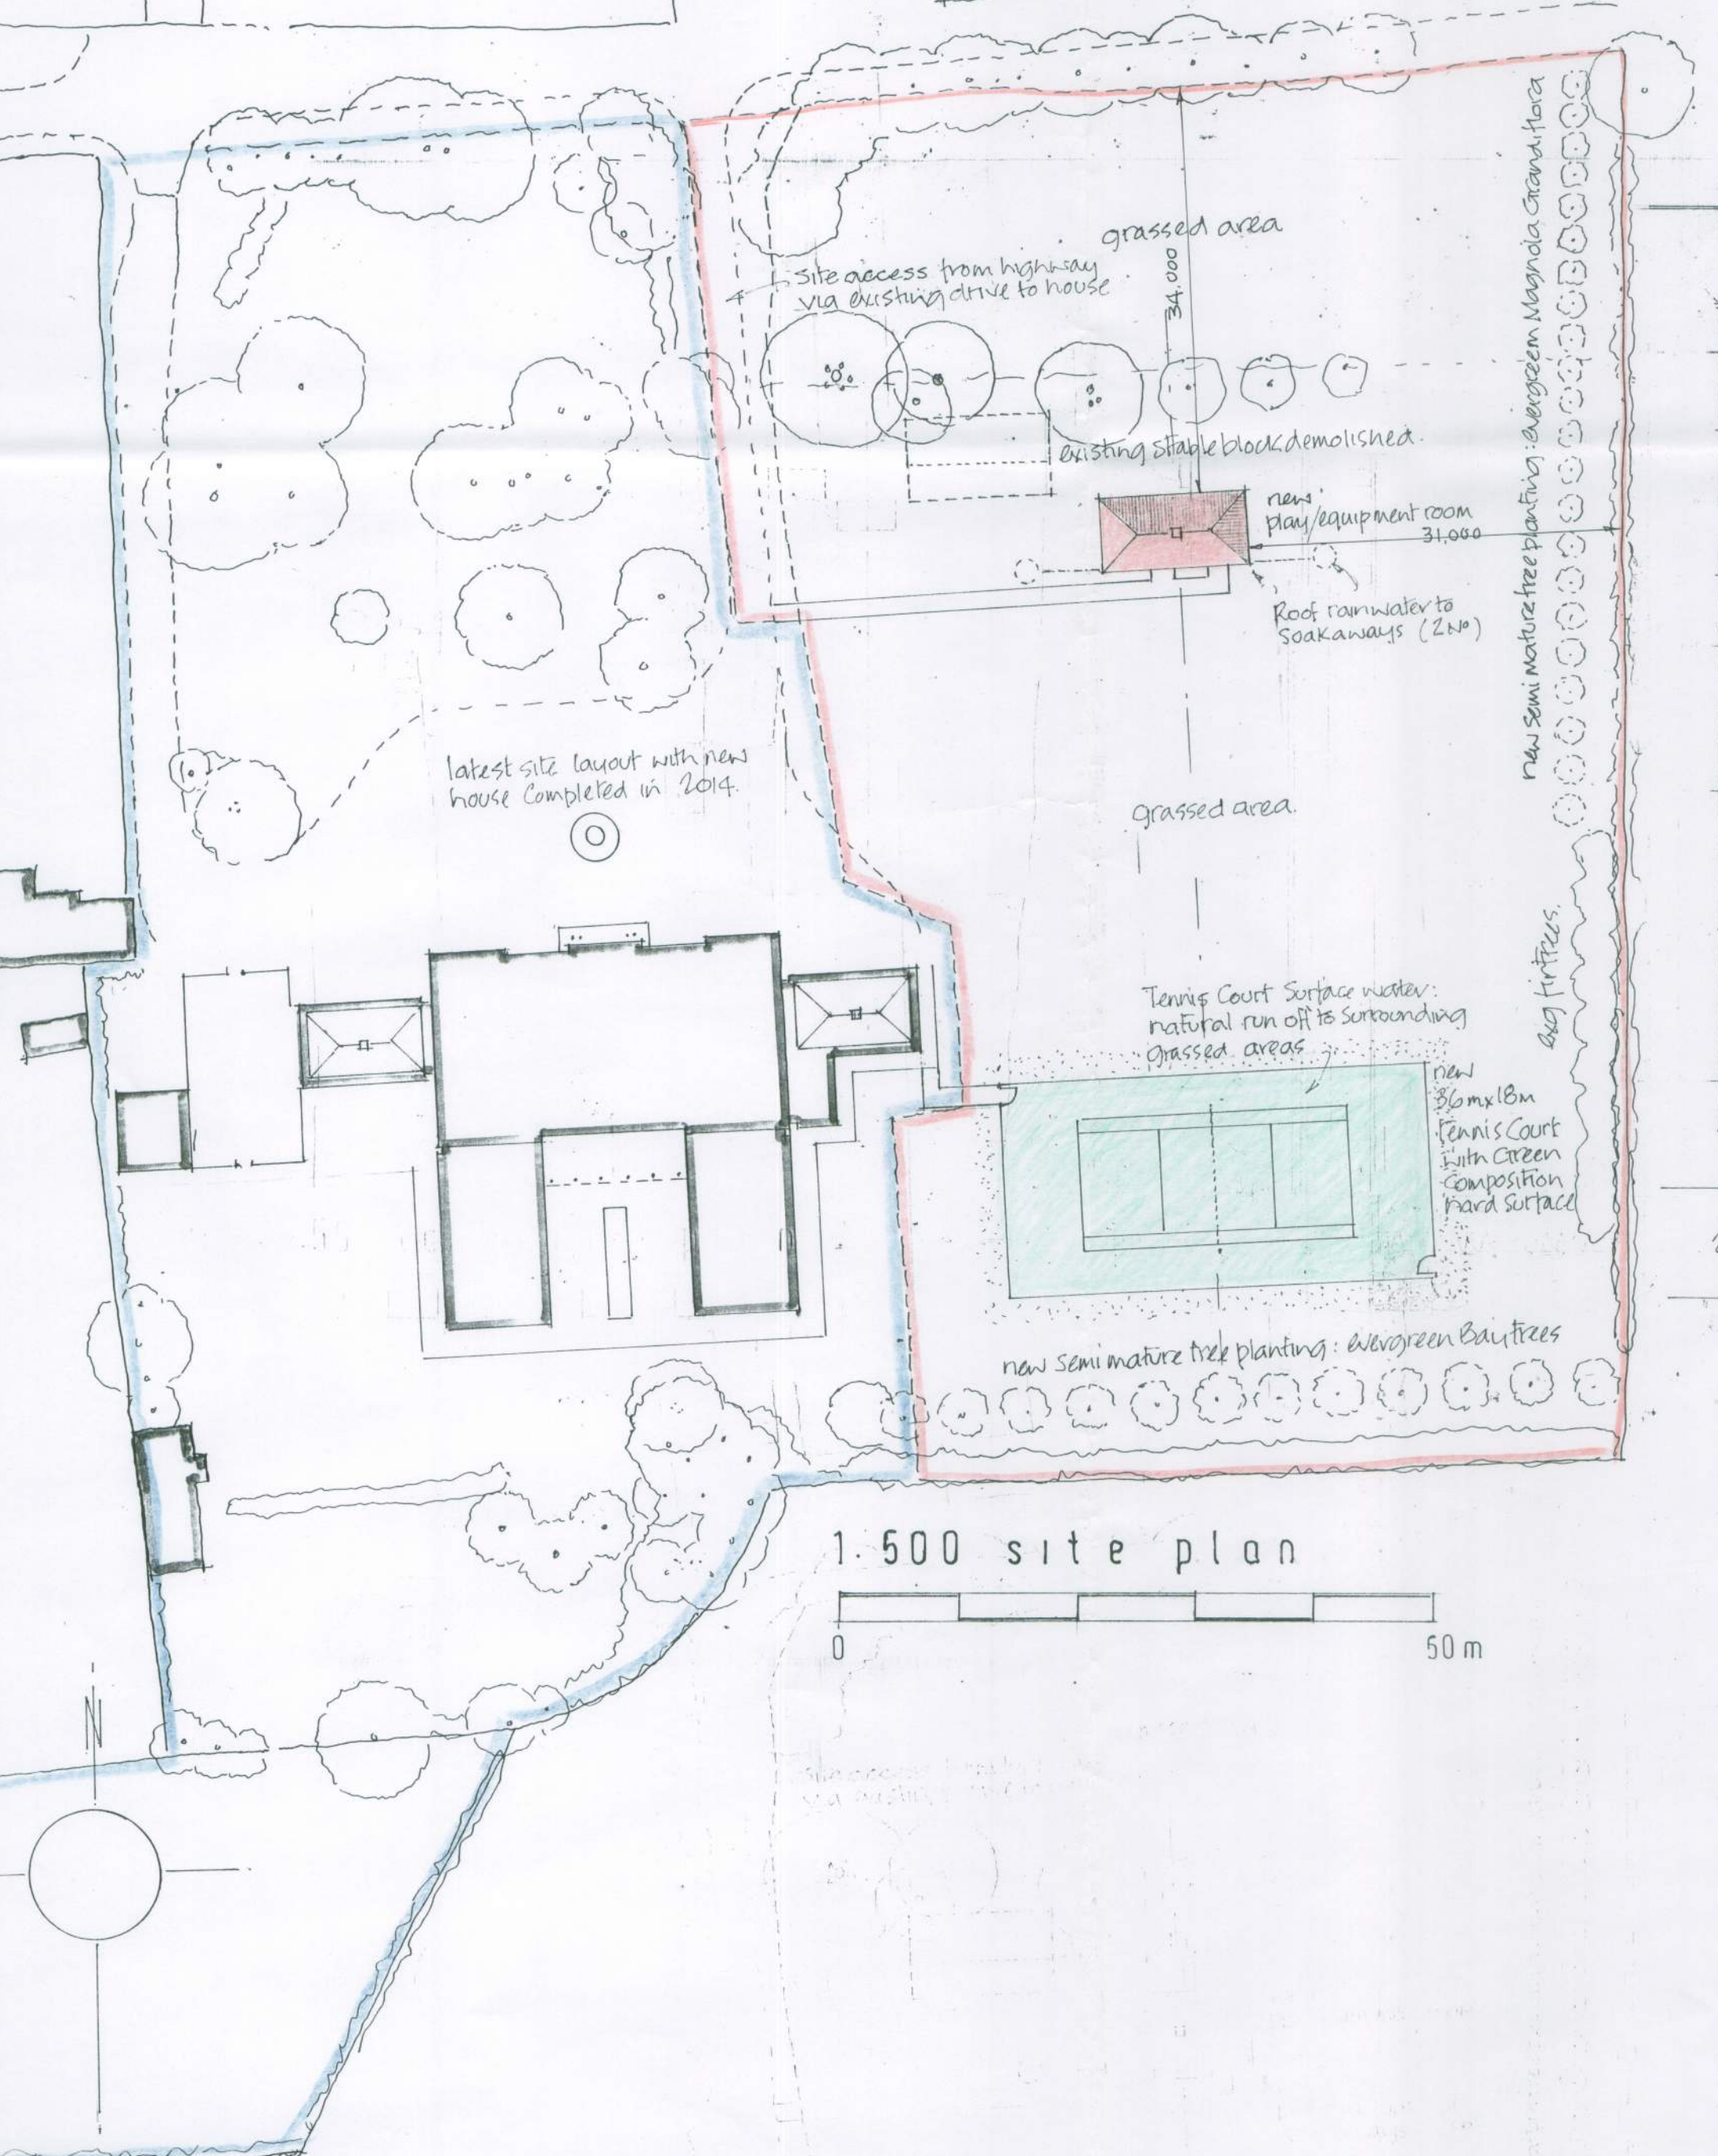

foundation plan

A 03.06.15. notes added at planners request re -
Surface water disposal
Access to site from highway
latest site layout with new house 2014.

BMP Beecham Moore Partnership
The Studio
19 Old Patcham Mews Brighton
East Sussex BN1 8YW
t:01273 330502

TITLE TALL TREES
HIGH STREET ANGMERING

DETAIL play room and tennis court

SCALE 1:50 of A1 DATE 04/2015

2636 : 46

Contractors must check all dimensions on site. Only figured dimensions are to be worked from. Discrepancies must be reported immediately to the architects before proceeding. © This drawing is copyright of BMP