


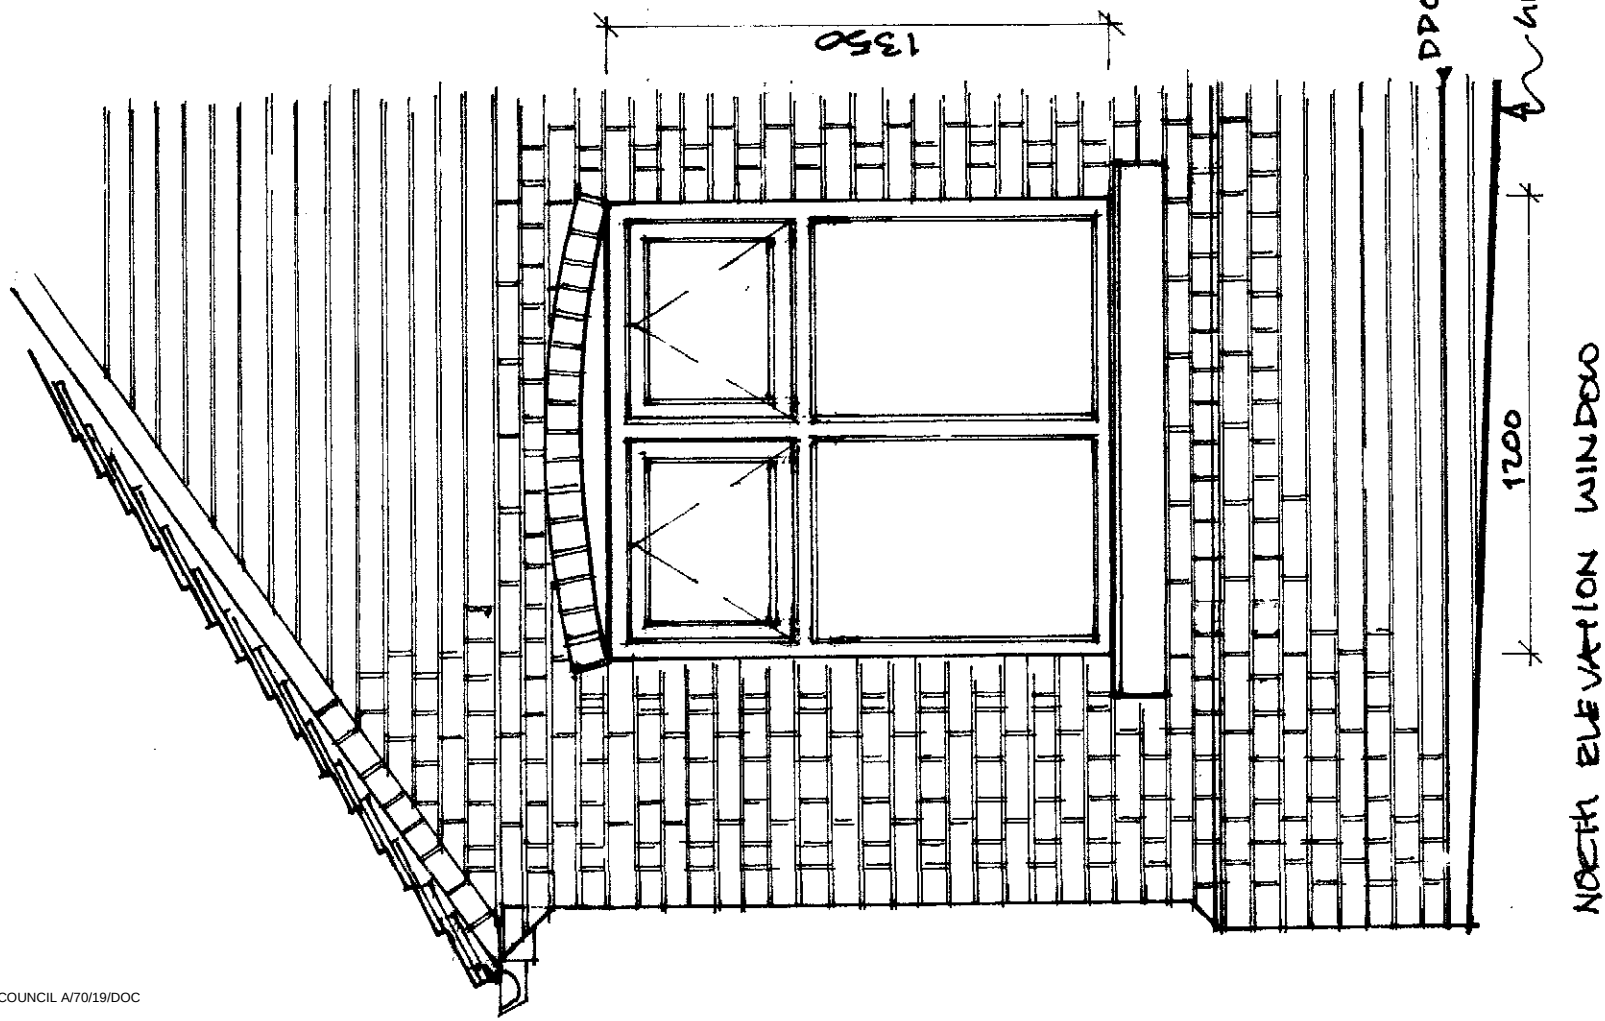


NORTH ELEVATION WINDOW


WINDOWS & DOORS

MR J. WELLS
NEW PLACE FARM
200 ACUMBEL ROAD
ADAMERING
WEST SUSSEX
BN16 4ES

MAY 2019
SCALE 1:20

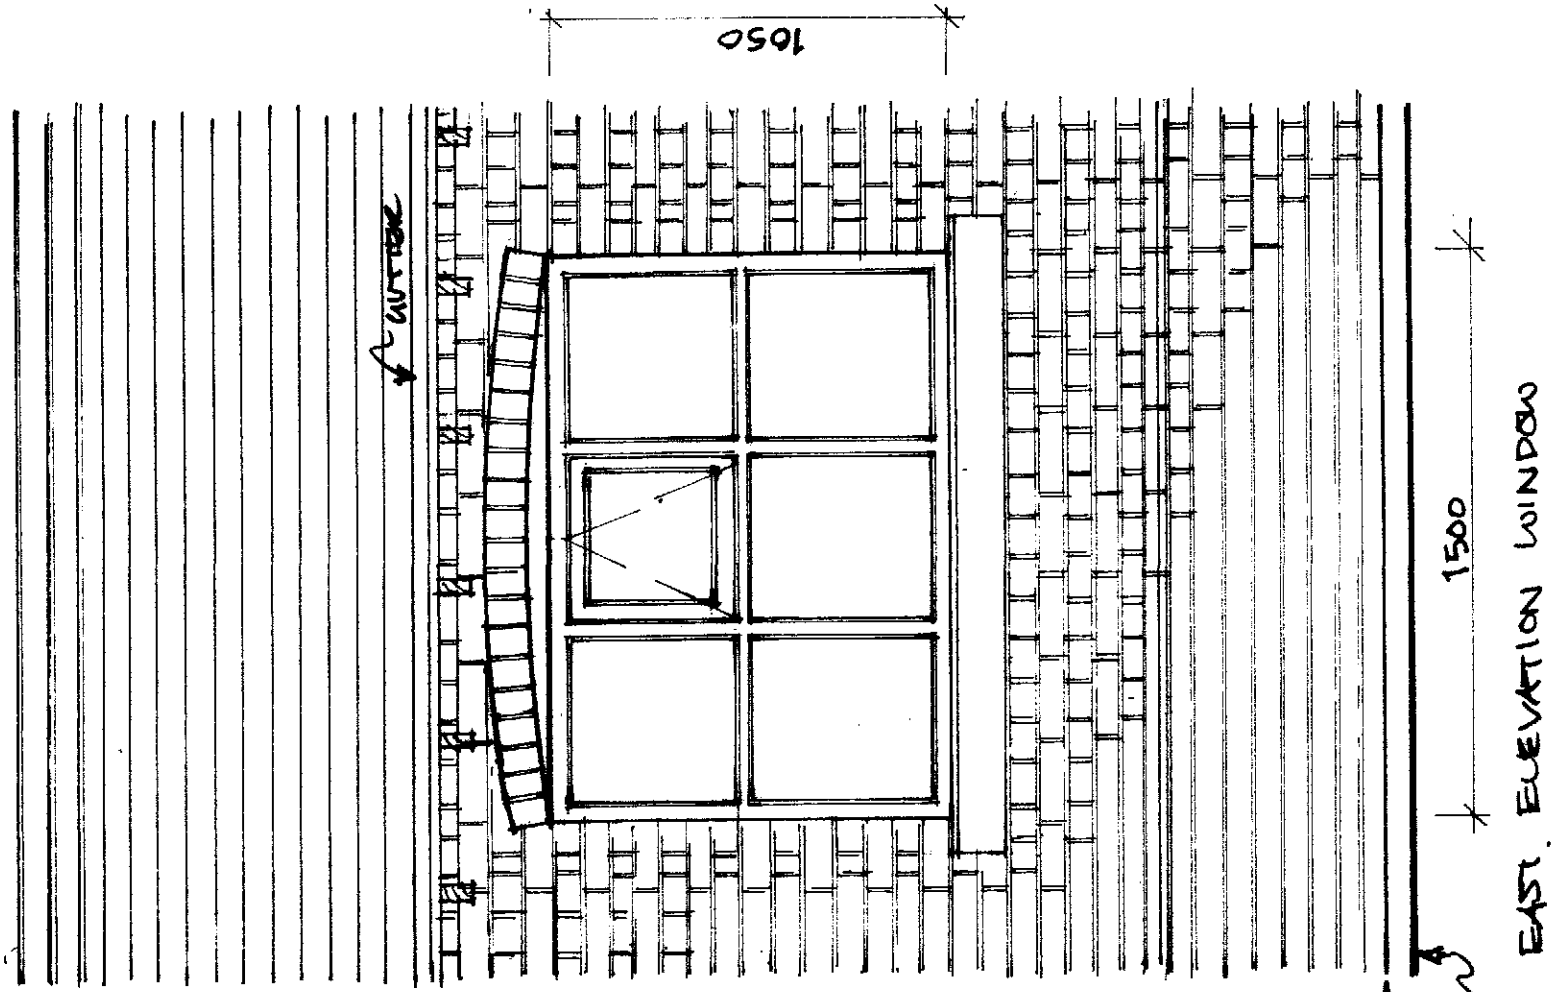

EAST ELEVATION WINDOW

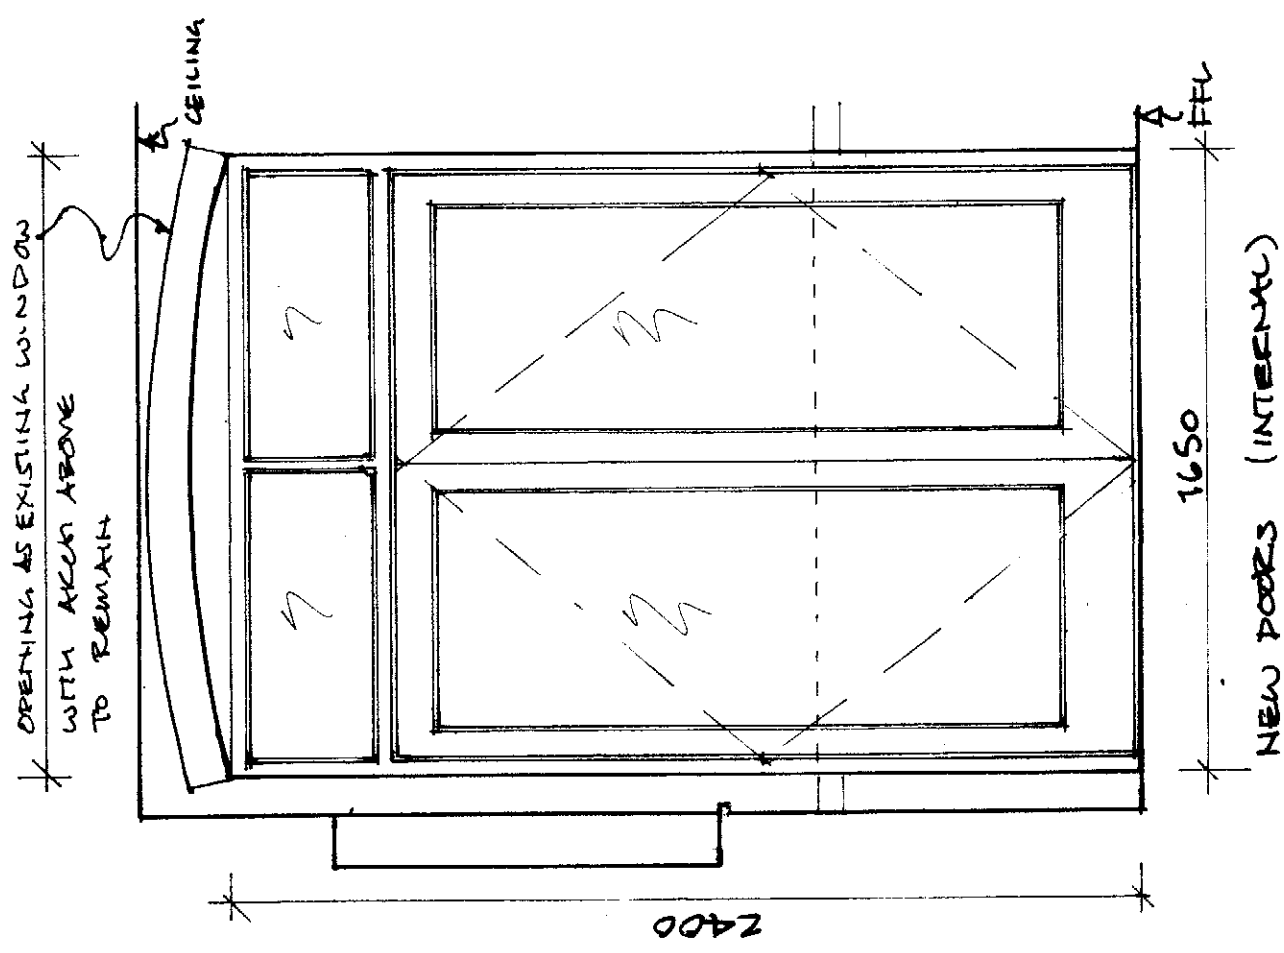

NEW DOORS (INTERNAL)

QUANTEILL DESIGN
19 WESTTUNE ROAD
TUMLING ISLAND
TUNTS
PO11 9RN
DRA NO JW/1018/PA/05.