



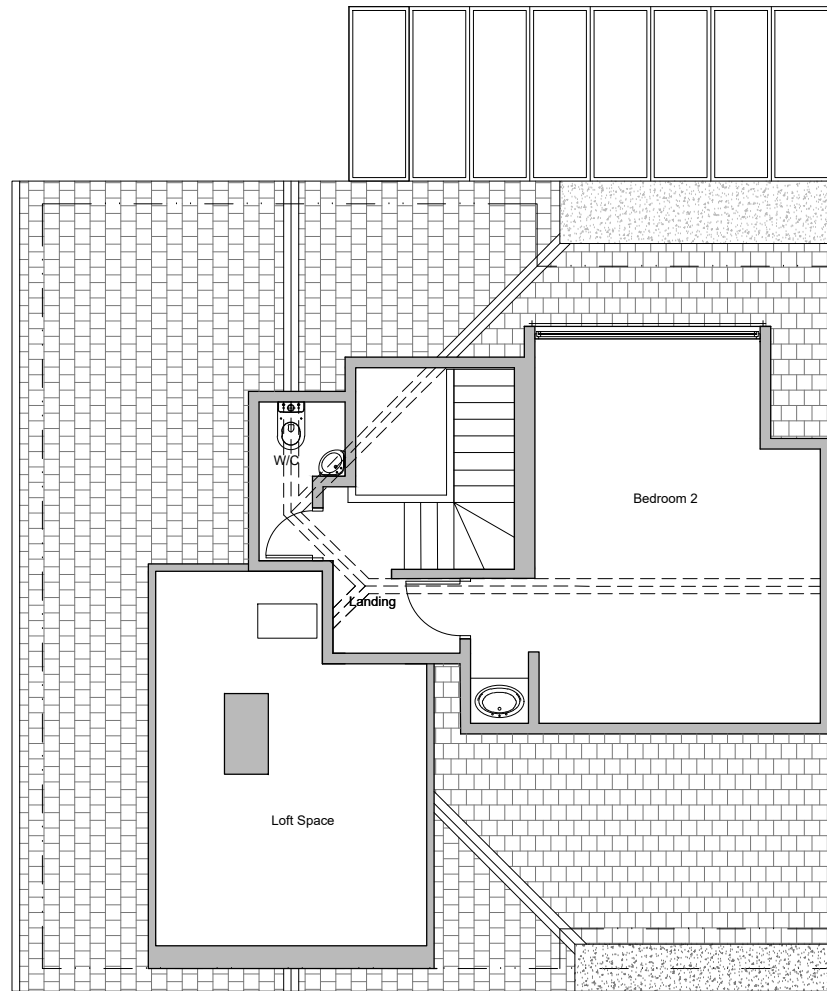


Existing First Floor Plan

0 1m 5m 10m
scale 1:100

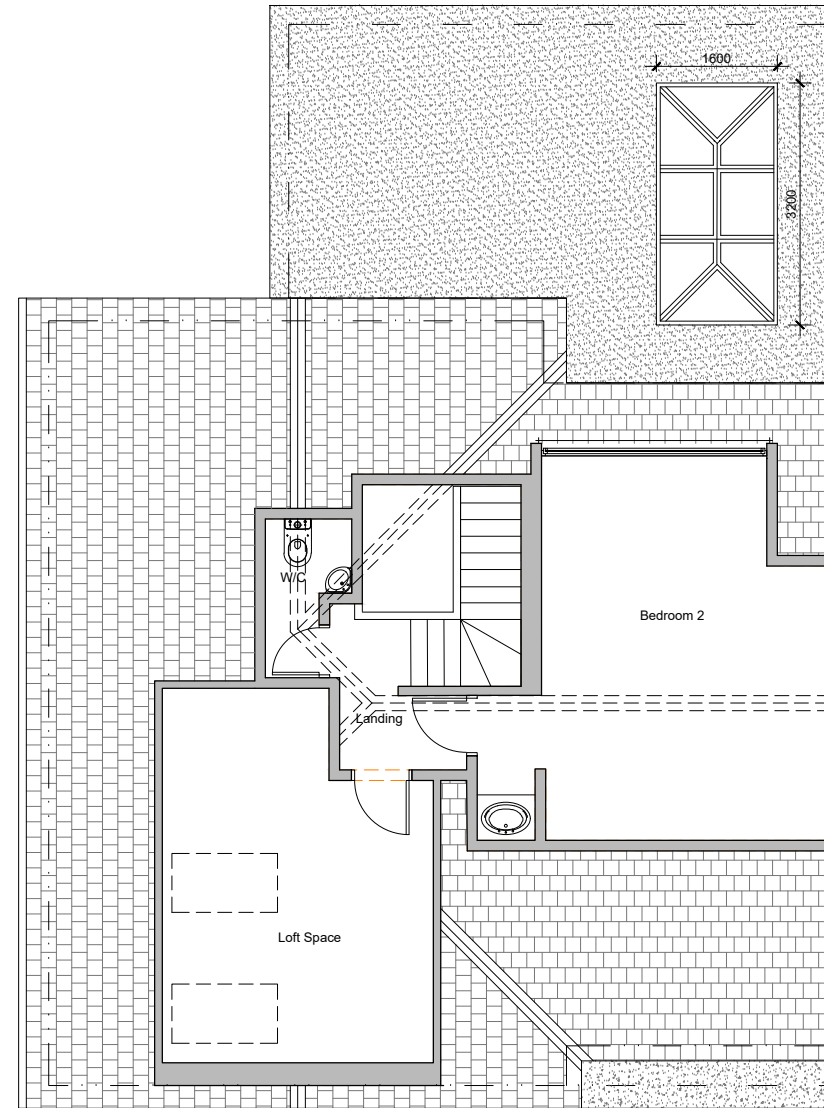

Proposed First Floor Plan

0 1m 5m 10m
scale 1:100

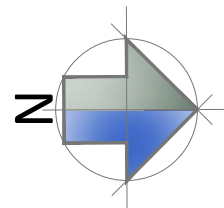

E: Cre8tivelines@outlook.com M:07500181917
No.2 Old School, Old School Lane, Fittleworth, RH20 1JZ

THESE DRAWINGS ARE FOR PLANNING PERMISSION ONLY.
ALL MEASUREMENTS TO BE TAKEN ON SITE FOR BUILDING WORKS.

PROJECT Hersee, 66A

DRAWING NO. 1473-P004

SCALE 1:100 @ A3

12

A

ADDRESS
66A, Arundle Road
Angmering
BN16 4LL

DRAWING TITLE
Existing & Proposed First
Floor Plans

DRAWN BY
CRE8TIVE LINES - ROZ NOWAK

April 2021