



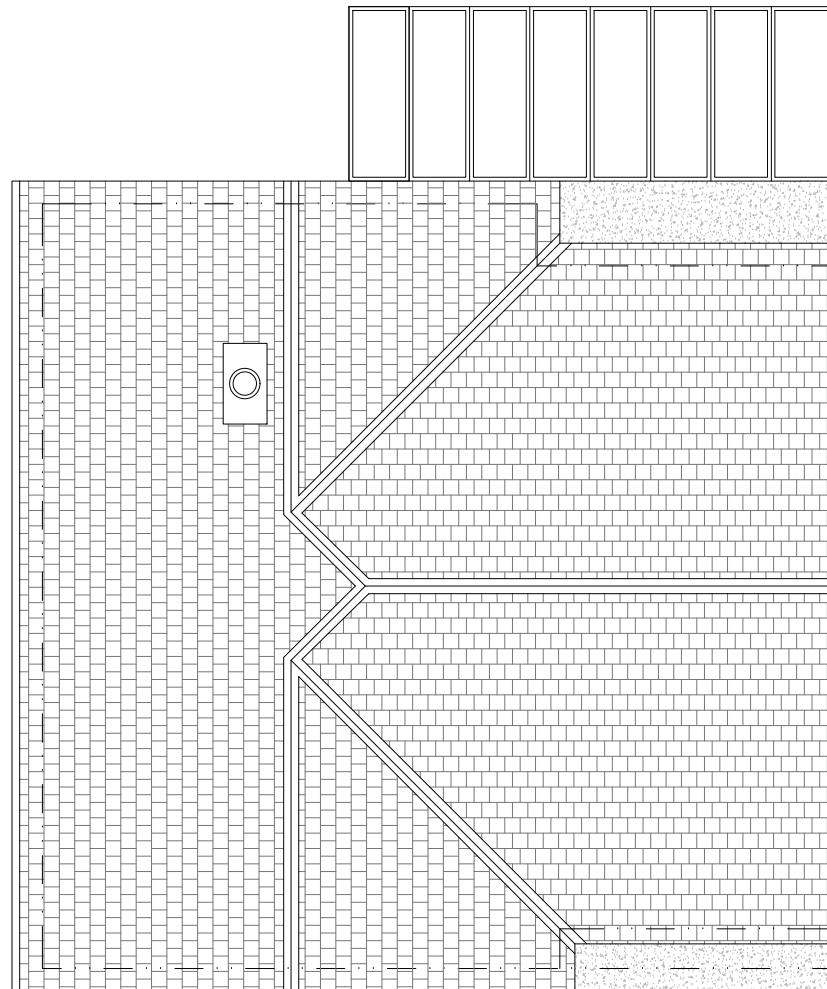


Existing Roof Plan

0 1m 5m 10m
 scale 1:100

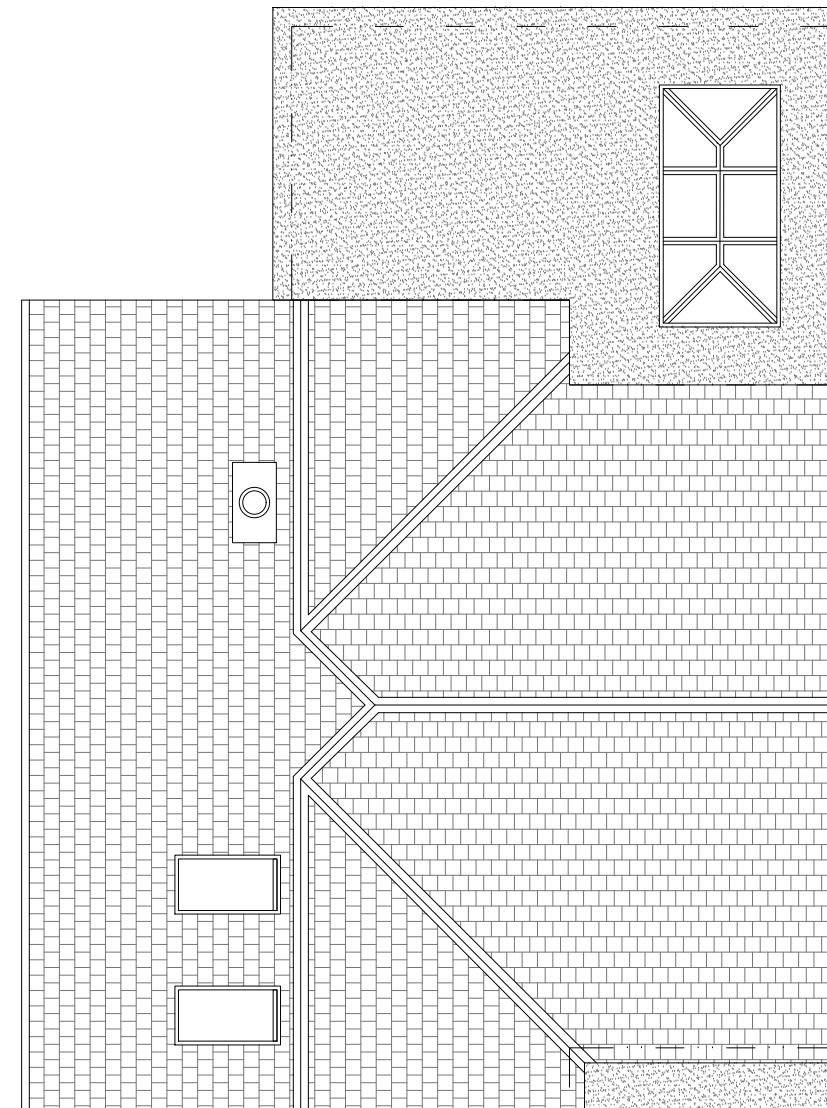

Proposed Roof Plan

0 1m 5m 10m
 scale 1:100

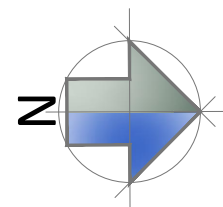

E: Cre8tivelines@outlook.com M:07500181917
 No.2 Old School, Old School Lane, Fittleworth, RH20 1JZ

THESE DRAWINGS ARE FOR PLANNING PERMISSION ONLY.
 ALL MEASUREMENTS TO BE TAKEN ON SITE FOR BUILDING WORKS.

PROJECT Hersee, 66A	DRAWING NO. 1473-P005	SCALE 1:100 @ A3	12	A
ADDRESS 66A, Arundle Road Angmering BN16 4LL	DRAWING TITLE Existing & Proposed Roof Plan	DRAWN BY CRE8TIVE LINES - ROZ NOWAK		
			April	2021