



This drawing has been prepared for the purpose of gaining Planning and/or Building Regulations Approval and should be read in conjunction with the Construction Notes for Building Regulations, the Structural Engineer's Drawings and Calculations.
All dimensions must be checked and verified on site.
If you want to use or copy this drawing, please ask me first.

REVISIONS

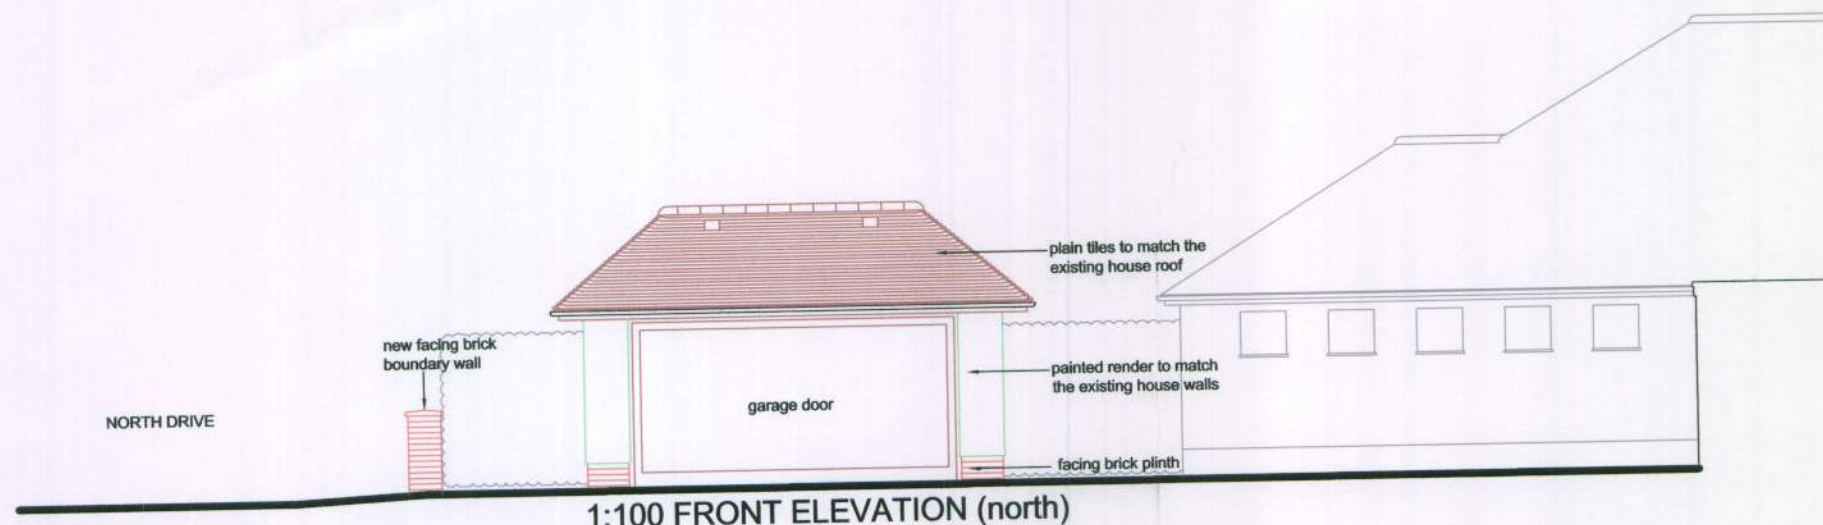


1:100 FRONT ELEVATION (north)

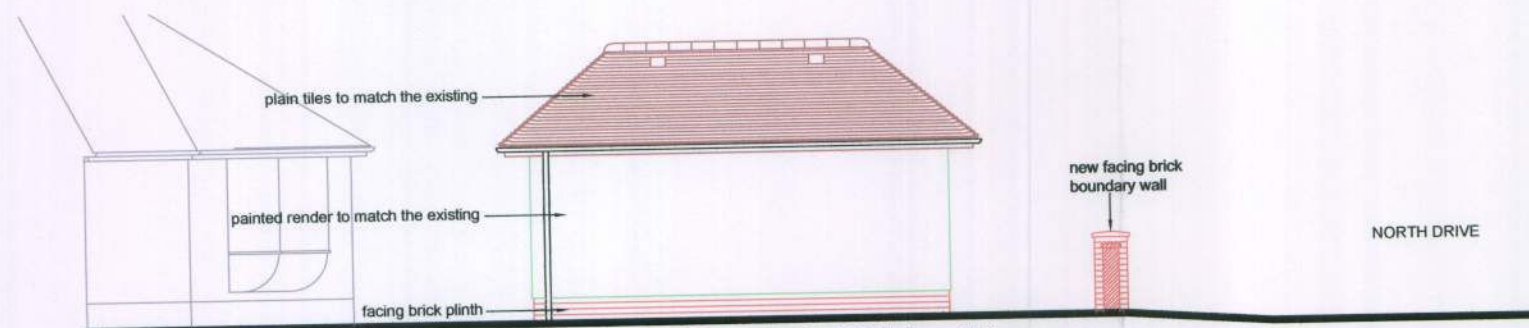


1:100 REAR ELEVATION (south)



1:100 SIDE ELEVATION (west)

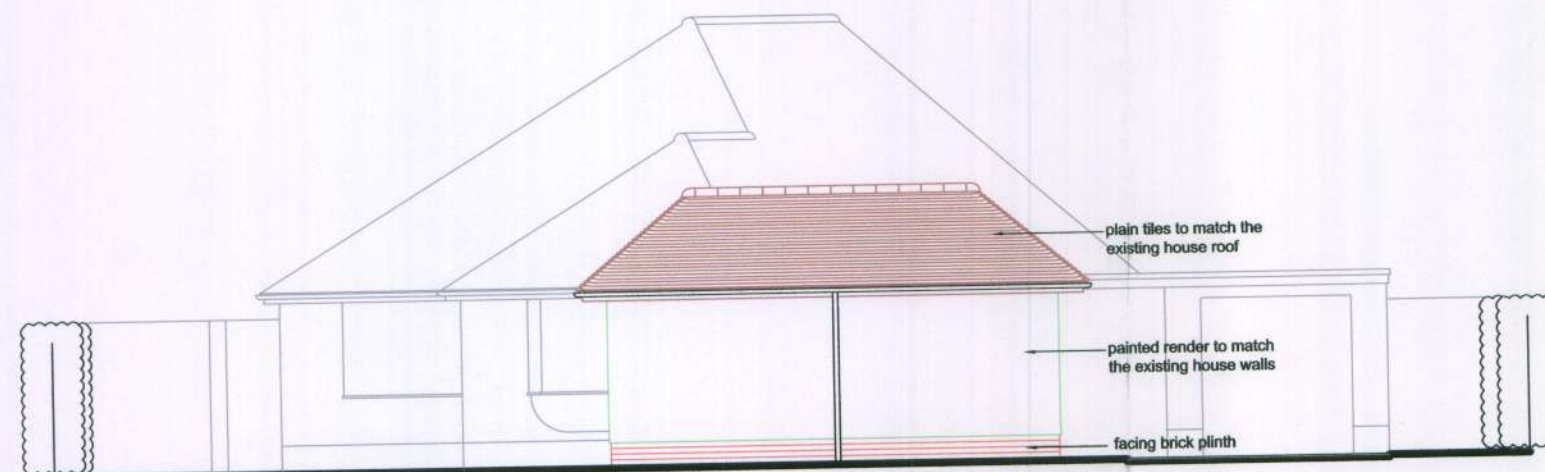

1:100 SIDE ELEVATION (east)

 

ARUN DISTRICT COUNCIL				
No.	A	71	10	
Received				

Proposed Detached Garage
at
Courtlands
North Drive Angmering

Scale 1:100 @ A3 . Dwg No. AC.10.124/04 . May.10

ALAN COOMBS
design consultant

4 Watersmead Close
Littlehampton BN17 6GJ
Tel 01903 716626
alancoombs01@tiscali.co.uk