




NOTES:  
1. All dimensions are in mm and must be checked on site.  
2. Drawings are to be read in conjunction with accompanying documents.  
3. Any errors or inaccuracies should be brought to the attention of Amber Living.

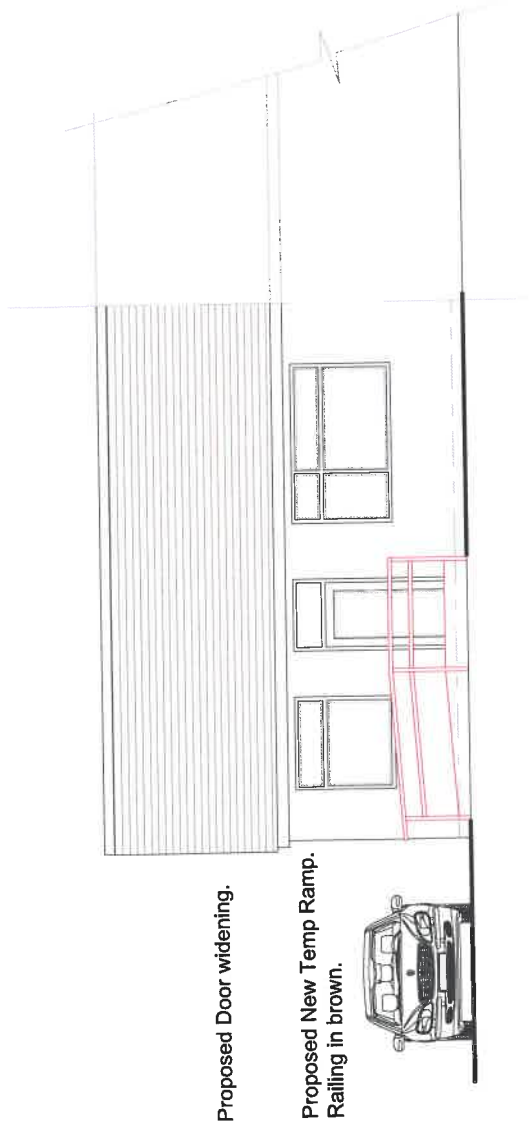

FRONT ELEVATION - Proposed

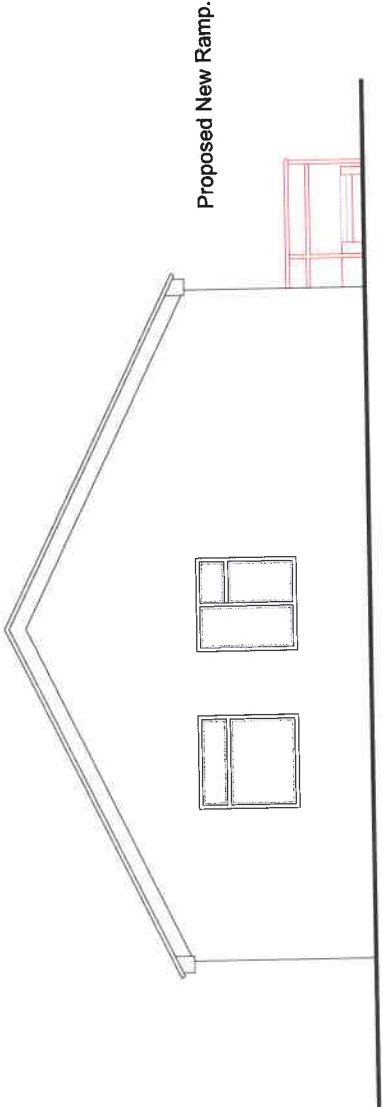

SIDE ELEVATION - Proposed

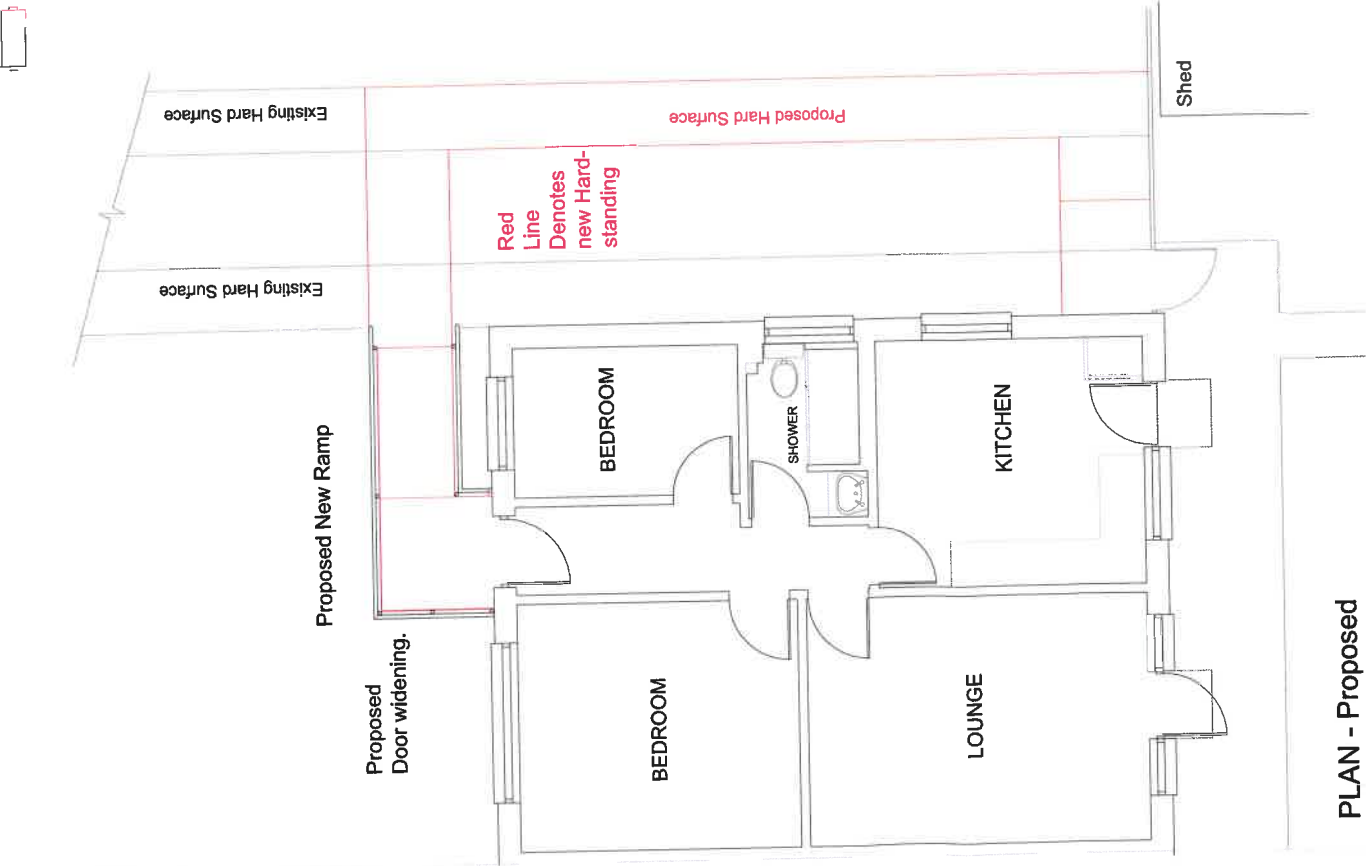

PLAN - Proposed



|   |           |   |             |
|---|-----------|---|-------------|
| Address: 4 Heathfield Avenue<br>East Preston<br>Littlehampton<br>West Sussex BN16 1AL                                                         |           | Client: Eileen Dashwood                                                                                   |             |
| Drawing Title: PROPOSED   |           | Drawing Ref.: sm/11/Heathfieldav4                                                                         |             |
| Planning Applications<br>Building Regulation Drawings<br>Design Consultants<br>Party Wall Surveyors<br>Building Surveys/ Homebuyers<br>Survey |           | Project Management<br>Disabled Access<br>Auditing<br>Building Defect<br>Analysis<br>CDM<br>Expert Witness |             |
| Contact Details: Telephone: 01273 410836   |           | Email: simon@amberliving.co.uk                                                                            |             |
| Contact Address: Unit 3, Tungsten Building, George Street, Portslade, BRIGHTON, BN41 1RA                                                      |           |   |             |
| Scale: 1:50   | Paper: A3 | Date: 01/11/18                                                                                            | Direction:  |
|   |           | Revision No: A                                                                                            | Checked By: |