




NOTES:
1. All dimensions are in mm and must be checked on site.
2. Drawings are to be read in conjunction with accompanying documents.
3. Any errors or inaccuracies should be brought to the attention of Amber Living.

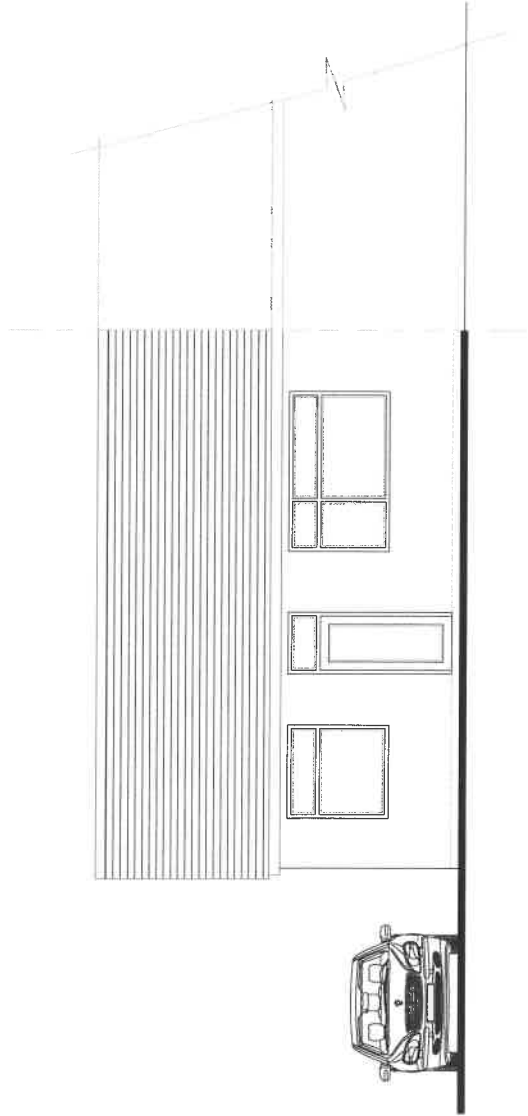

FRONT ELEVATION - Existing

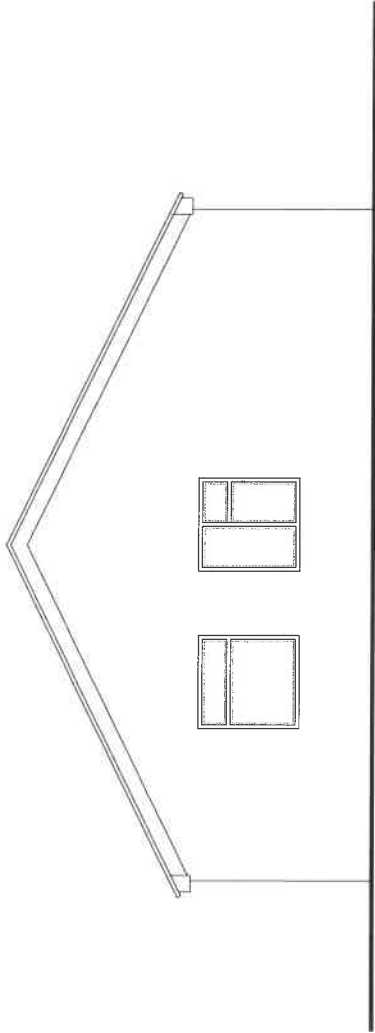

SIDE ELEVATION - Existing

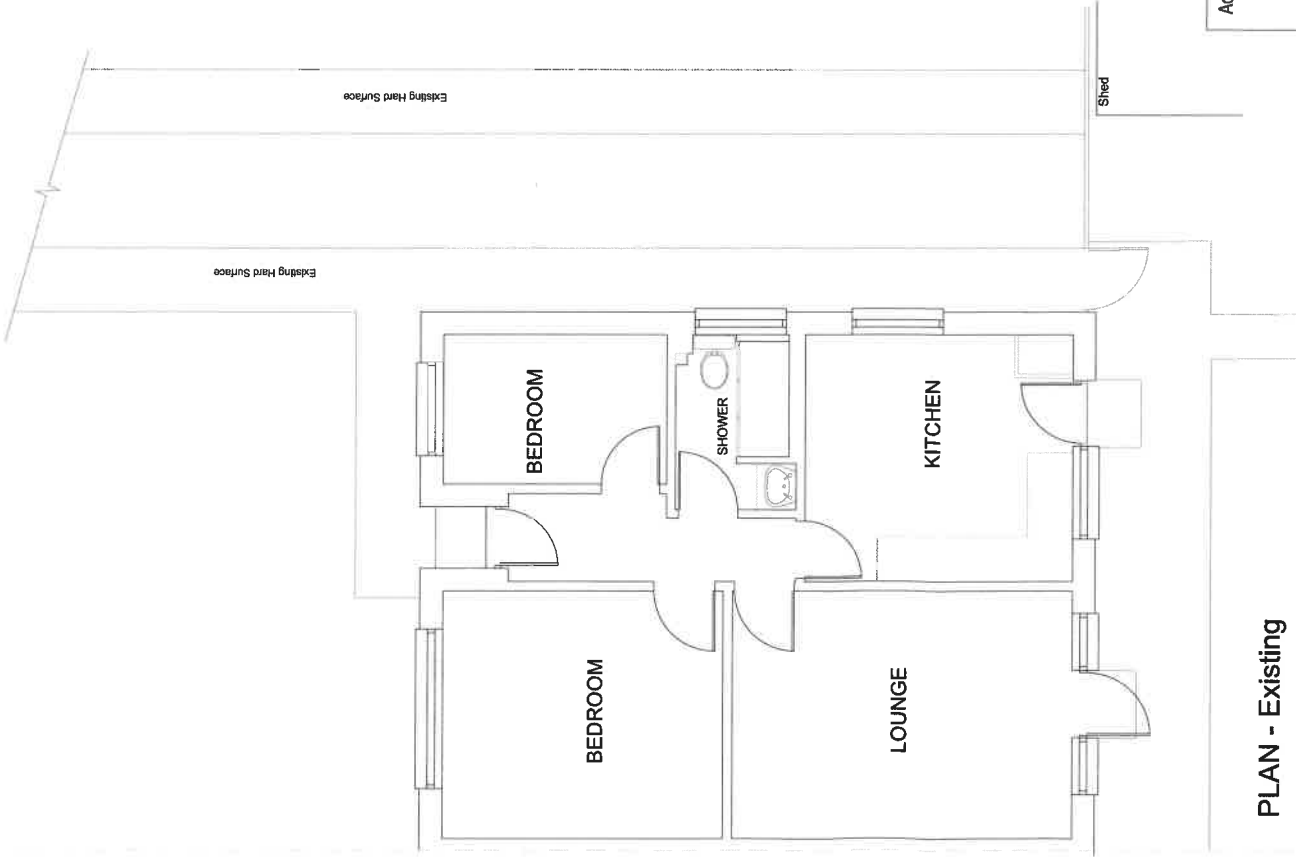

Address: 4 Heathfield Avenue East Preston Littlehampton West Sussex BN16 1AL		Client: Eileen Dashwood	
Drawing Title: EXISTINGS		Drawing Ref.: sm/10/Heathfieldav4	
		Planning Applications Building Regulation Drawings Design Consultants Party Wall Surveyors Building Surveys/ Homebuyers Survey	Project Management Disabled Access Auditing Building Defect Analysis CDM Expert Witness
Contact Details: Telephone: 01273 410836		Email: simon@amberliving.co.uk	
Contact Address: Unit 3, Tungsten Building, George Street, Portslade, BRIGHTON, BN41 1RA			
Scale: 1:50	Paper: A3	Date: 01/11/18	Direction: -