



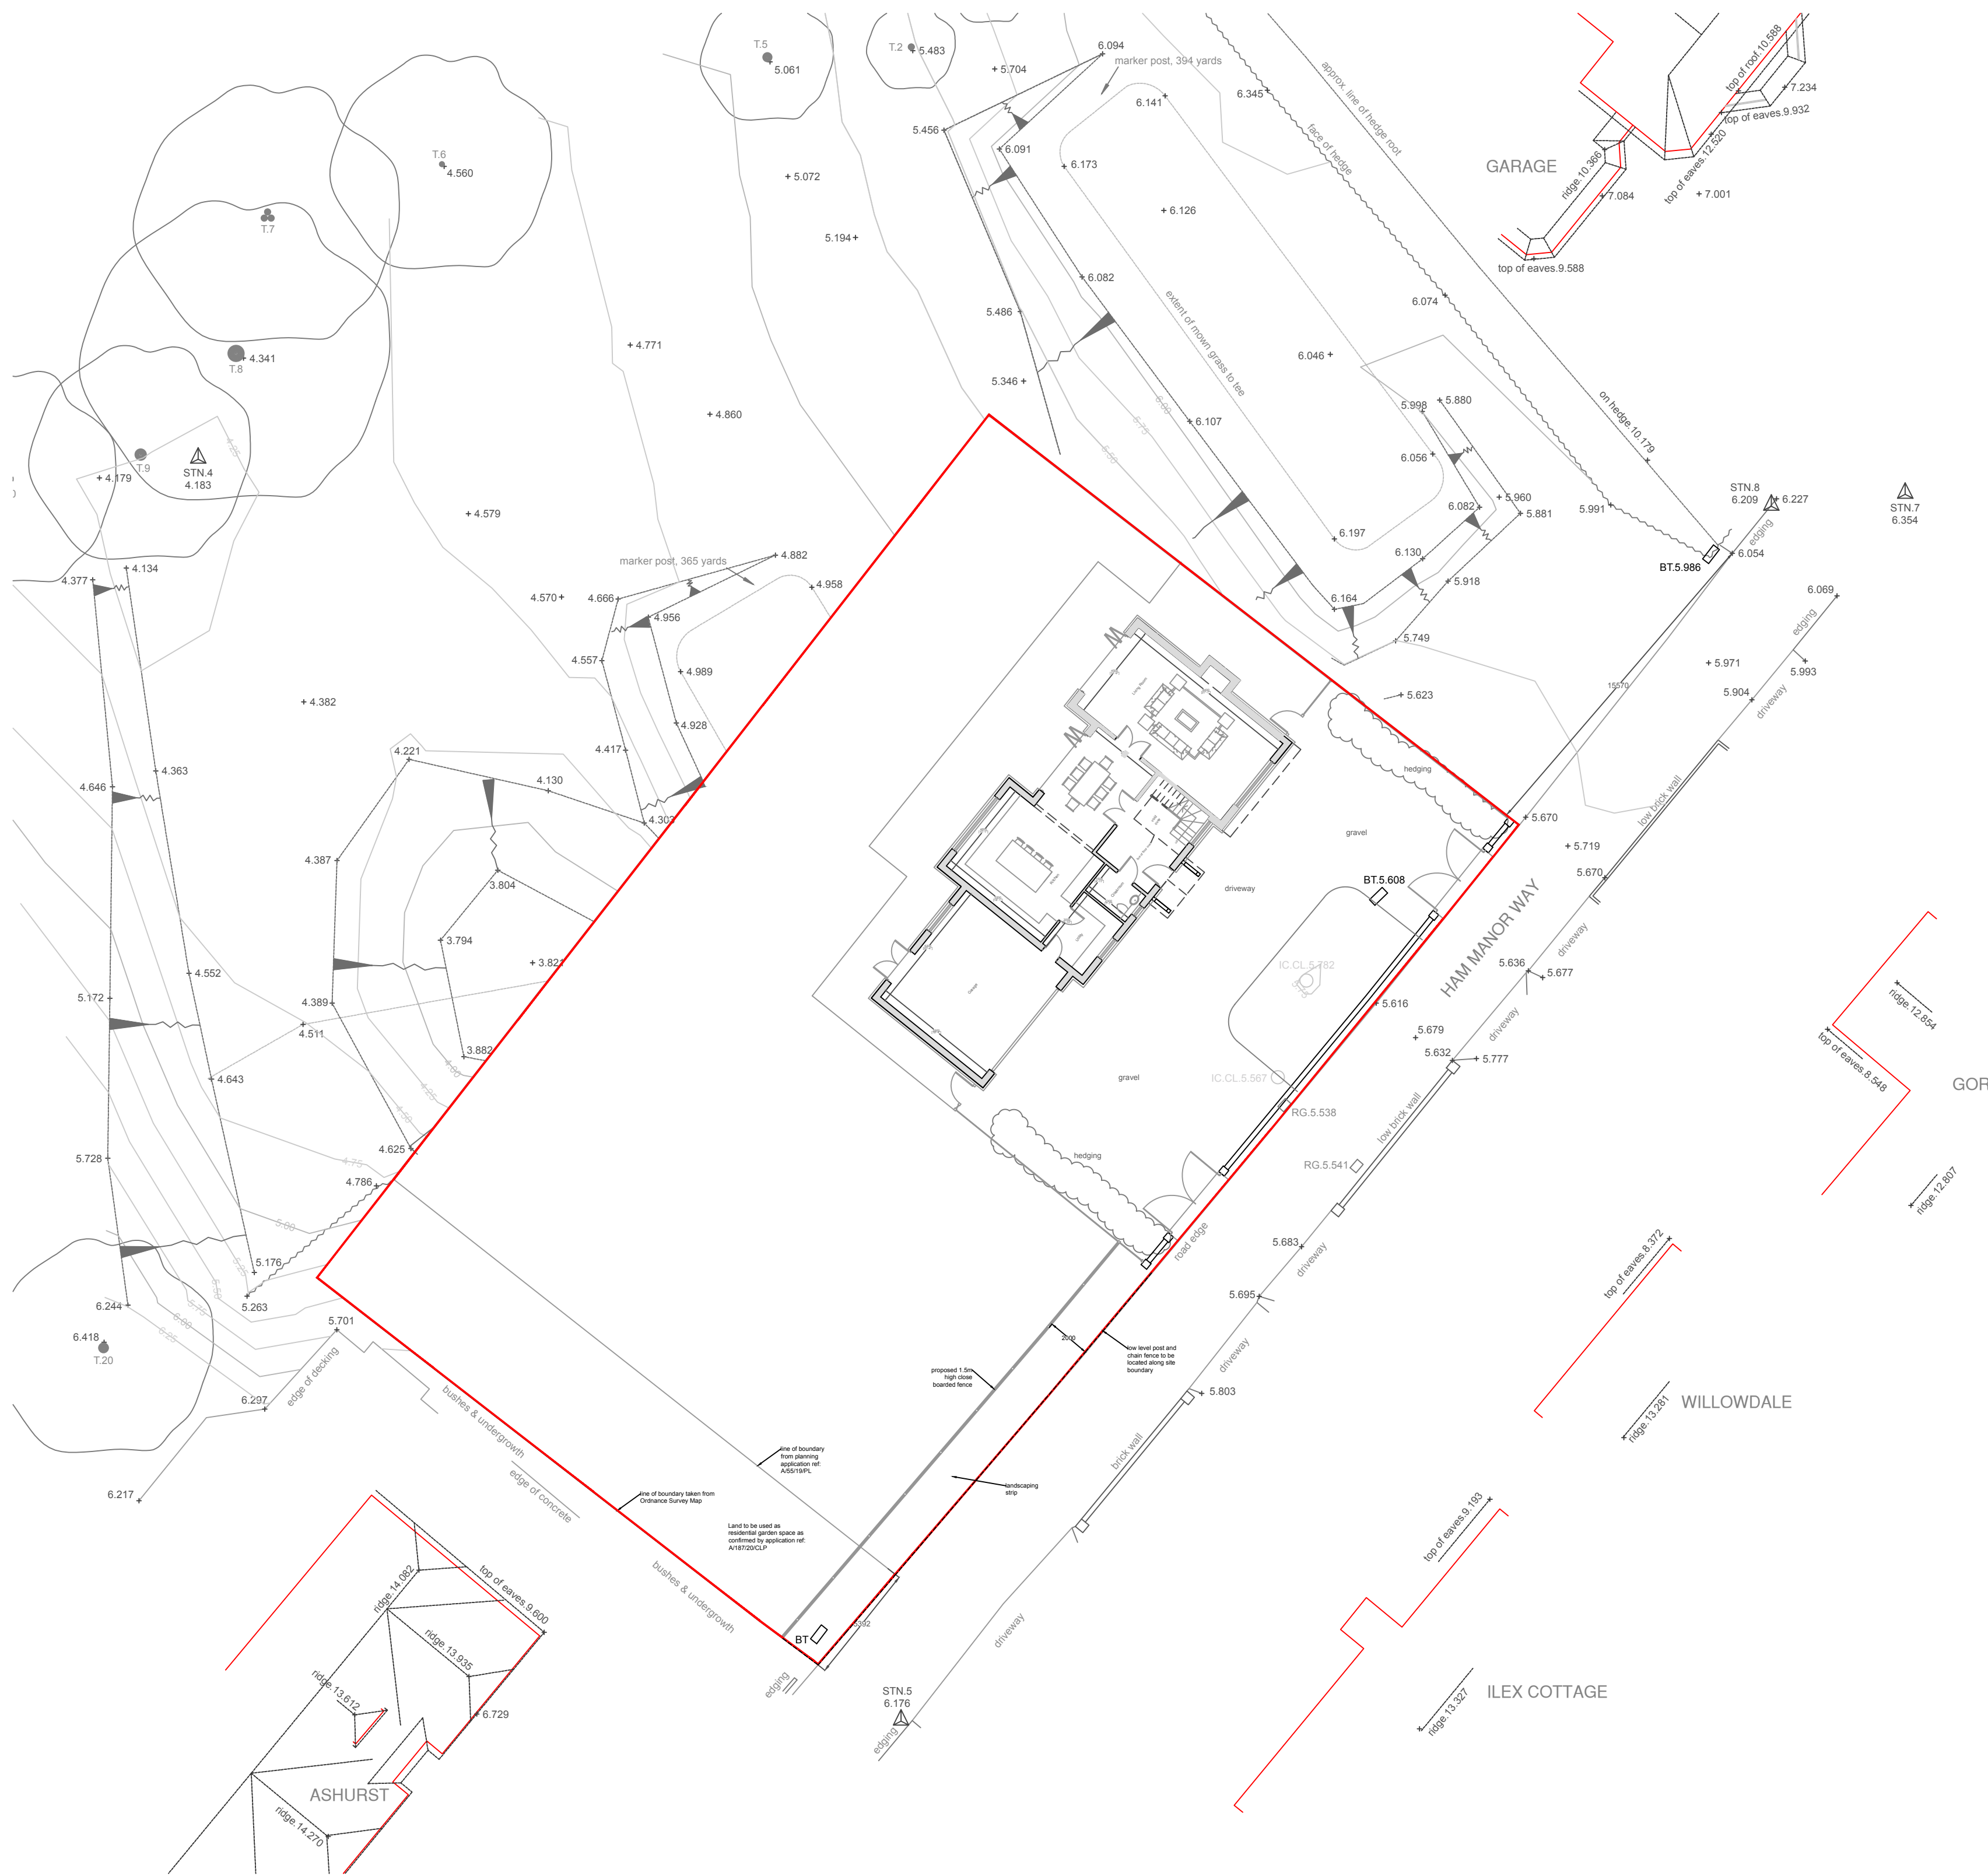

Site Plan (1:200)

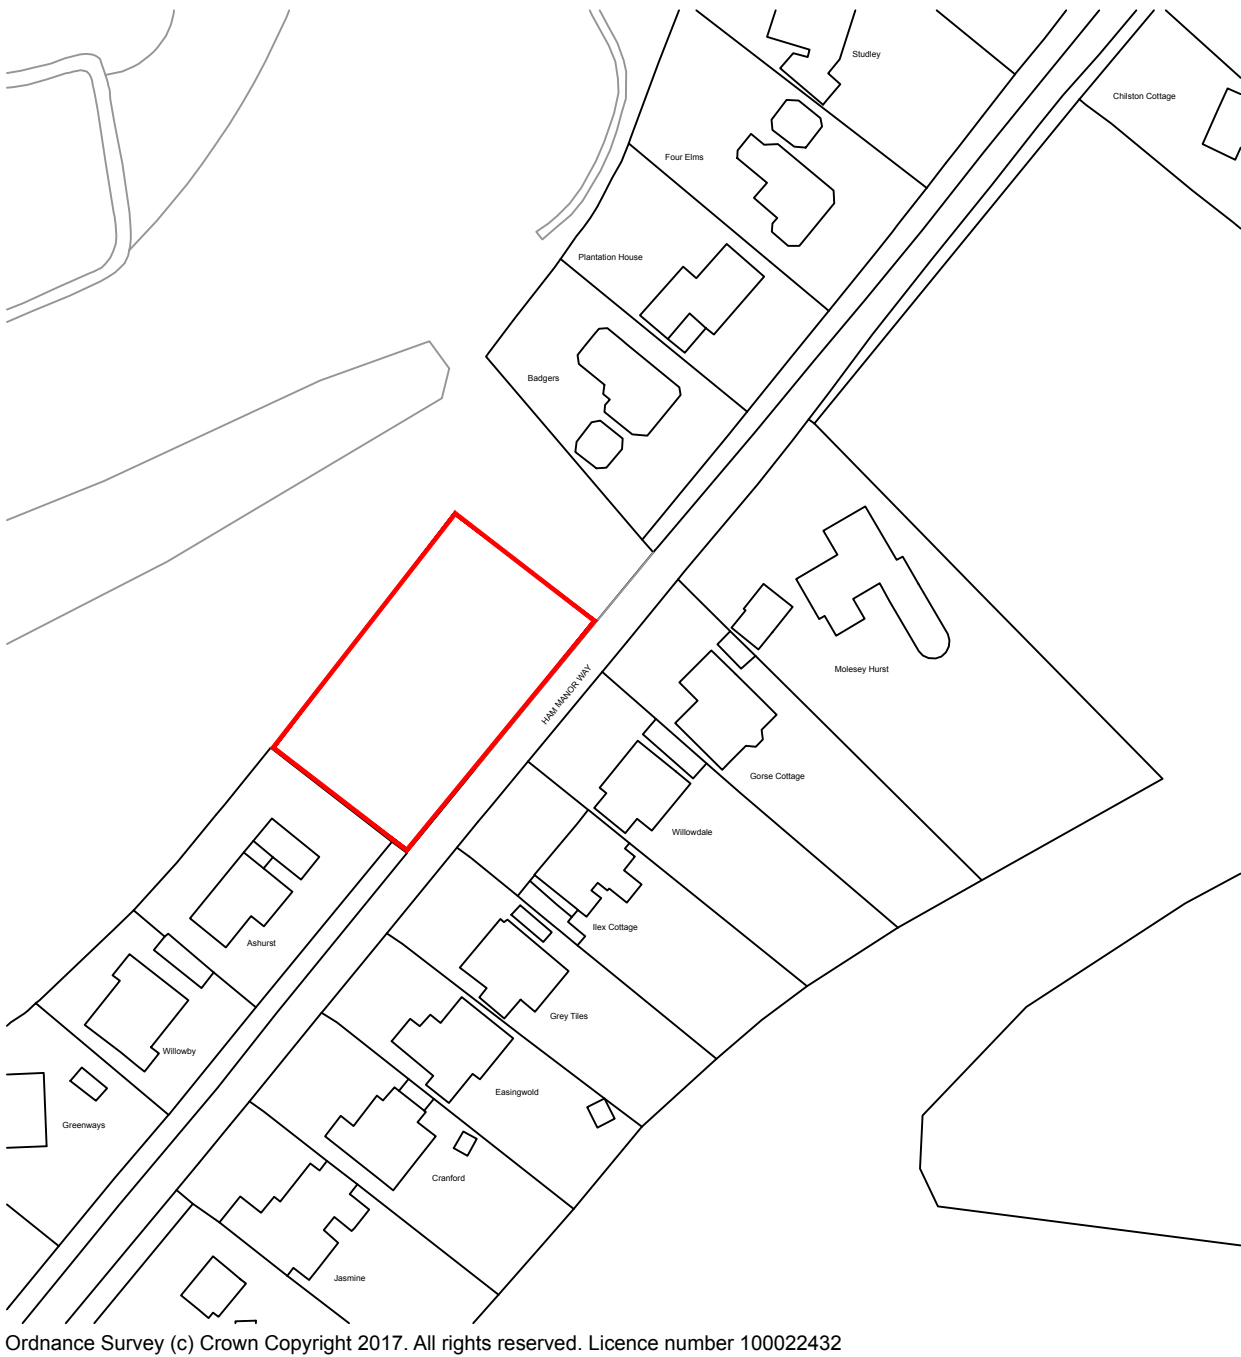

Site Location Plan (1:1250)



Elevation from Ham Manor Way (1:100)

Revisions		
Rev	Description	By
a	Amendments	LW
This drawing is the copyright of Inspired Design Studio Ltd. In any way without written authority		
Client: Mr & Mrs Jones		
Project Address: Rond Point Ham Manor Way Angmering		
Drawing Title: Proposed Fencing Site Plan, Elevation and Location Plan		
Drawing Number: 1202.F1.a		
Scale: As stated printed @ A1		
Date: 01/04/2021		