



Ground Floor

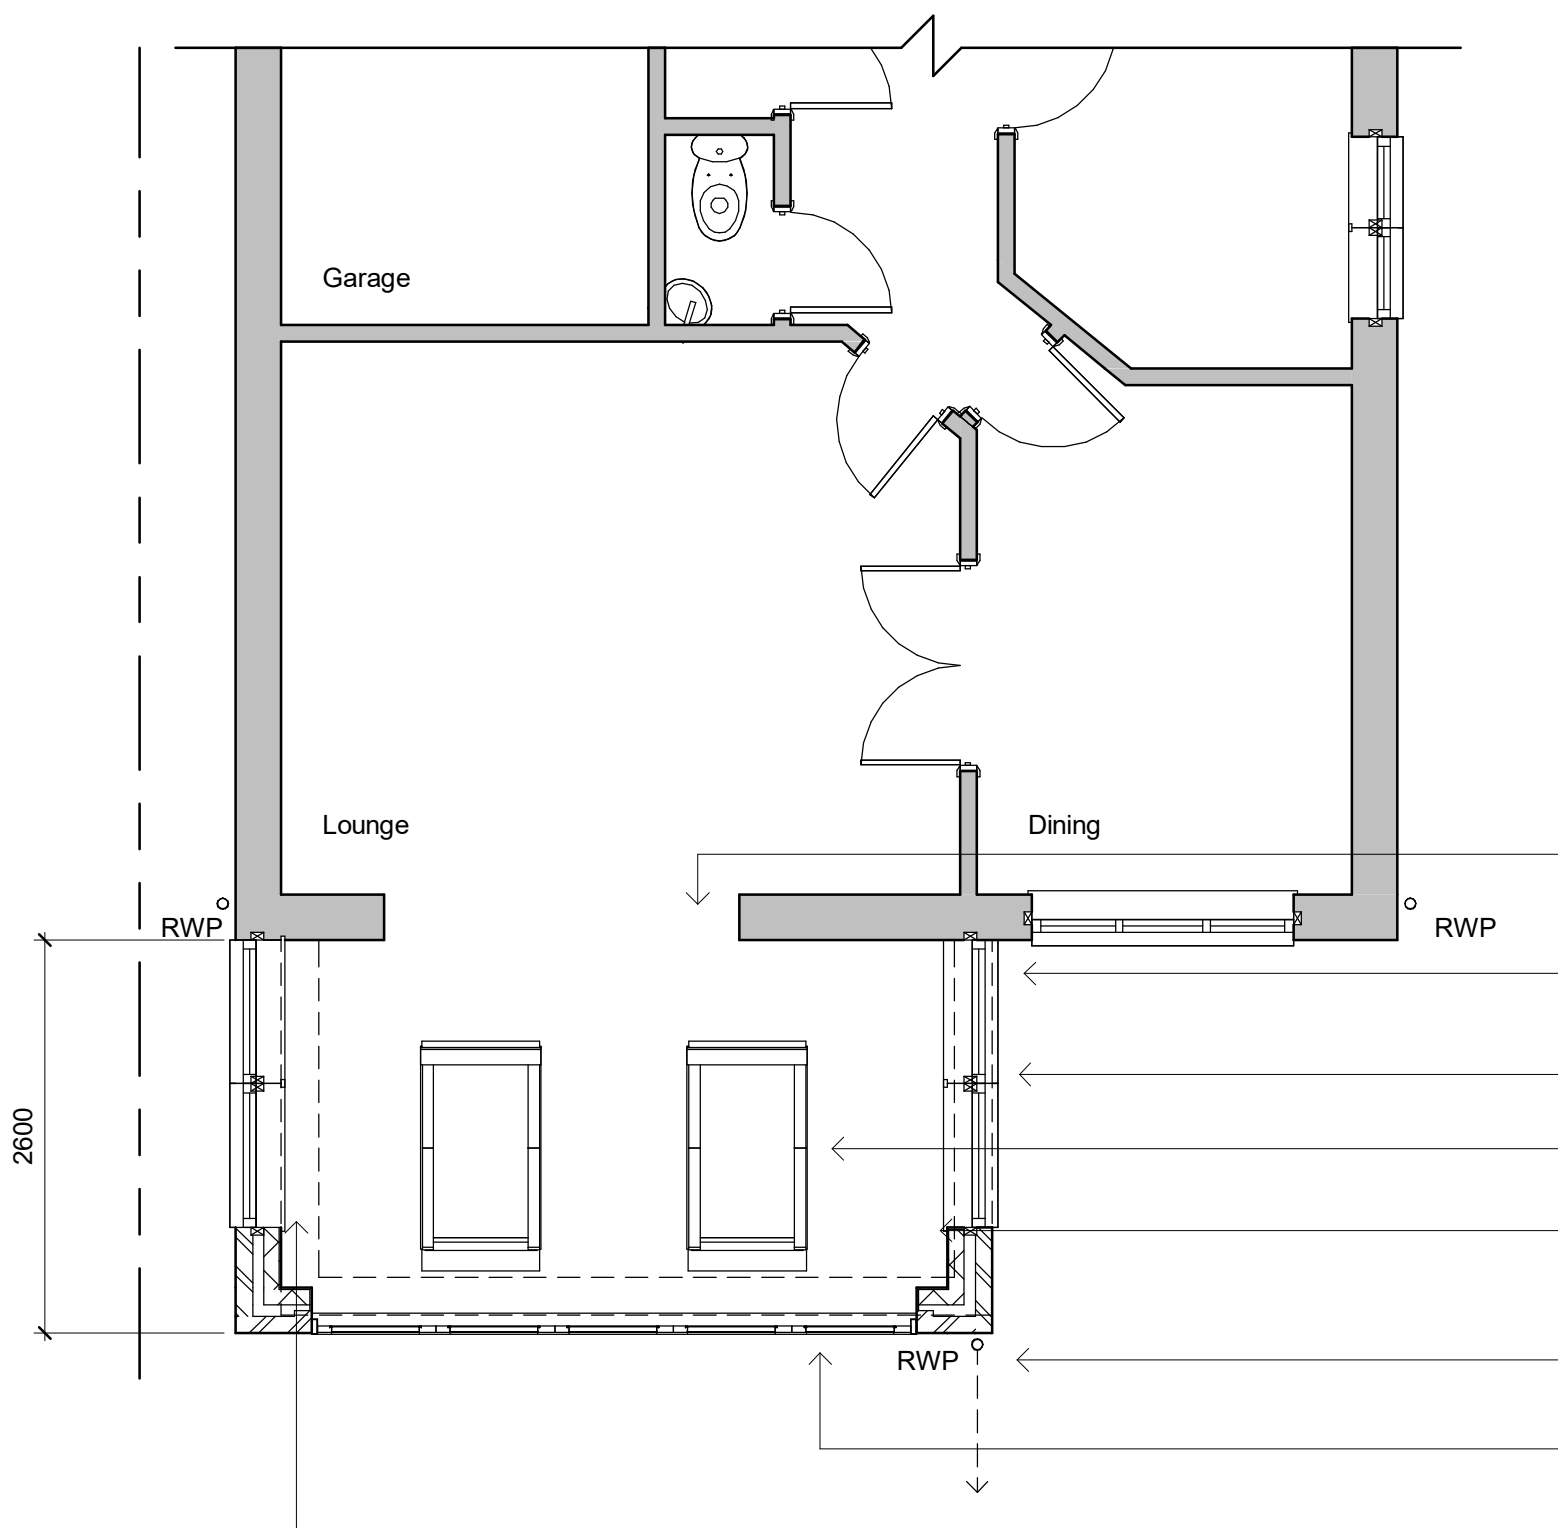

First Floor

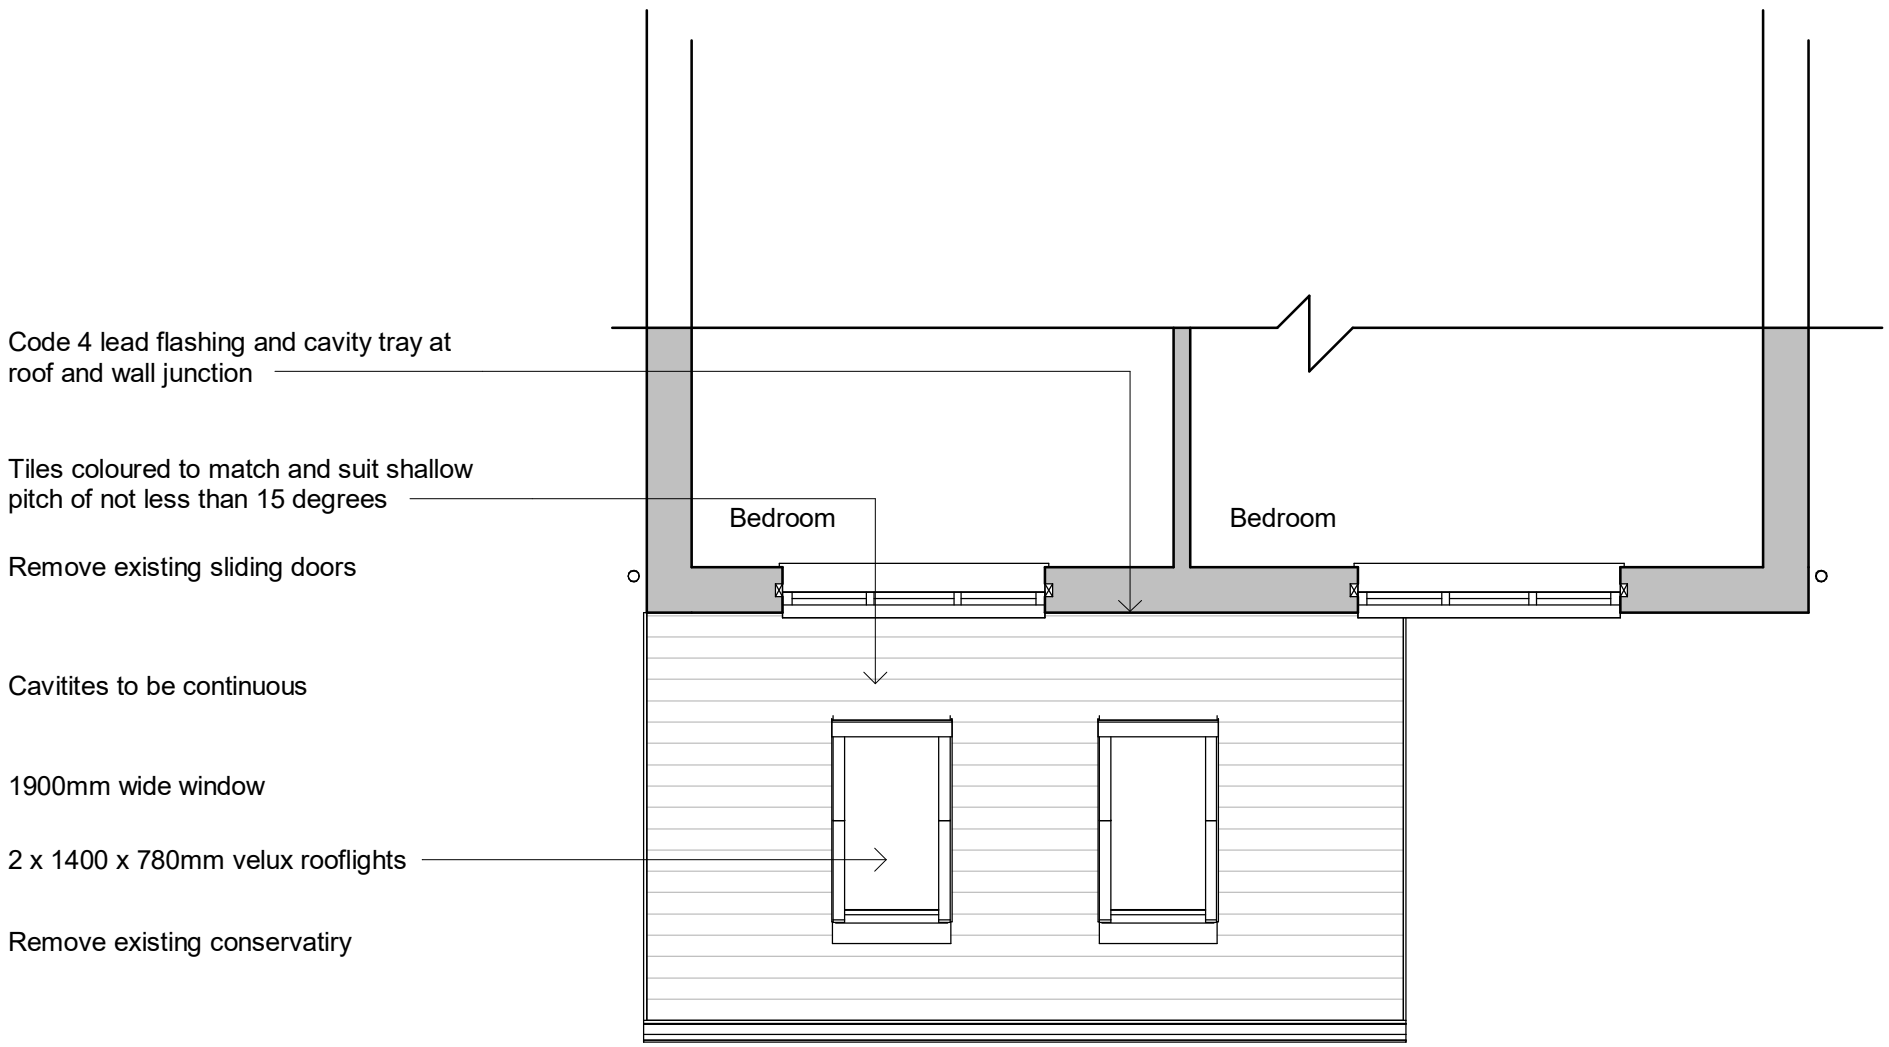


- Code 4 lead flashing and cavity tray at roof and wall junction
- Tiles coloured to match and suit shallow pitch of not less than 15 degrees
- Remove existing sliding doors
- Cavities to be continuous
- 1900mm wide window
- 2 x 1400 x 780mm velux rooflights
- Remove existing conservatory
- RWP to soakaway
- 4.0m wide bi fold doors
- 1500 mm wide window high level, obscurely glazed



North
Side Elevation



West
Rear Elevation

South
Side Elevation

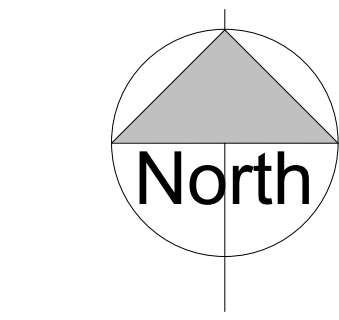


Site Plan 1:1250

Site Plan 1:500

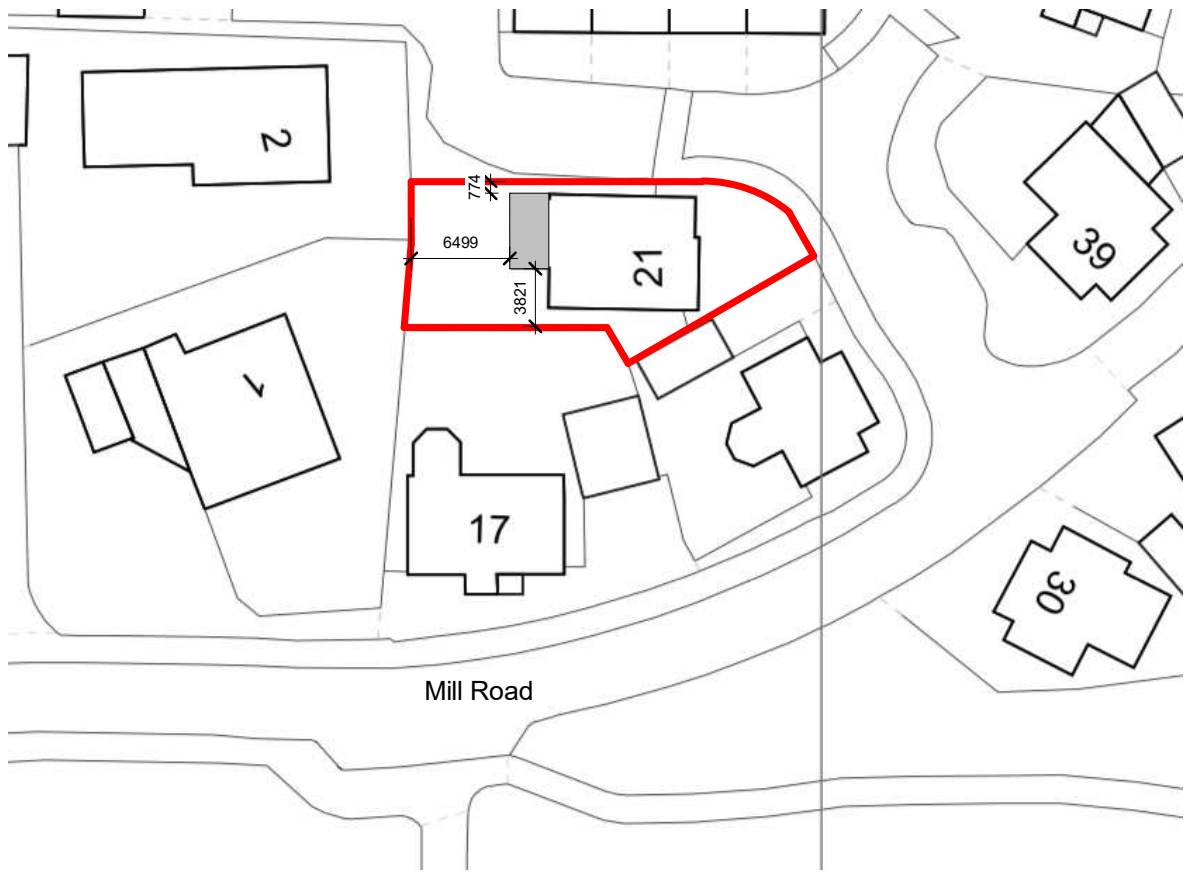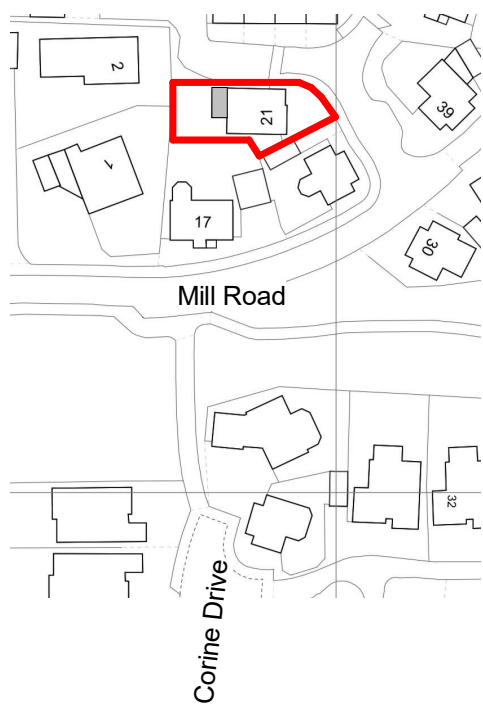

Revisions

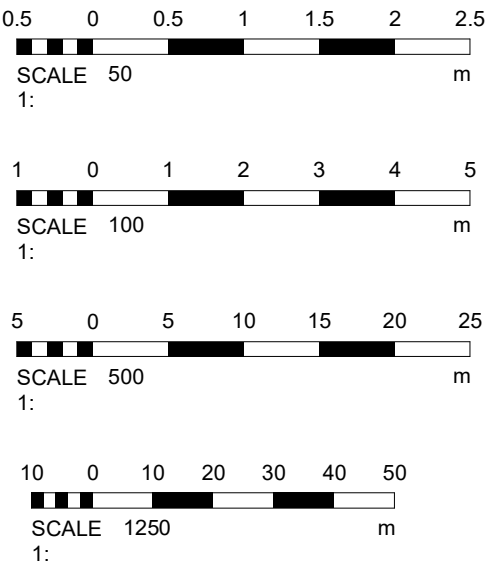

Materials

Drawing Number	2021/80	Sheet	1 of 1
Size	A1	Scale	1:50, 1:100, 1:500, 1:1250

Project
Proposed details
March 2021

Job Title
21 Mill Road
Angmering
Littlehampton
BN16 4HT

Do Not scale from this drawing except for planning as photocopies will be subject to distortion
Drawings to be read in conjunction with all other Designers and structural engineers contract drawings and specifications: Any discrepancies must be brought to the attention of the Designer immediately.
The contractor must verify all dimensions by site measurement before ordering materials or manufacturing components
Substitute materials and products to those named will be acceptable if proven to be of equal or higher performance and not in conflict with other elements

M.J.Humphrey
Ltd



Mel Humphrey MRICS, MBEng
39 Northease Drive
Hove
East Sussex
BN3 8PQ

Adam Humphrey
230 Dominion Road
Worthing
West Sussex
BN14 8JL

Mel@mjhumphrey.co.uk
07701055182

Adam@mjhumphrey.co.uk
07812419142