




North Elevation –
(Front) 1:100





East Elevation –
(Side) 1:100




South Elevation –
(Rear) 1:100

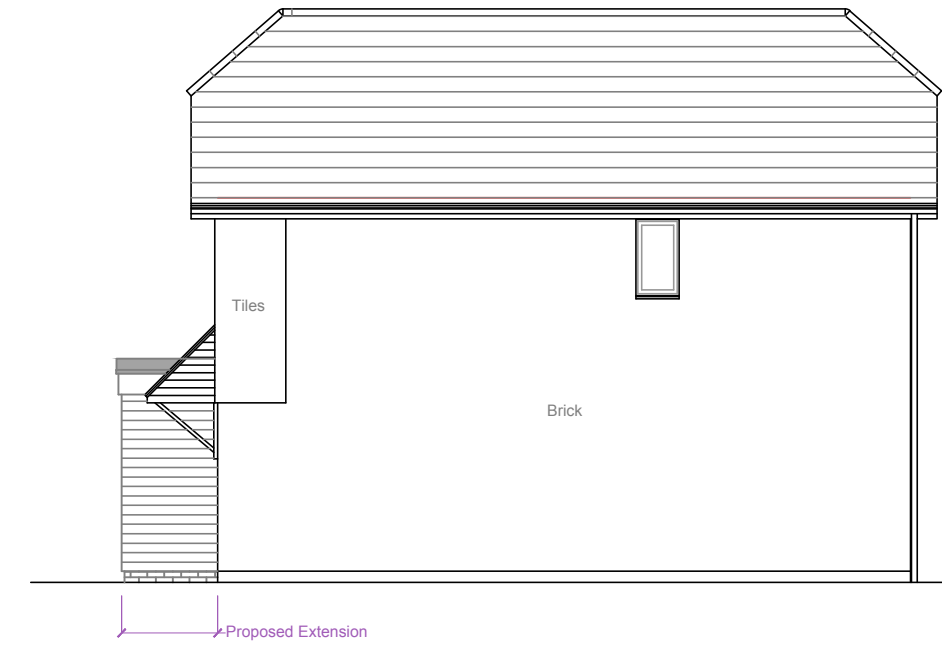


West Elevation –
(Side) 1:100

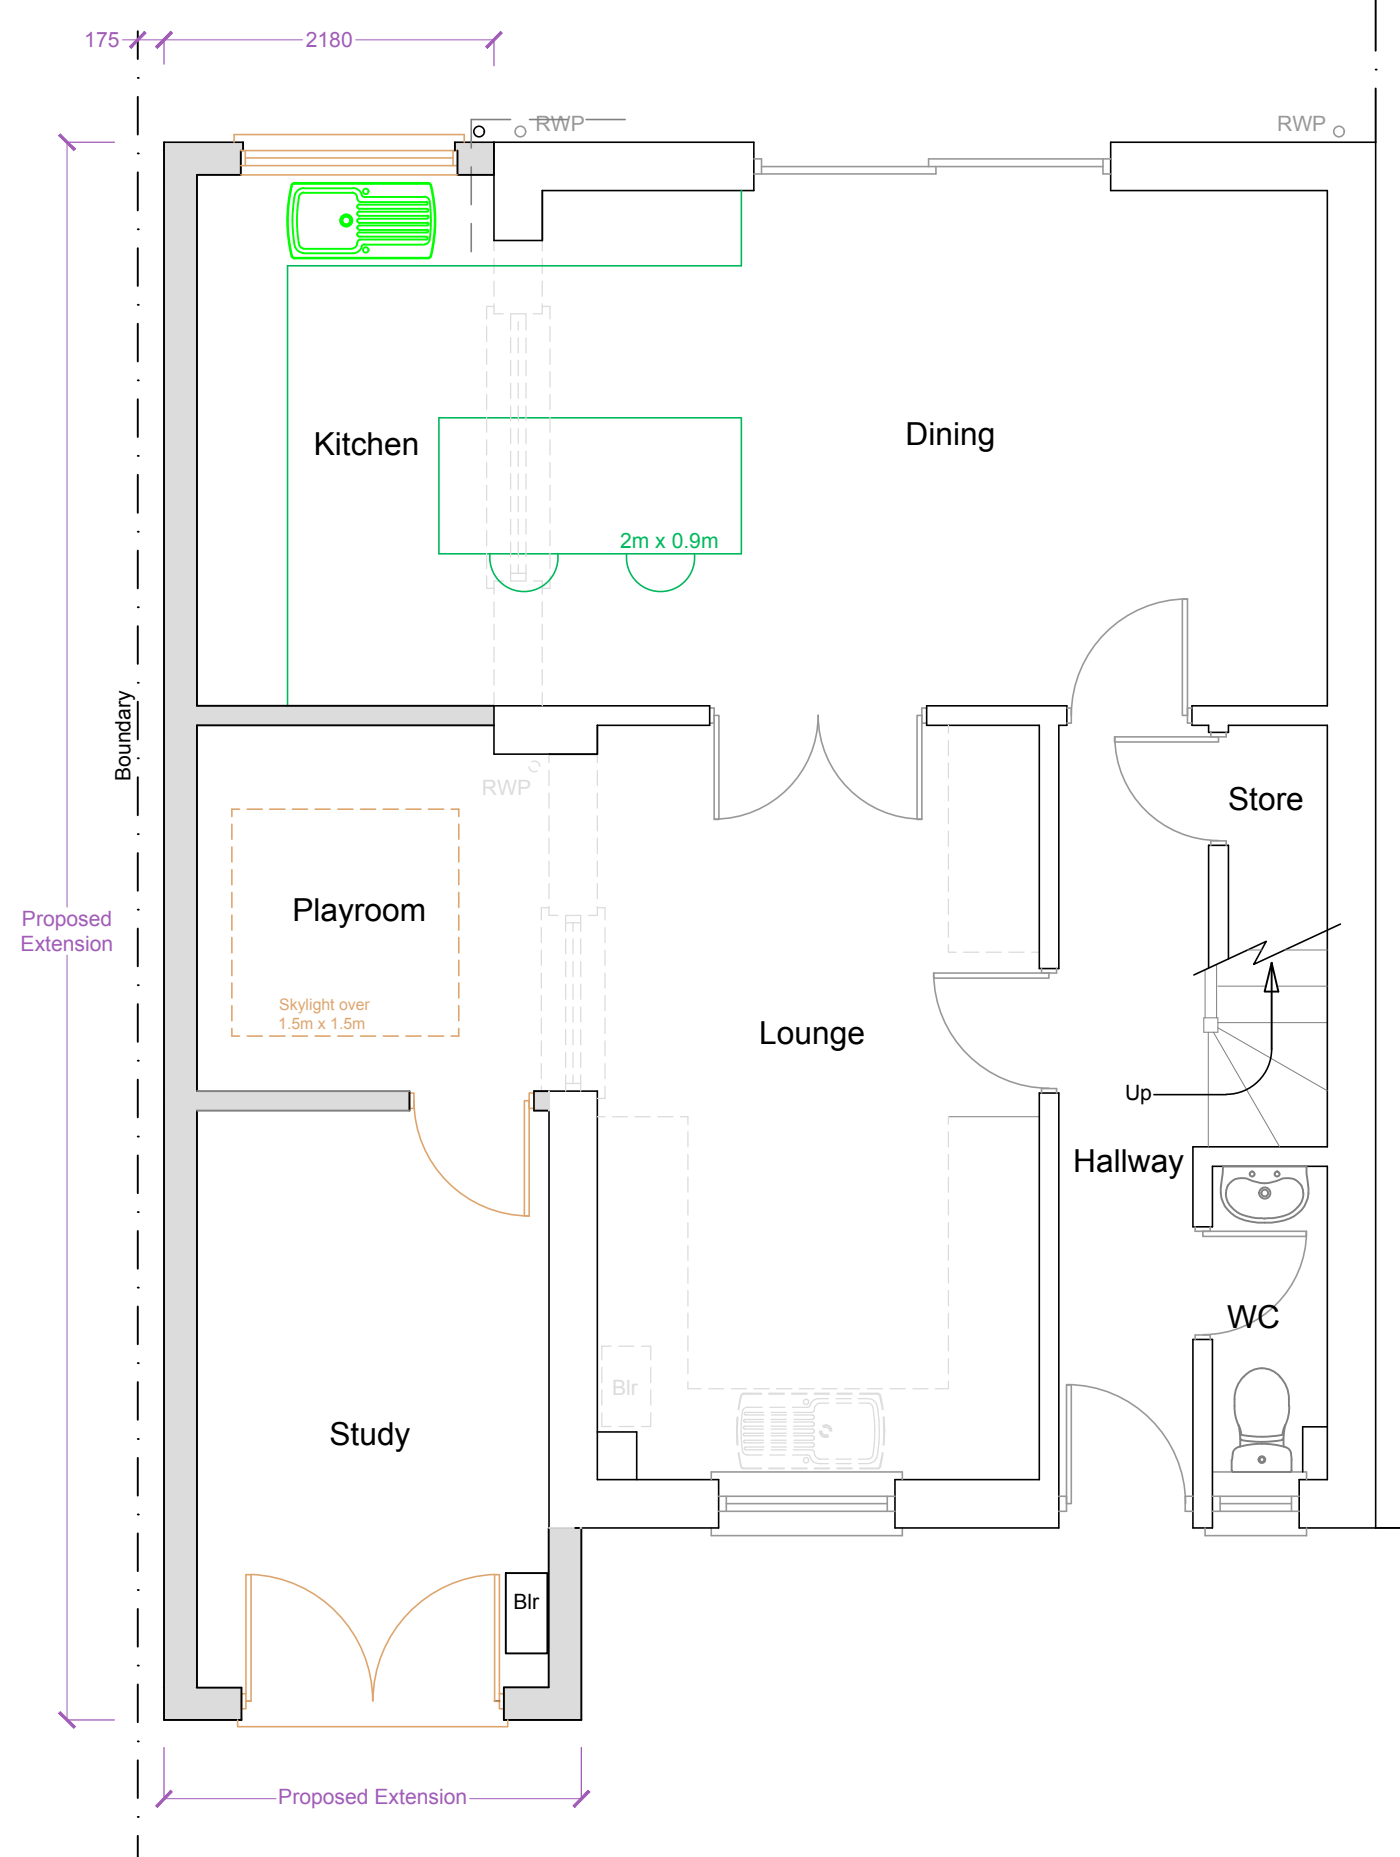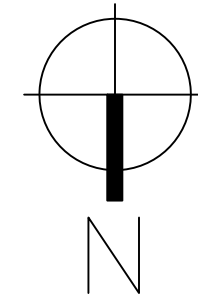


Ground Floor Plan
1:50

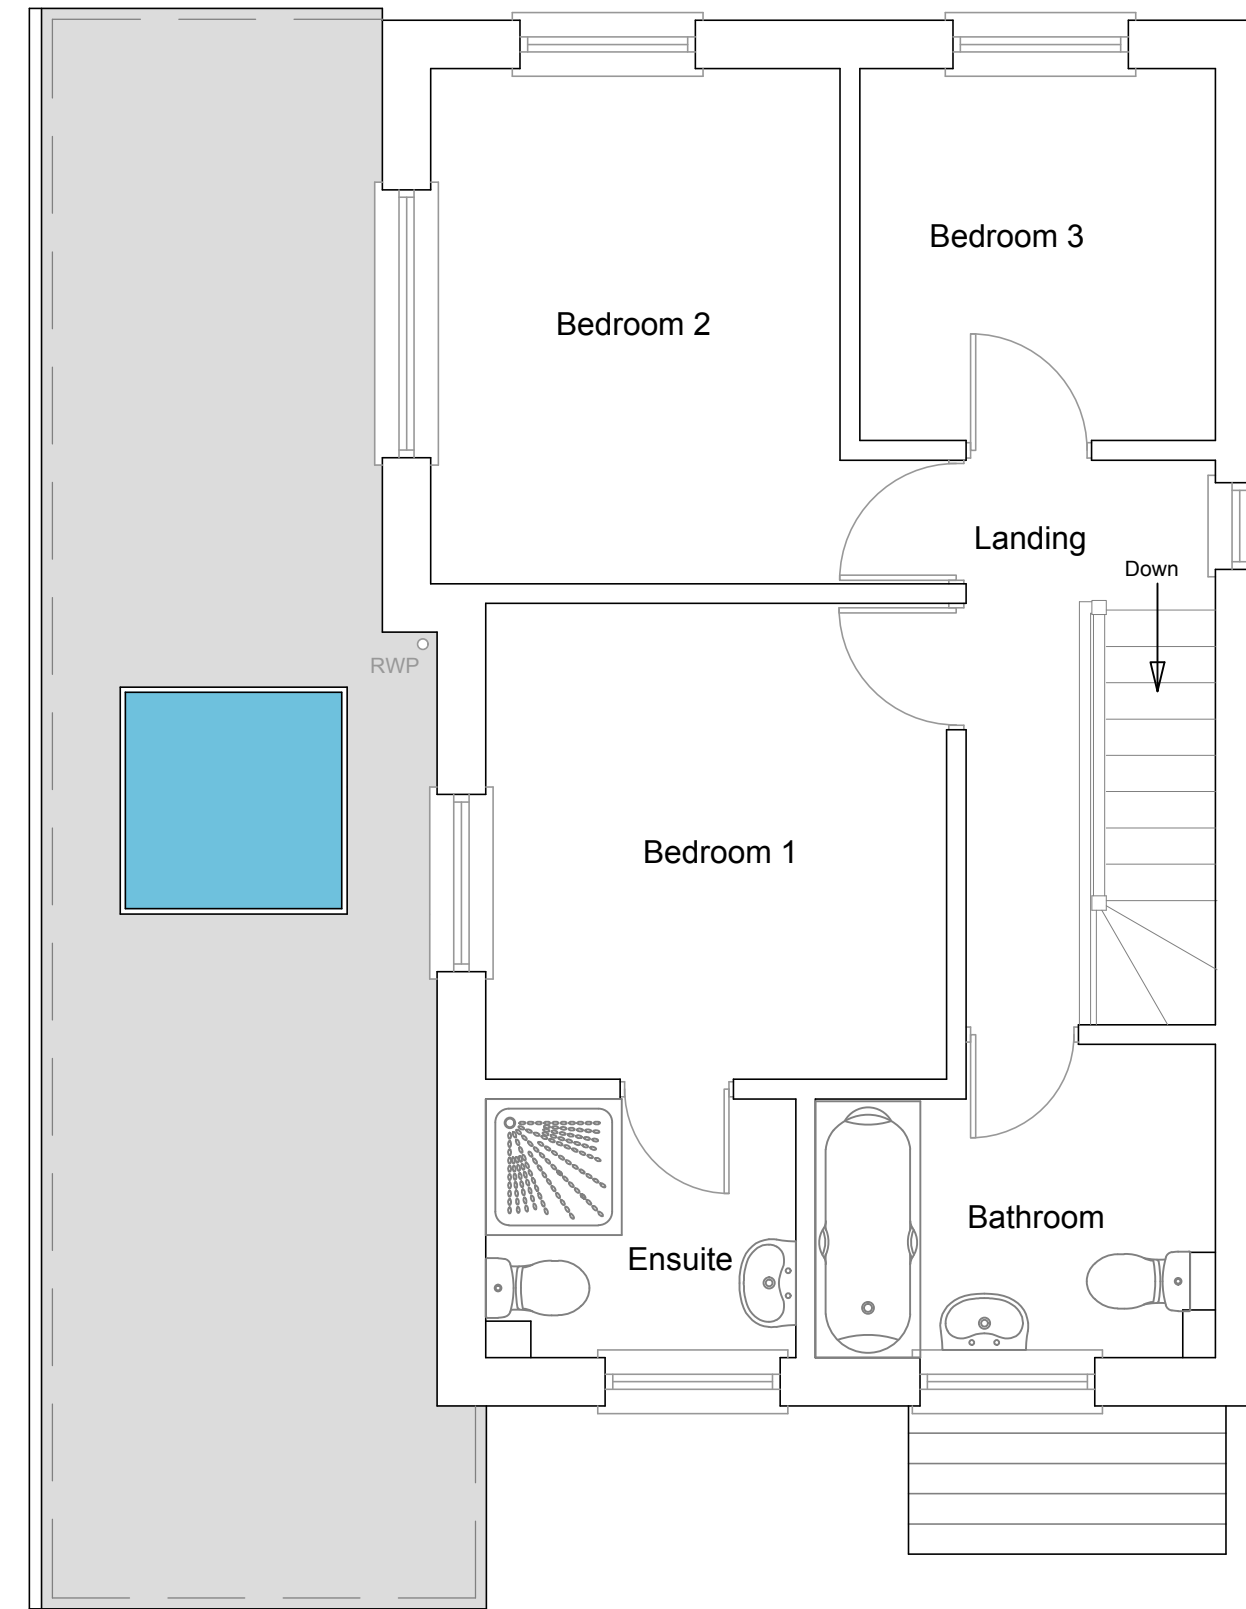

First Floor Plan
1:50

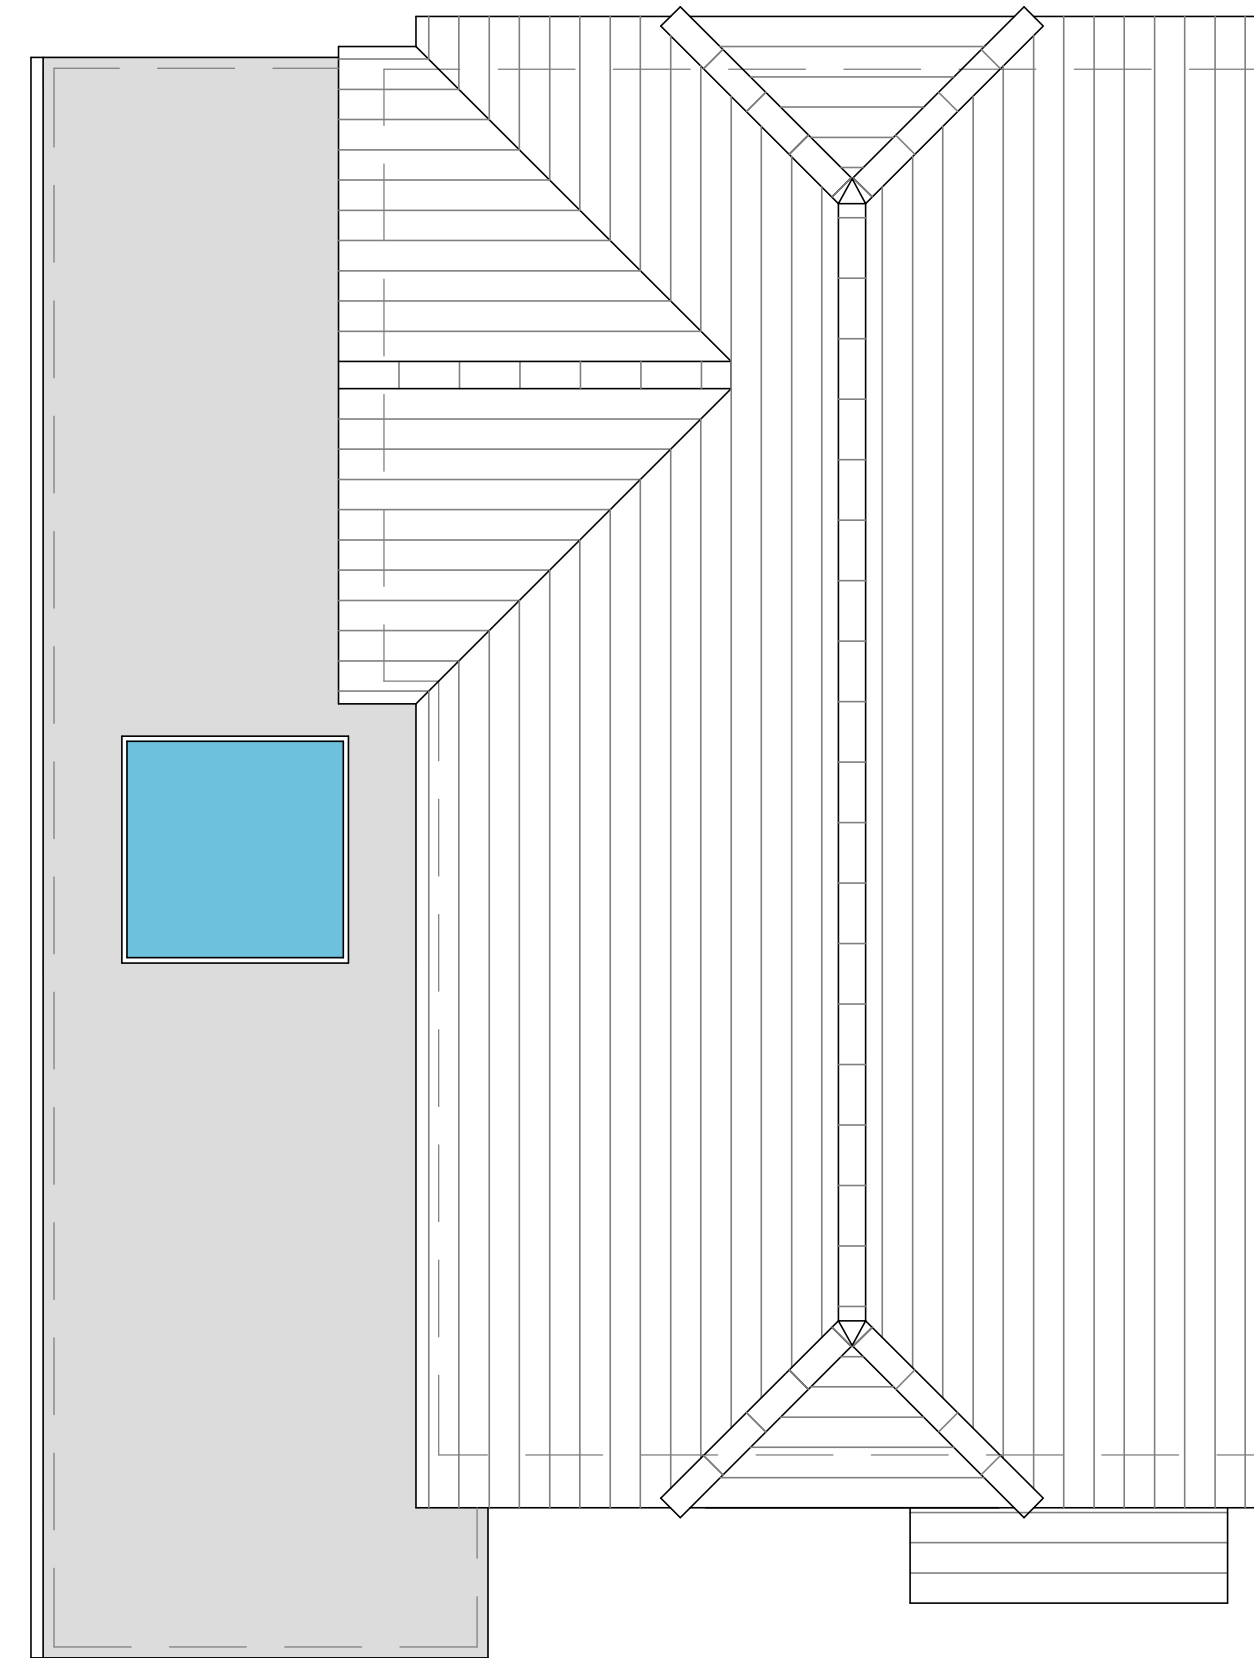

Roof Plan 1:50

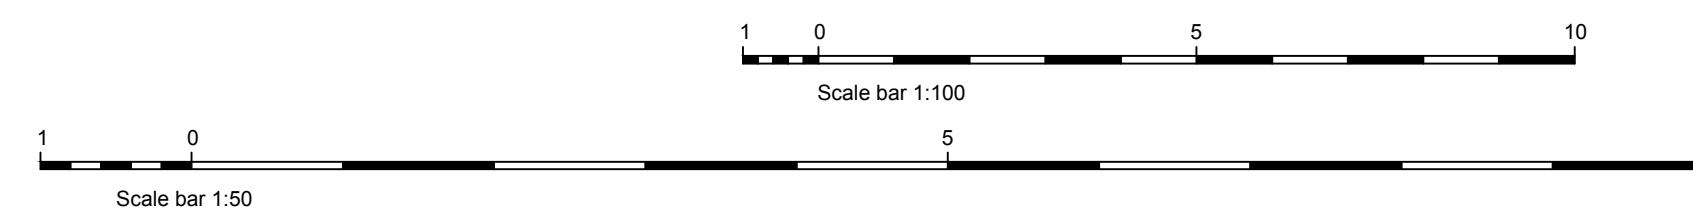

Notes: Solid hatch = proposed Light grey dashed lines = walls to be removed Materials Schedule: Roof - EPDM flat roof Walls - Hardie Plank Fibre Cement cladding, colour - evening blue - over brick plinth, colour to match existing brickwork Doors and windows - to match existing Fascia, soffit and rainwater goods - to match existing		
Revisions: A External rendering replaced with Hardie Plank cladding 1/4/22 ALP		
This drawing is the property of Fuller Associates and is not to be copied reproduced, retained or disclosed to any unauthorised person either wholly or in part without prior consent. Do not scale from this drawing except for Planning purposes. Use all figured dimensions only. All figured dimensions to be checked on site prior to construction. All discrepancies, errors and omissions to be reported to Fuller Associates prior to construction. Layout and dimensions existing building to be checked on site.		
Chartered Surveyors • Architectural Design FULLER ASSOCIATES 10-11 The Parade, Willowhayne Crescent, East Preston, West Sussex BN16 1NS tel: 01903 774754 email: architectural@fuller-associates.co.uk www.fuller-associates.co.uk		
Job Title 73 Lloyd Goring Close, Angmering Client Mr J Fillery		
Drawing Name Floor Plans and Elevations - Proposed		
Drawing Status Planning		
Drawn by ALP Date Jan 22 Checked by DF Date Jan 22		
Drawing Scale 1:100, 1:50 at A1		
Drawing No Status Revision 213091/ 02 A		