
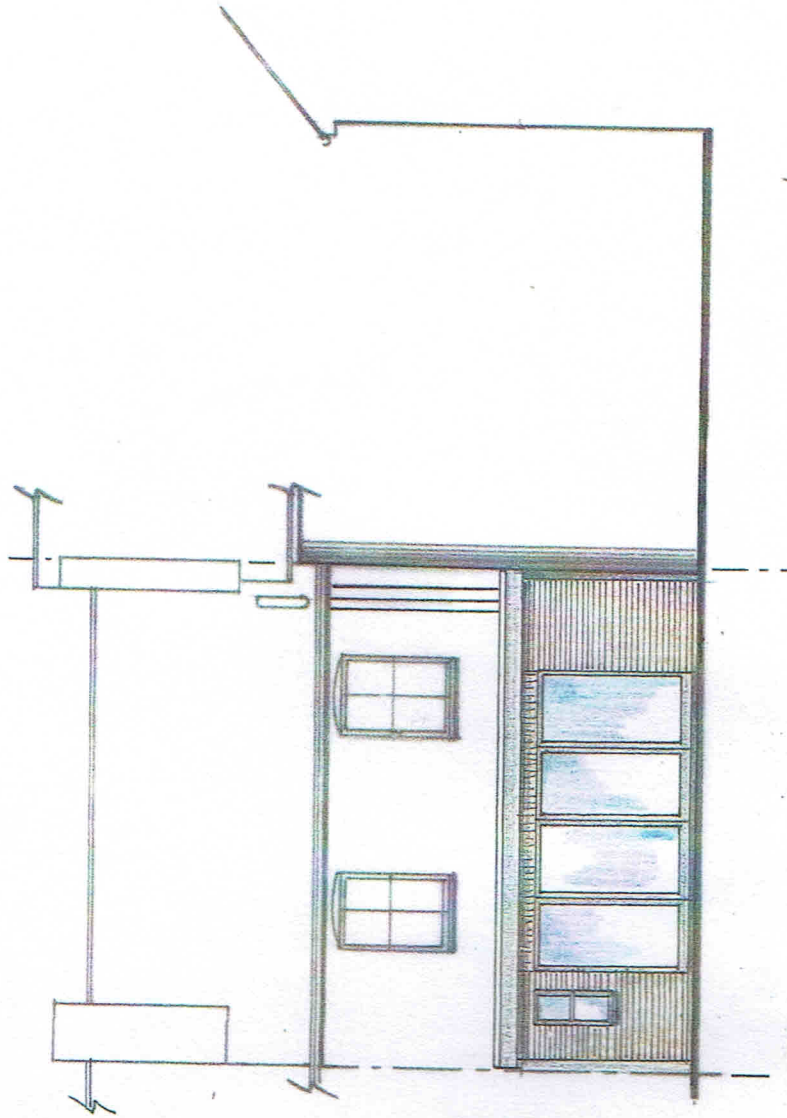


- A - Full height kitchen cupboard doors , 300mm deep in front of chimney breast so as door line maintained
- B - Half or full height glazed screens with panelling below
- C - Possible island unit 900 deep 600 and 300 units back to back and RSJ support post shown [non moveable]
- D - Door removed and reused in new position if required
- E - Boundary line to be agreed on site, will determine setting out
- F - Chimney breast remains in this option. If removed cloakroom and washing machine would not be so confined
- G - Folding doors

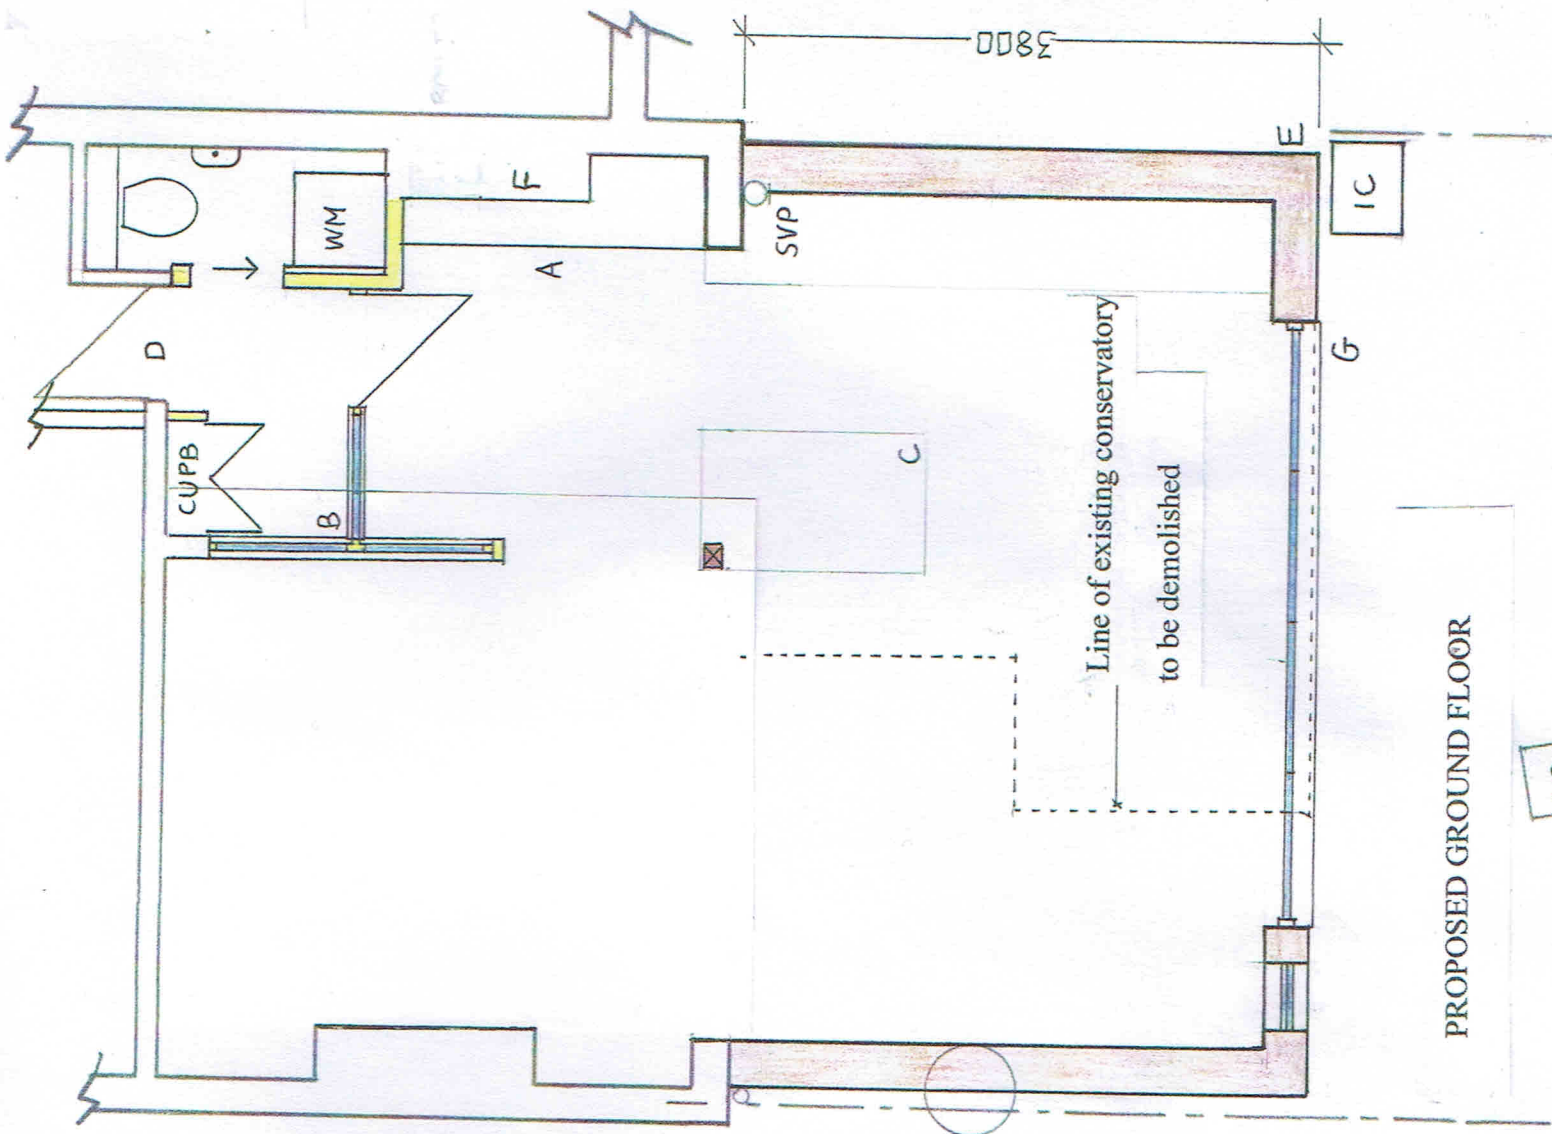

TUNMORE DESIGN and BUILD
UNIT 2 HOLLYACRE TODDINGTON LANE
LITTLEHAMPTON W.SUSSEX
BN17 7PP

t : 01903 723791
e : contact@tunmoredesign.co.uk
f : 01903 731825

Demolition of conservatory and outbuilding
and formation of new kitchen/family room
with internal alterations

5 Weavers Hill
ANGMERING VILLAGE BN16 4BP

PROPOSED WEST ELEVATION AND GROUND FLOOR PLAN

Date.	Scale.	Drawn.
Feb-17	1:50 plan	TT
	1:100 elevation	

Dwg No Revn.
WH1