

REV	DATE	
A	30/04/2018	Revised For Submission

CHK
MC

THE CONTRACTOR MUST VERIFY ALL DIMENSIONS ON SITE BEFORE MAKING SHOP DRAWINGS OR COMMENCING WORK OF ANY KIND. NO DIMENSIONS TO BE SCALED FROM THIS DRAWING

1. THE BOUNDARIES SHOWN ARE BASED ON INFORMATION BY OTHERS. ALL BOUNDARIES TO BE VERIFIED ON SITE PRIOR TO COMMENCING CONSTRUCTION.

2. TOPOGRAPHICAL LEVELS TO BE CONFIRMED.

3. DESIGN & QUOTED AREAS ARE SUBJECT TO DESIGN DEVELOPMENT & STATUTORY CONSENTS.

4. ALL SURVEY INFORMATION SHOWN IS SUBJECT TO FURTHER SITE INVESTIGATION DURING DEMOLITION.

SCALE: 1/100 @A3

DRAWN : MIC

CHECKED : MC

DATE : 20/04/2018

DATE : 20/04/2018

PROJECT:

Dappers Lane, Angmering

CLIENT:

DRAWING TITLE

House Type B Elevation


NUMBER:

0242-P006

REVISION:




Type B: 3b/5p - Plots 7,8,9

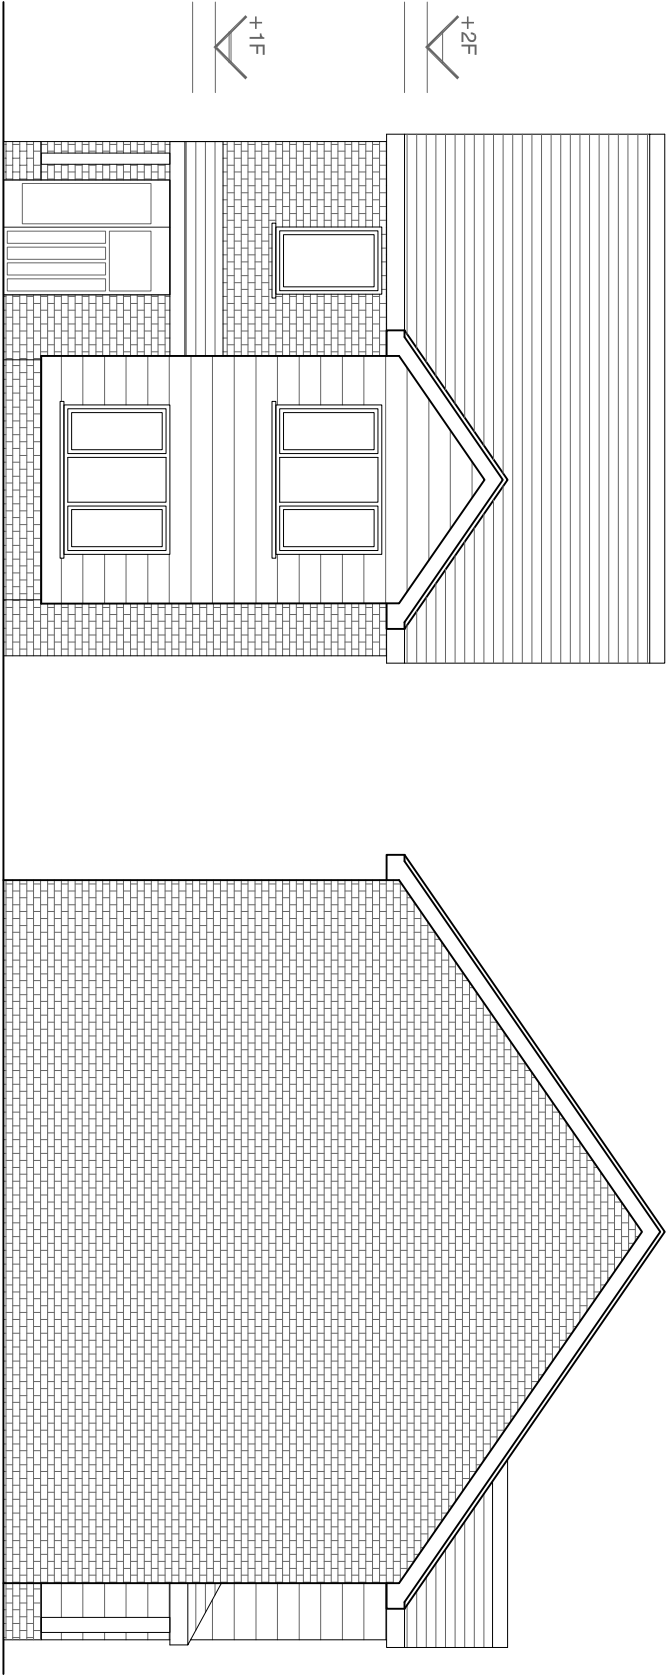

Front Elevation

Side Elevation

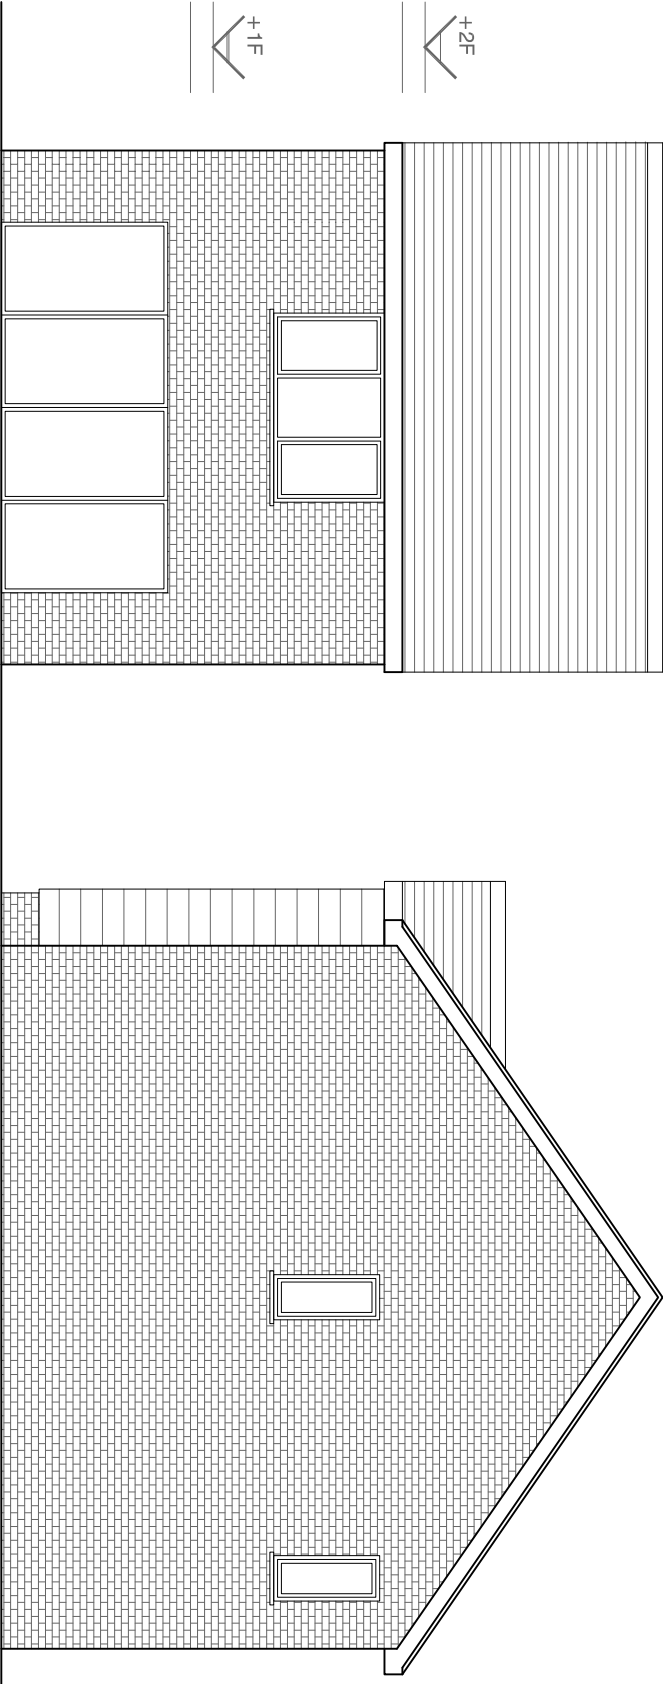

Rear Elevation

Side Elevation

