




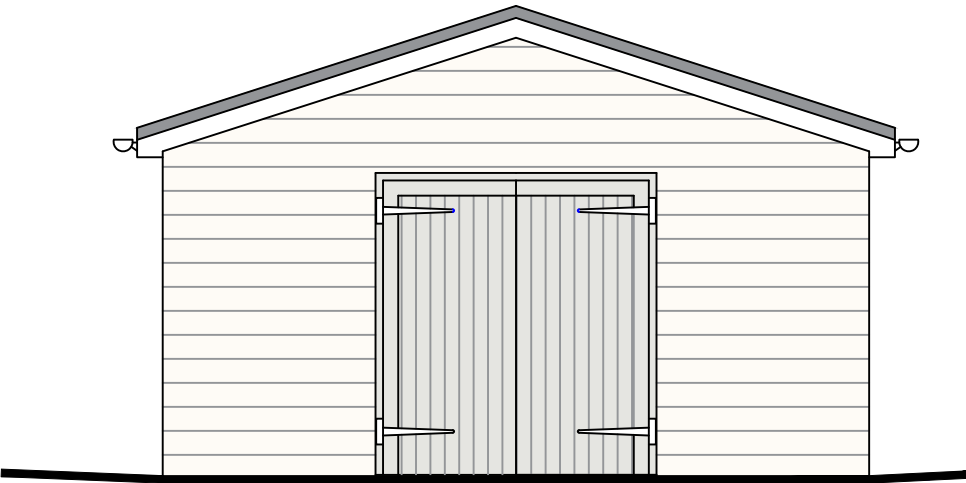


Existing Front Elevation of Outbuilding (Scale 1:50)

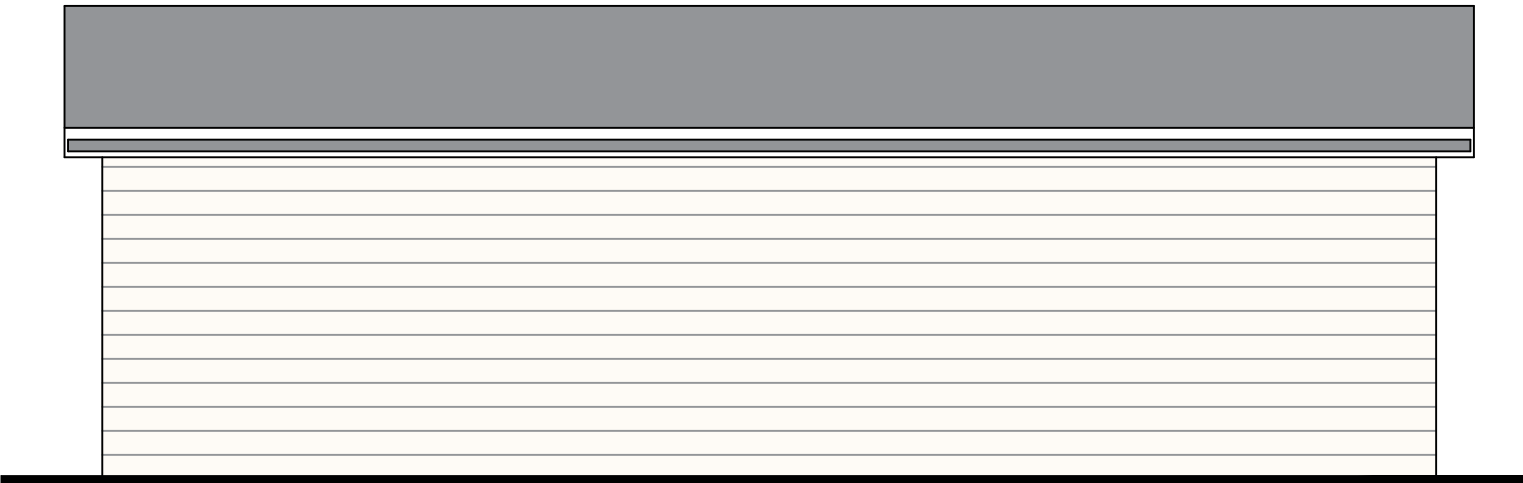


Existing Side Elevation of Outbuilding (Scale 1:50)

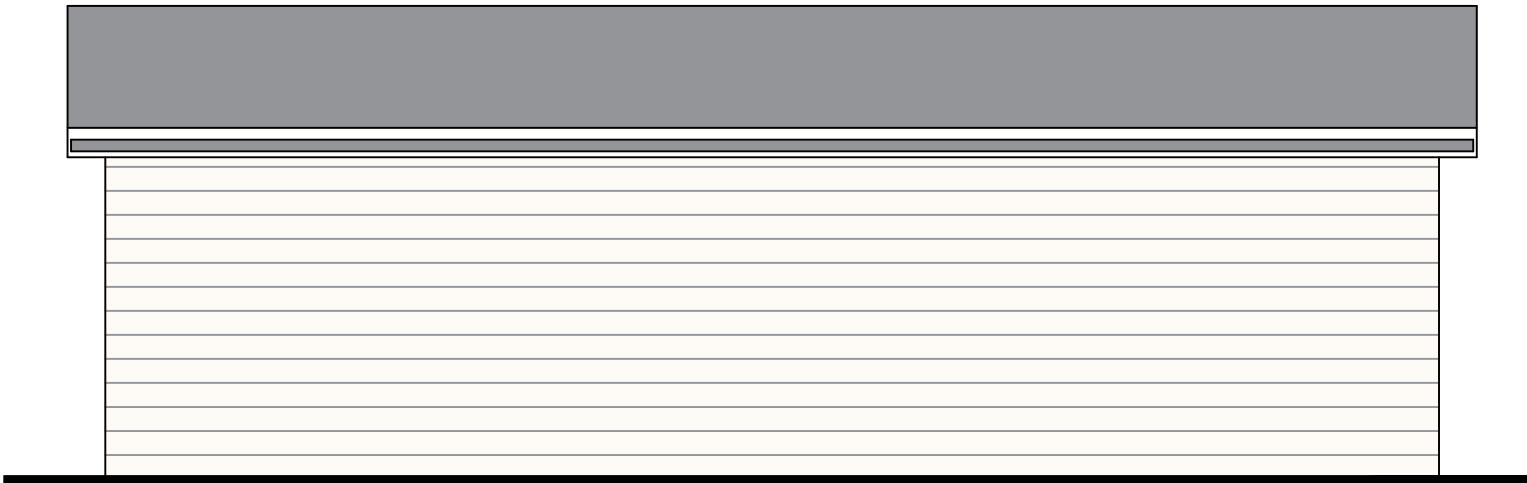


Existing Side Elevation of Outbuilding (Scale 1:50)

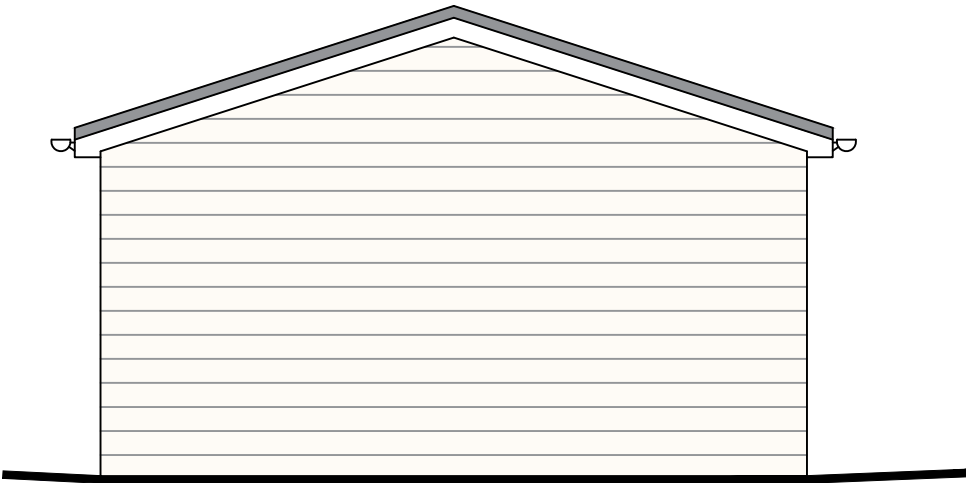



Existing Rear Elevation of Outbuilding (Scale 1:50)

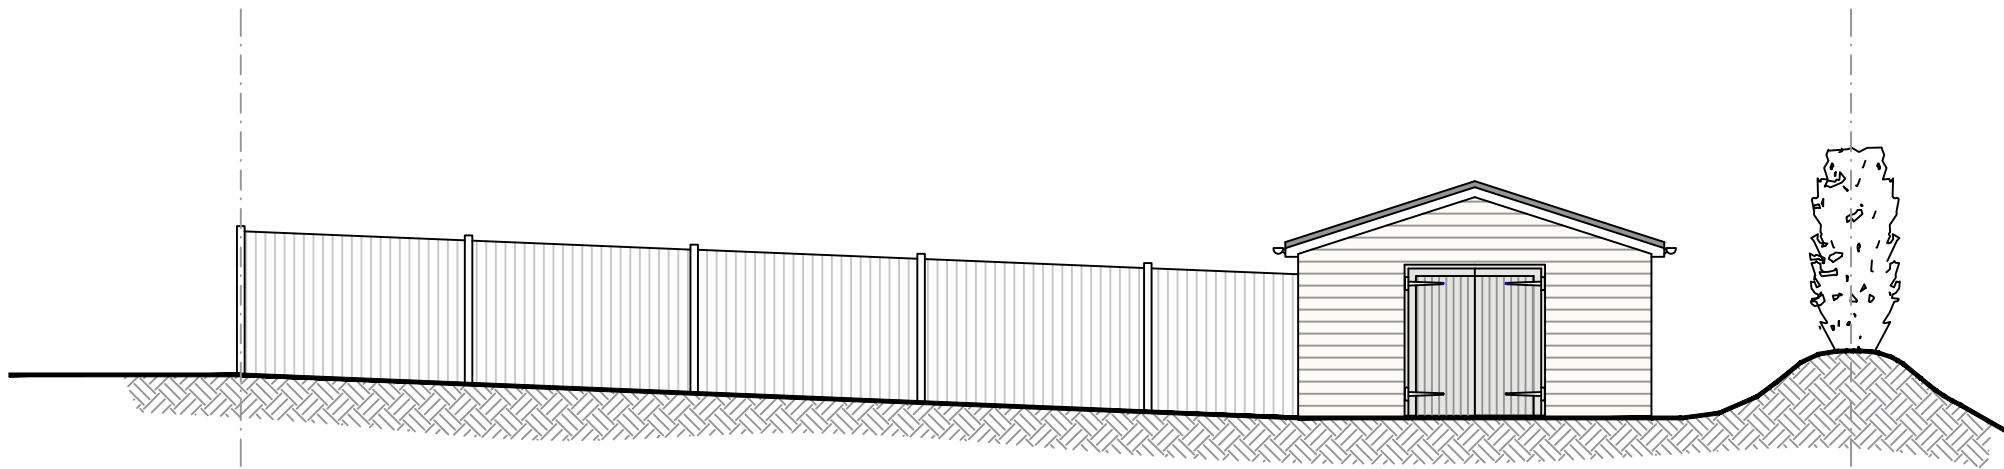

Existing Section A - A (Scale 1:100)

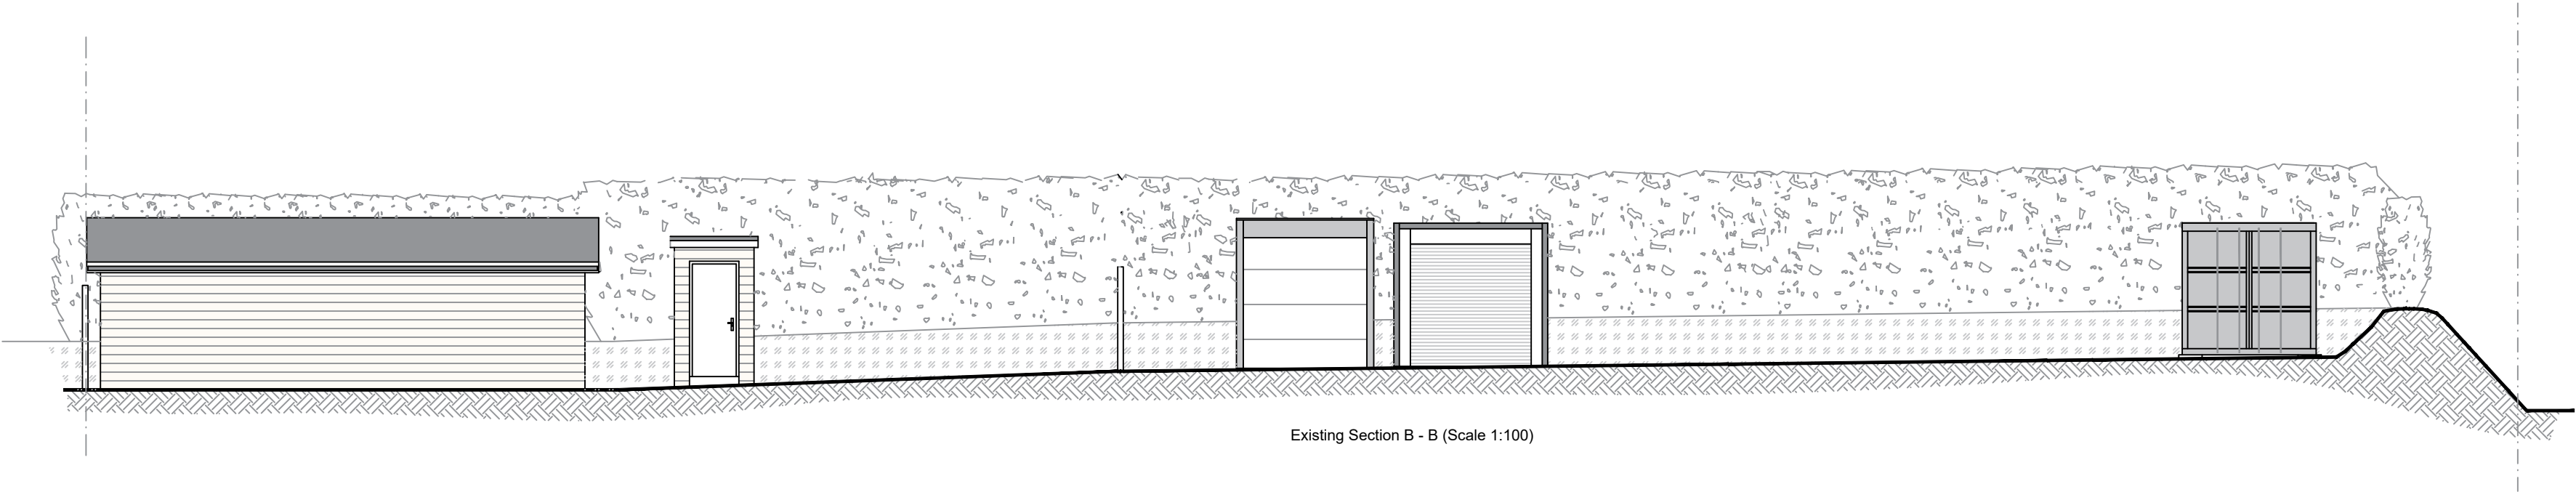

Existing Section B - B (Scale 1:100)

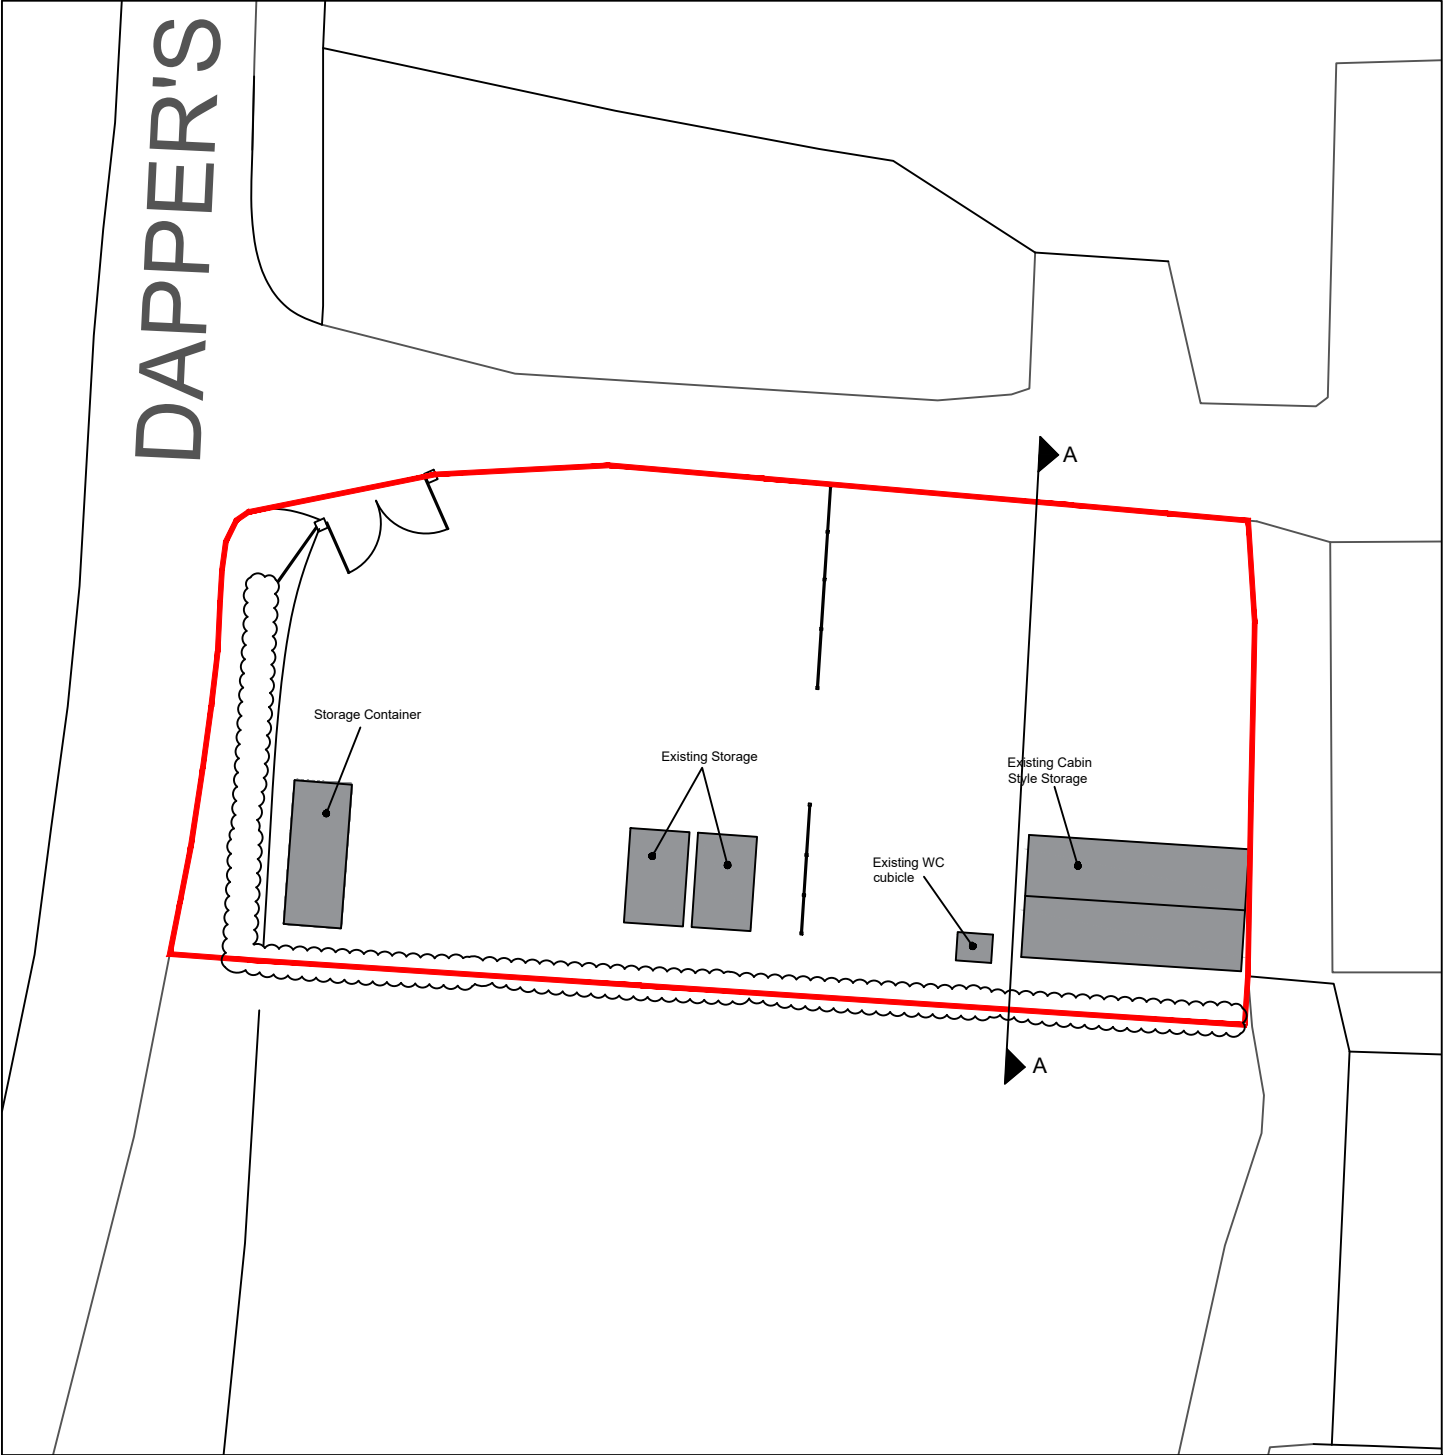 

Existing Site Plan and Section Lines (Not to scale)

DOWNSVIEW
ASSOCIATES
Chartered Surveyors

Little Acorns, Hangers Lane, Storrington,
West Sussex, PO20 3HZ
Tel: 01903 745057 Mob: 07528 848857
Email: info@downsview-surveyors.co.uk



address
Dappers Yard
Barn Farm
Dappers Lane
Angmering
West Sussex

project
Proposed new mobile home .

title
Existing elevations and sections

scale: As noted @ A2 date: April 2022 revision:

drawing number:

2022.340.03

APPROVED FOR COUNCIL A7422PL