



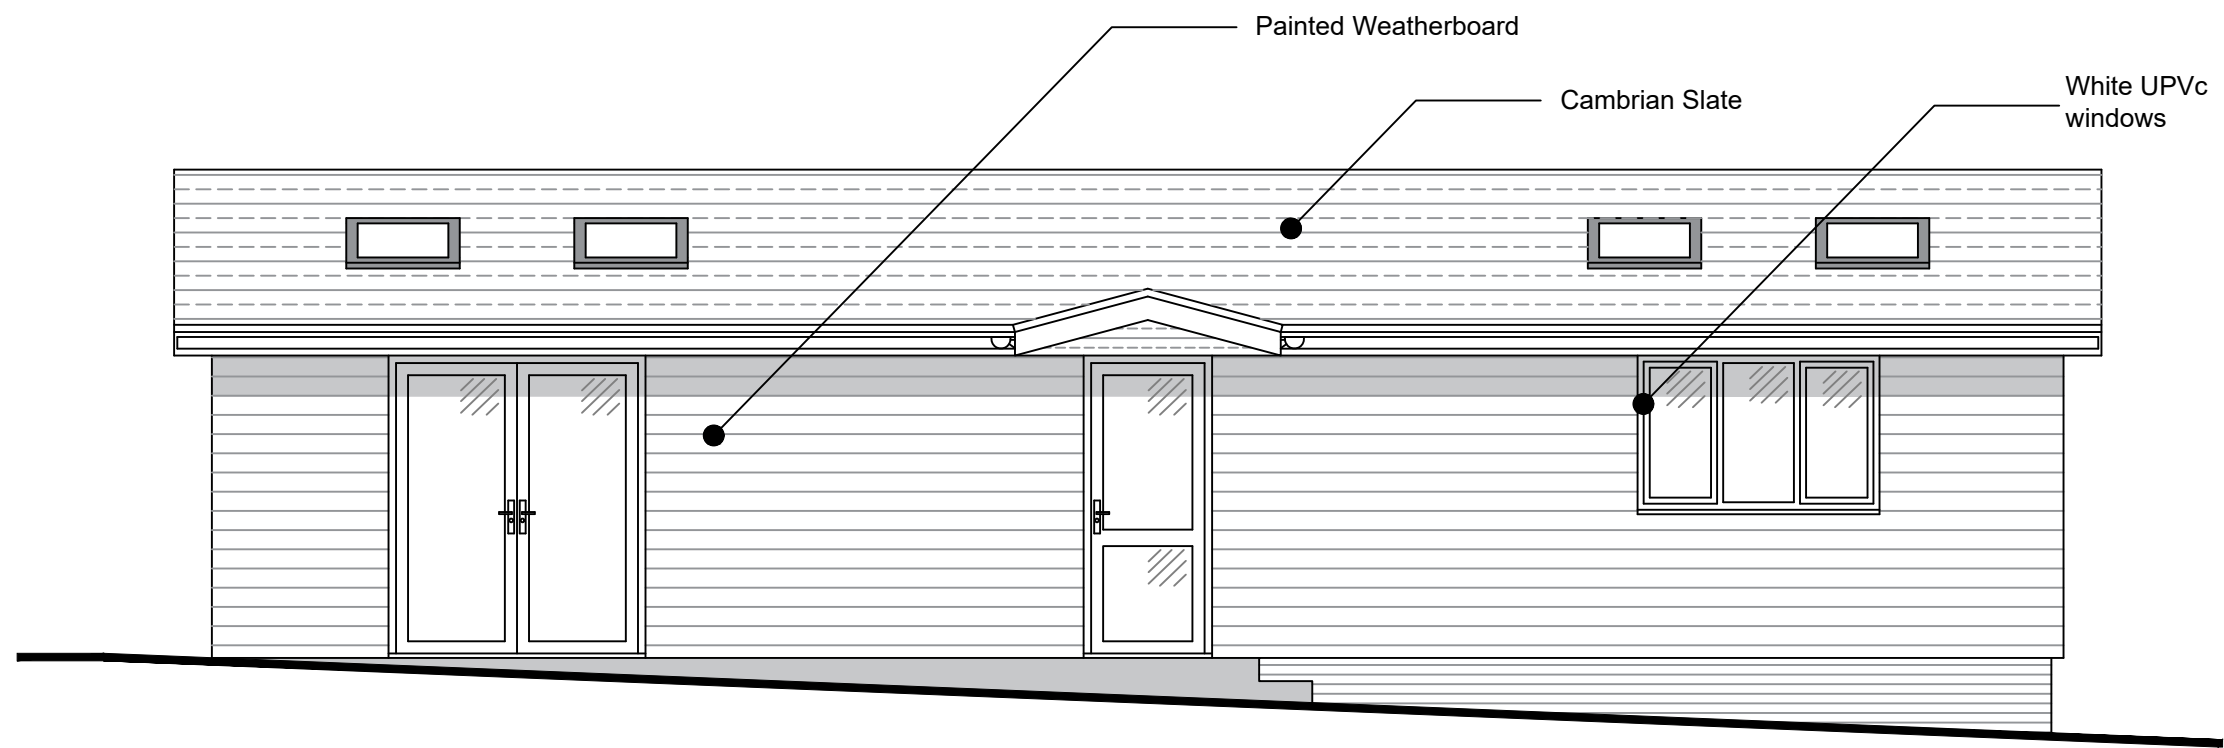


Proposed Front Elevation of Outbuilding (Scale 1:50)




Proposed Side Elevation of Outbuilding (Scale 1:50)

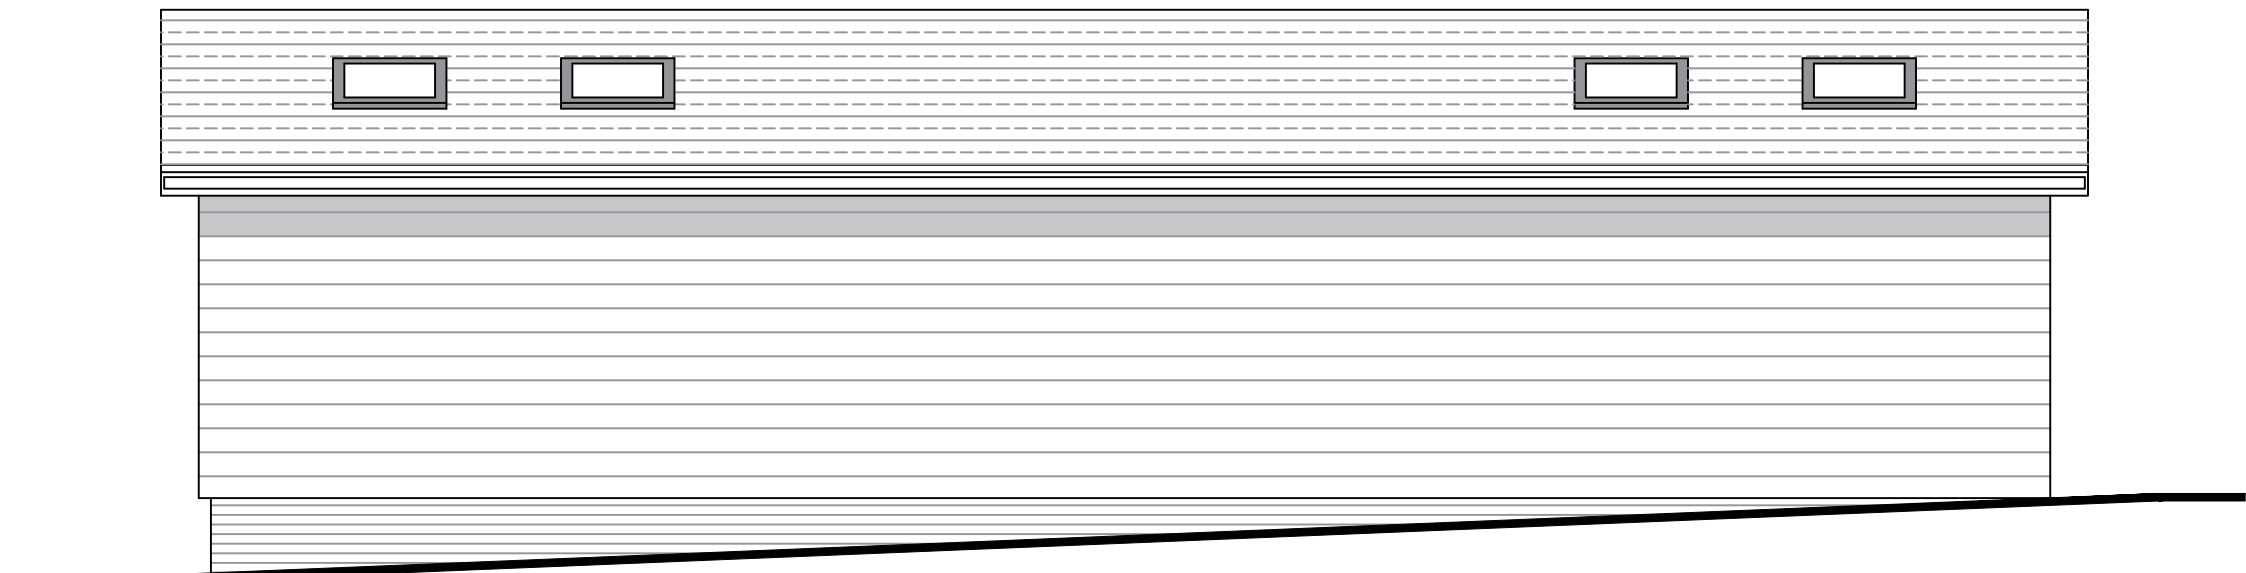


Proposed Rear Elevation of Outbuilding (Scale 1:50)

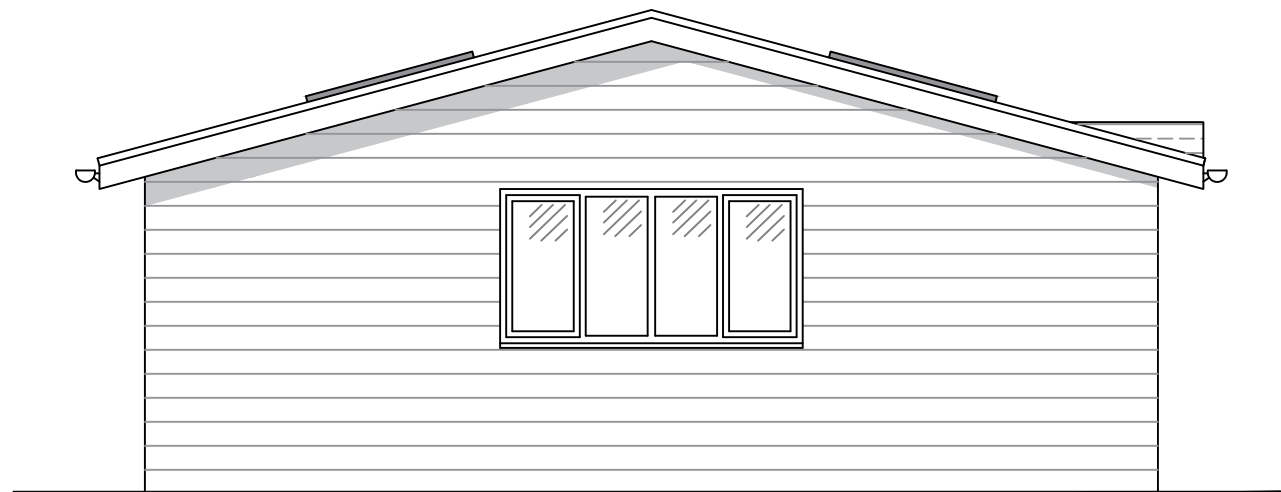

Proposed Side Elevation of Outbuilding (Scale 1:50)

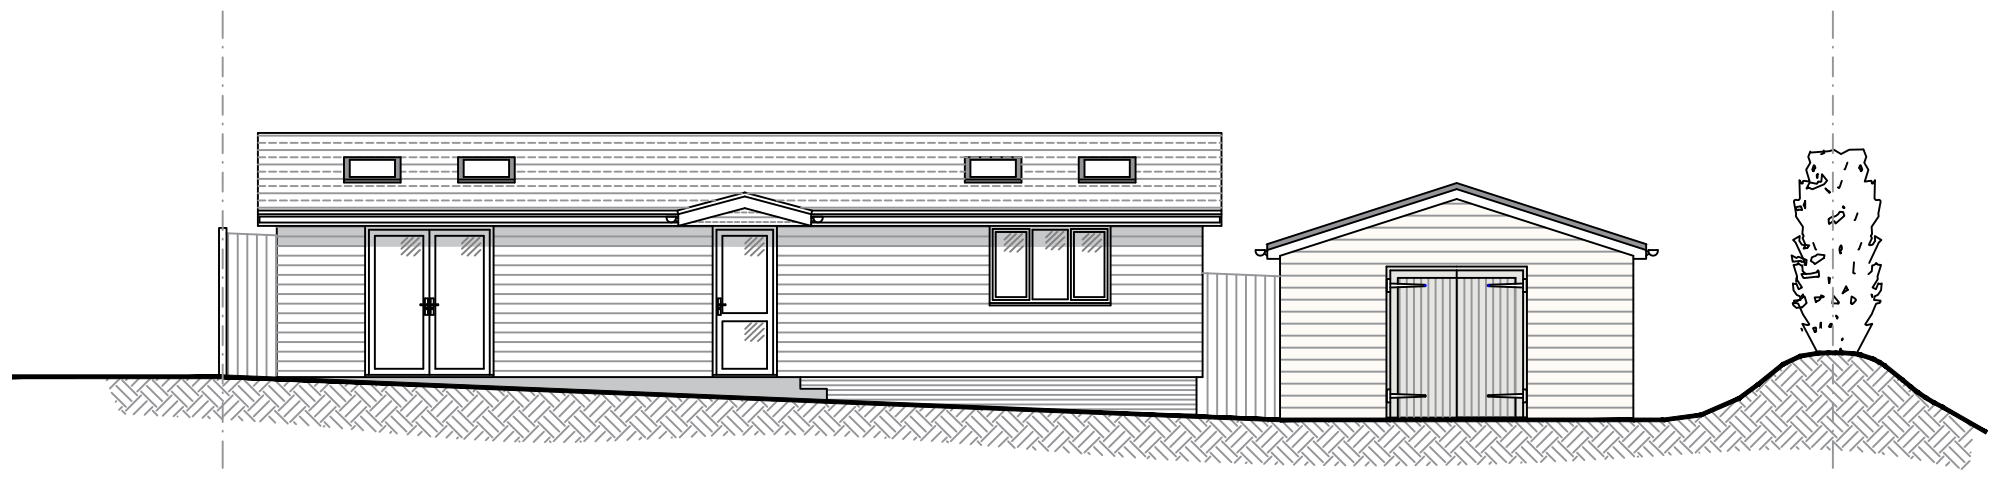

Proposed Section A - A (Scale 1:100)

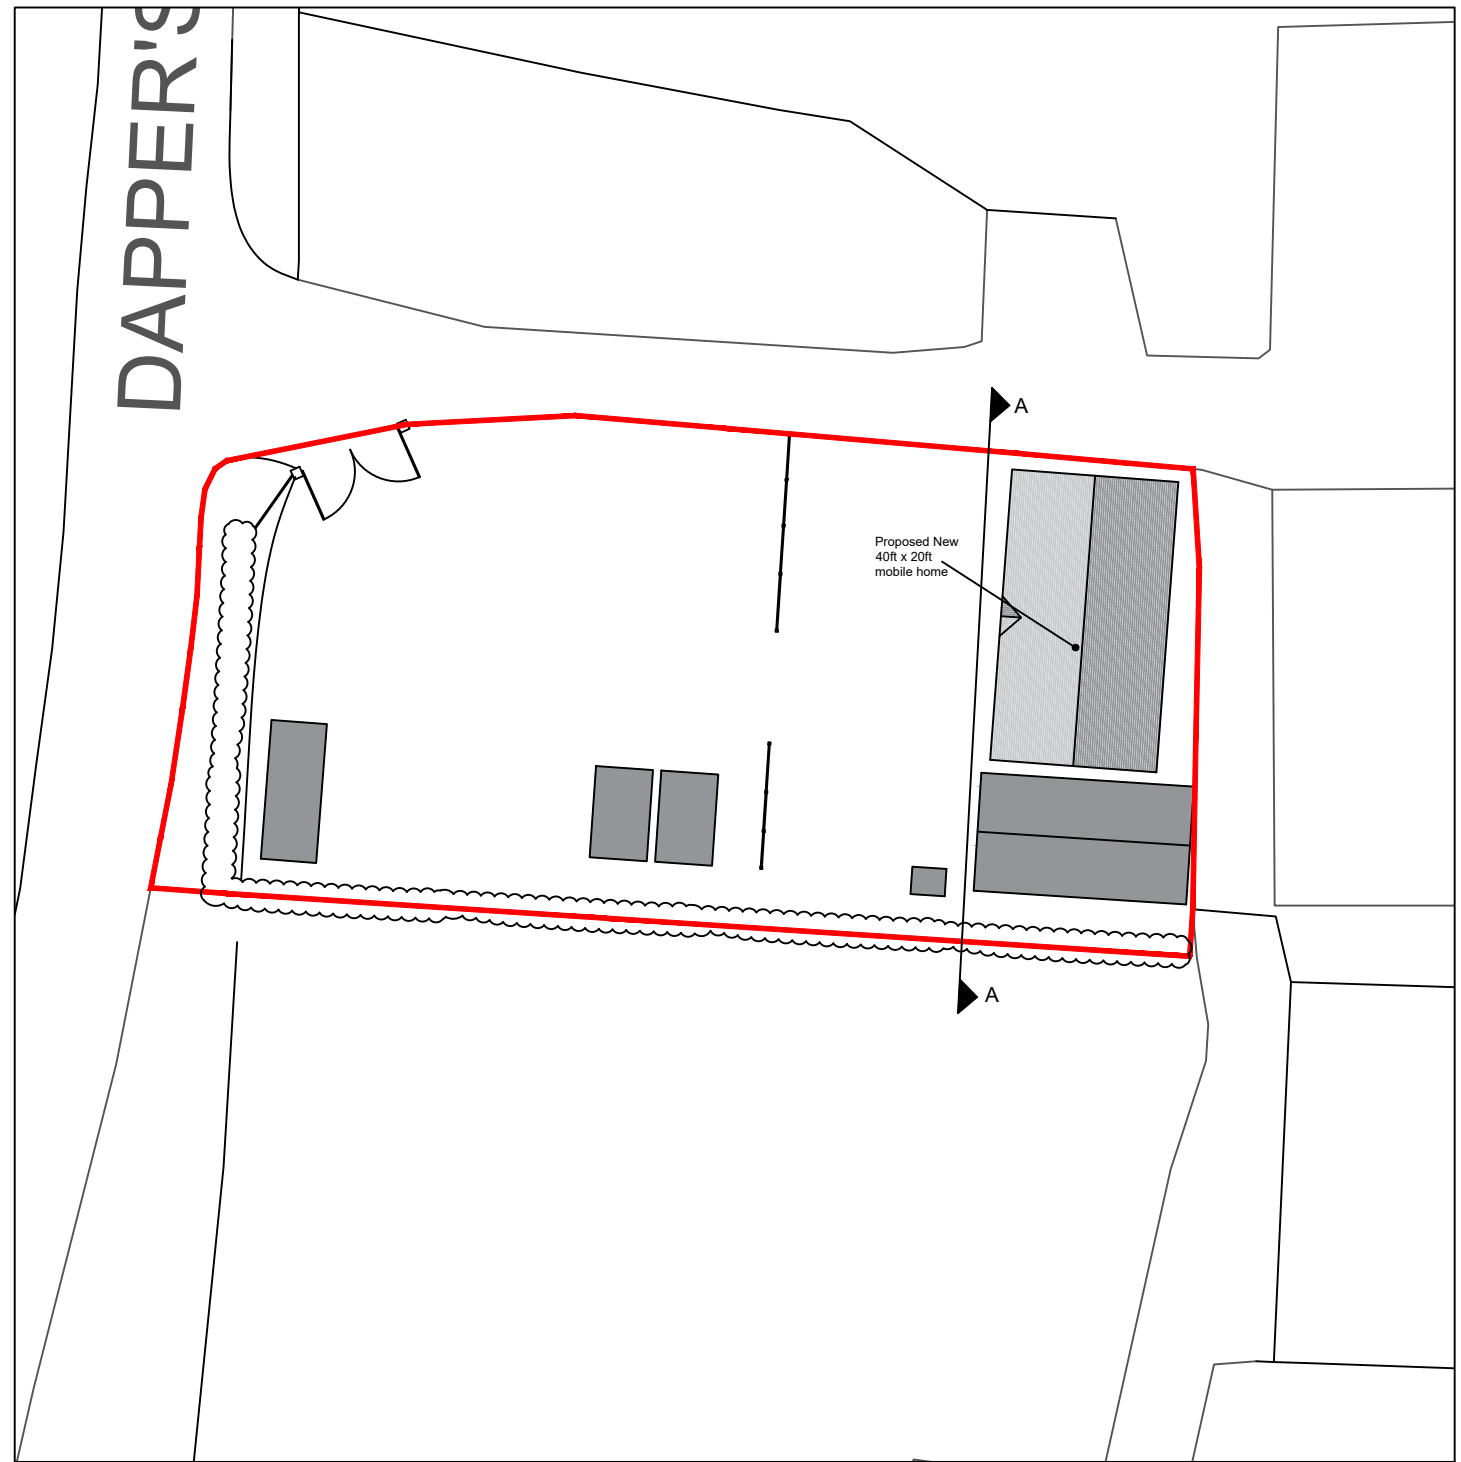

Proposed Site Plan and Section Lines (Not to scale)

Scale Bar (1:50)
0m 5m

revisions		
DOWNSVIEW ASSOCIATES Chartered Surveyors		
Little Acorns, Hampers Lane, Storrington, West Sussex, RH20 3HZ Tel: 01903 742257 / 4444 / 7522 844555 Email: info@downsview-surveyors.co.uk		
address Dappers Yard Barn Farm Dappers Lane Angmering West Sussex		
project Proposed new mobile home		
title Proposed elevations and sections		
scale: As noted @ A2	date: April 2022	revision:
drawing number: 2022.340.04		