
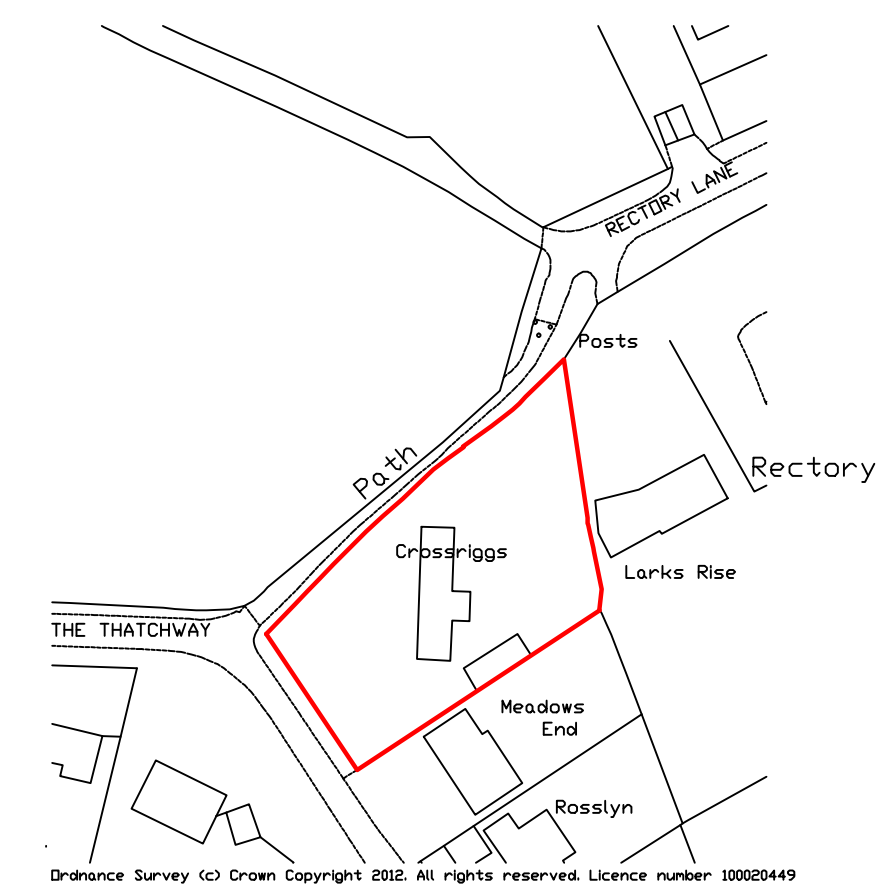


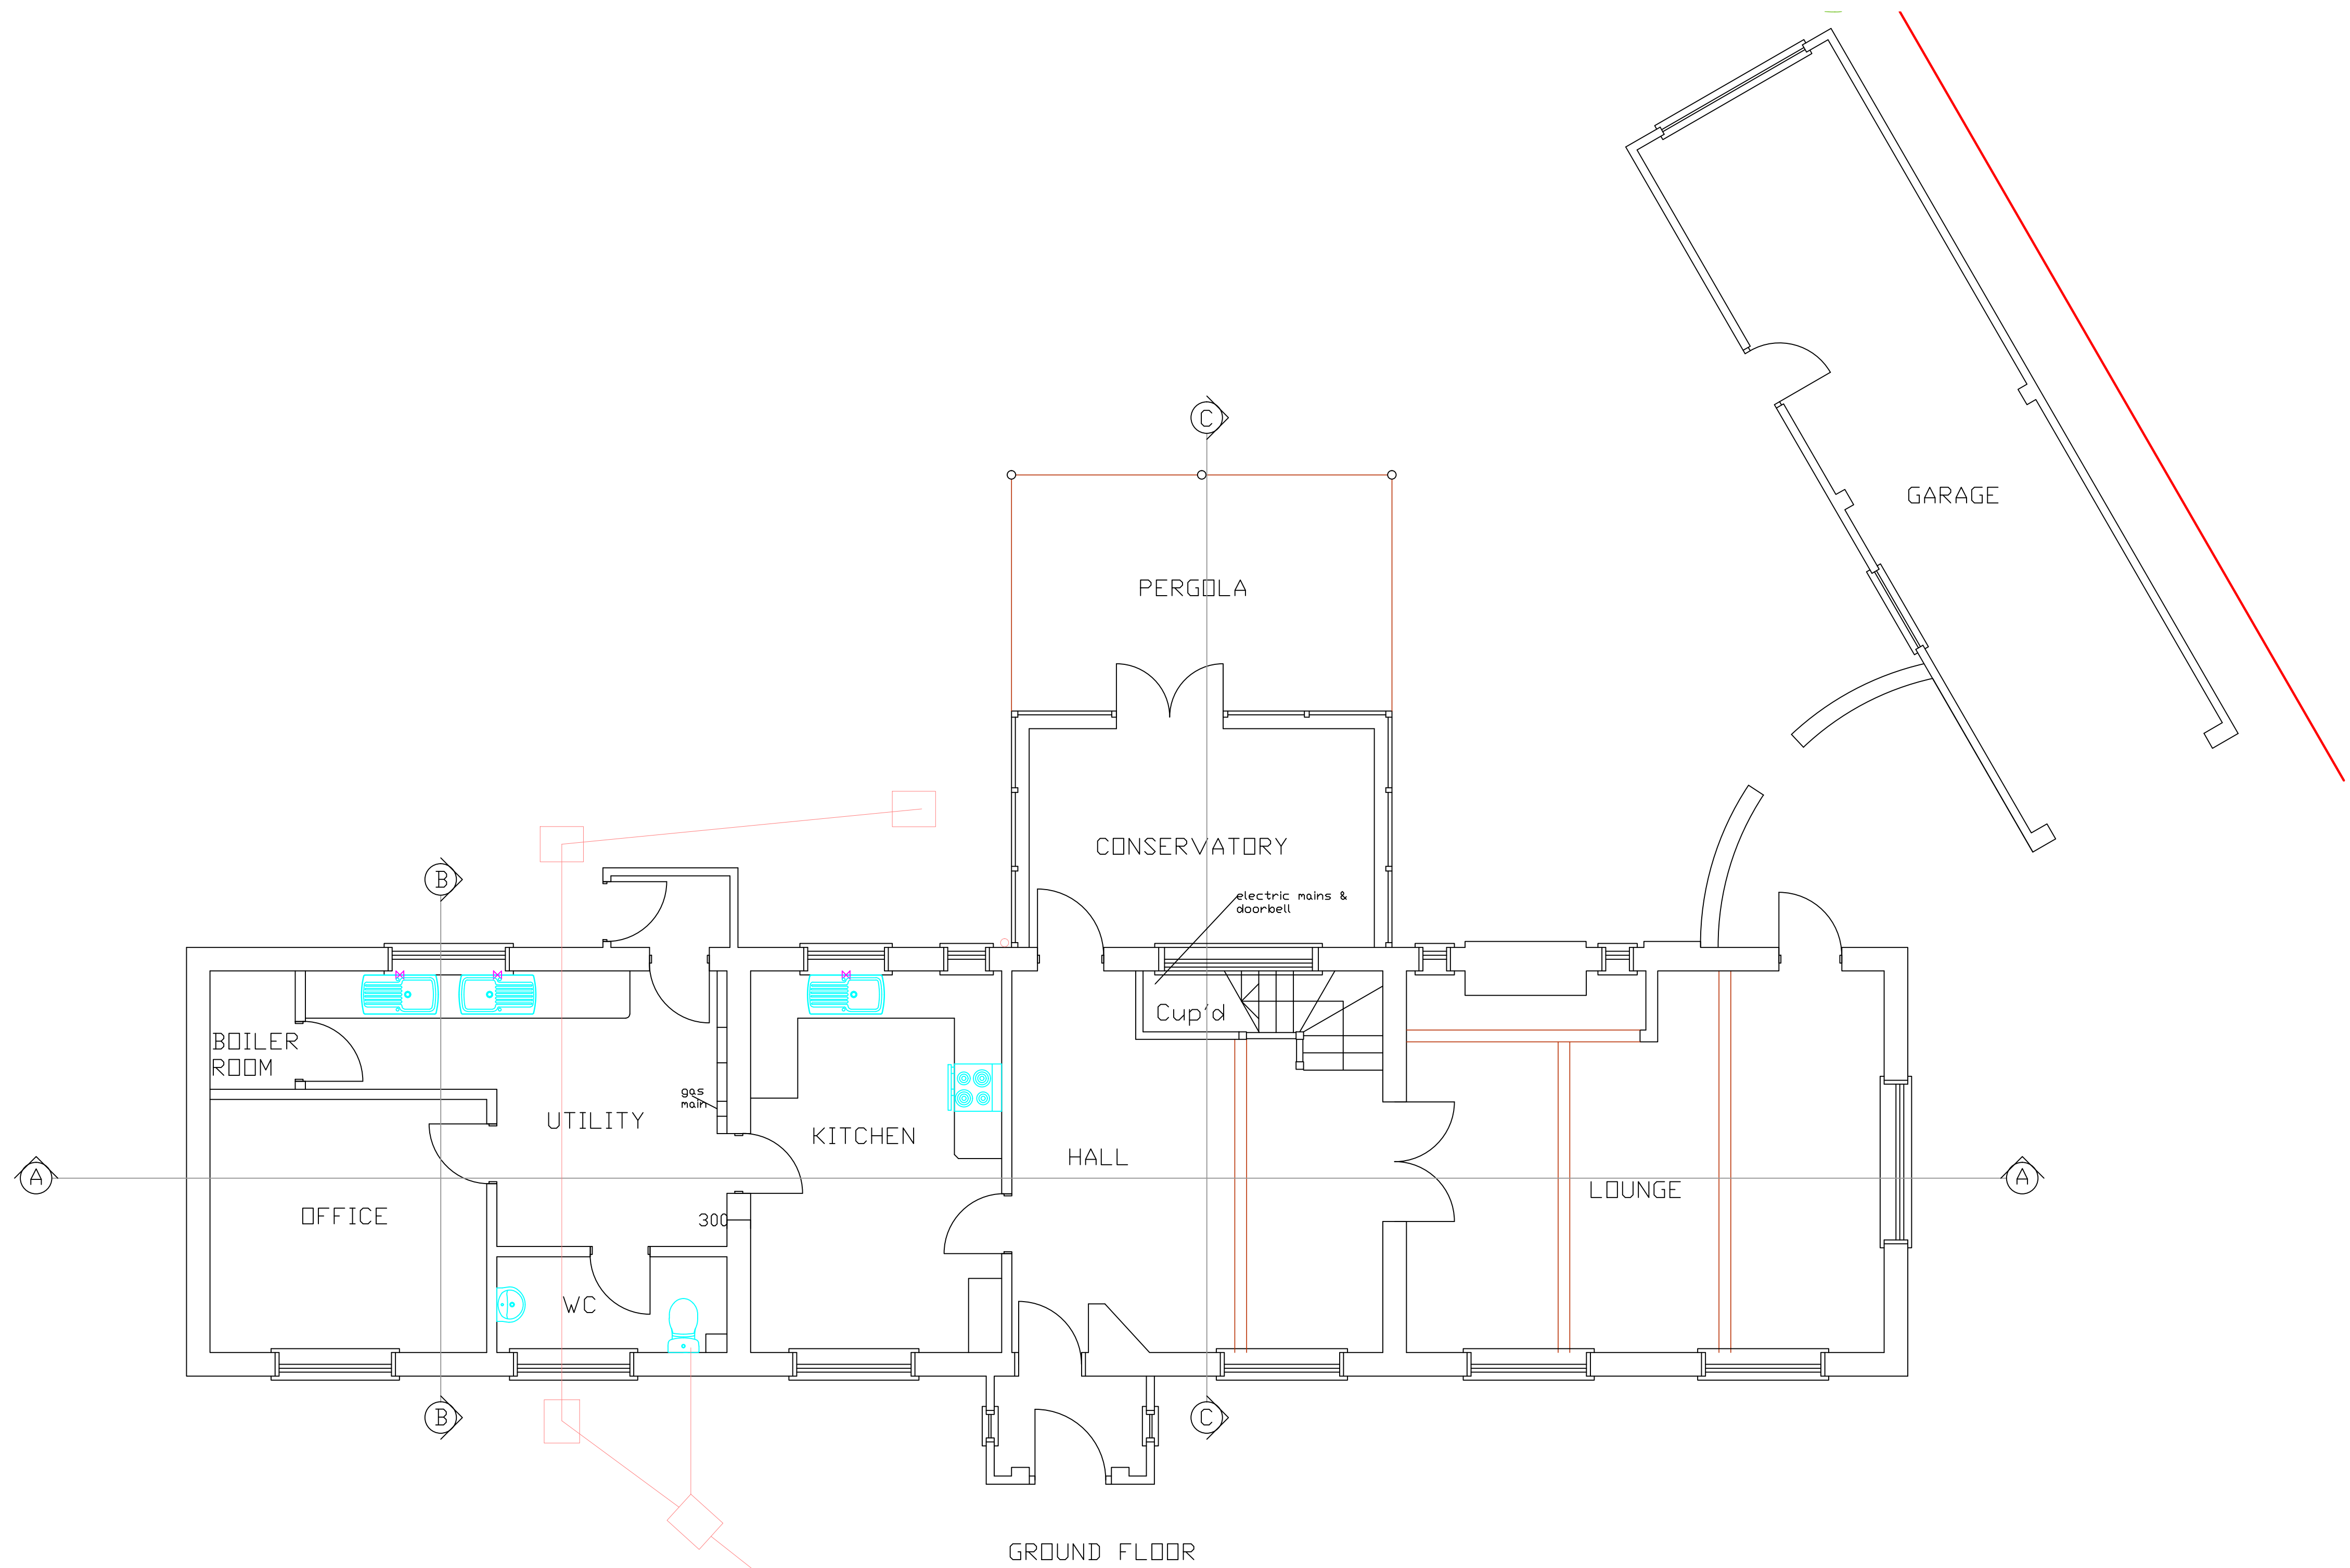

LOCATION 1:1250

EXISTING FLOORPLAN 1:50

All dimensions to be checked on site prior to commencement of work, except for planning purposes.			
This drawing is the copyright of CALDOTECH LTD and may not be copied, altered or reproduced in any way without written authority.			
CALDOTECH LTD 41 WILLOWHAYNE AVE EAST PRESTON WEST SUSSEX BN16 1PL Telephone 01903 859176			
EXISTING GROUND FLOOR PLANS & DRAINAGE, & LOCATION Crossriggs The Thatchway Angmering West Sussex BN16 4HJ			
CLIENT		Mr & Mrs D Wareing	
b	Amendments to garage	LW	21/02/12
a	Client Amendments	LW	11/01/12
Issue	Details	By	Date
SCALE	AS SHOWN ON A1		
DATE	16/04/12		
DRAWING NUMBER	11083/01(b)		