



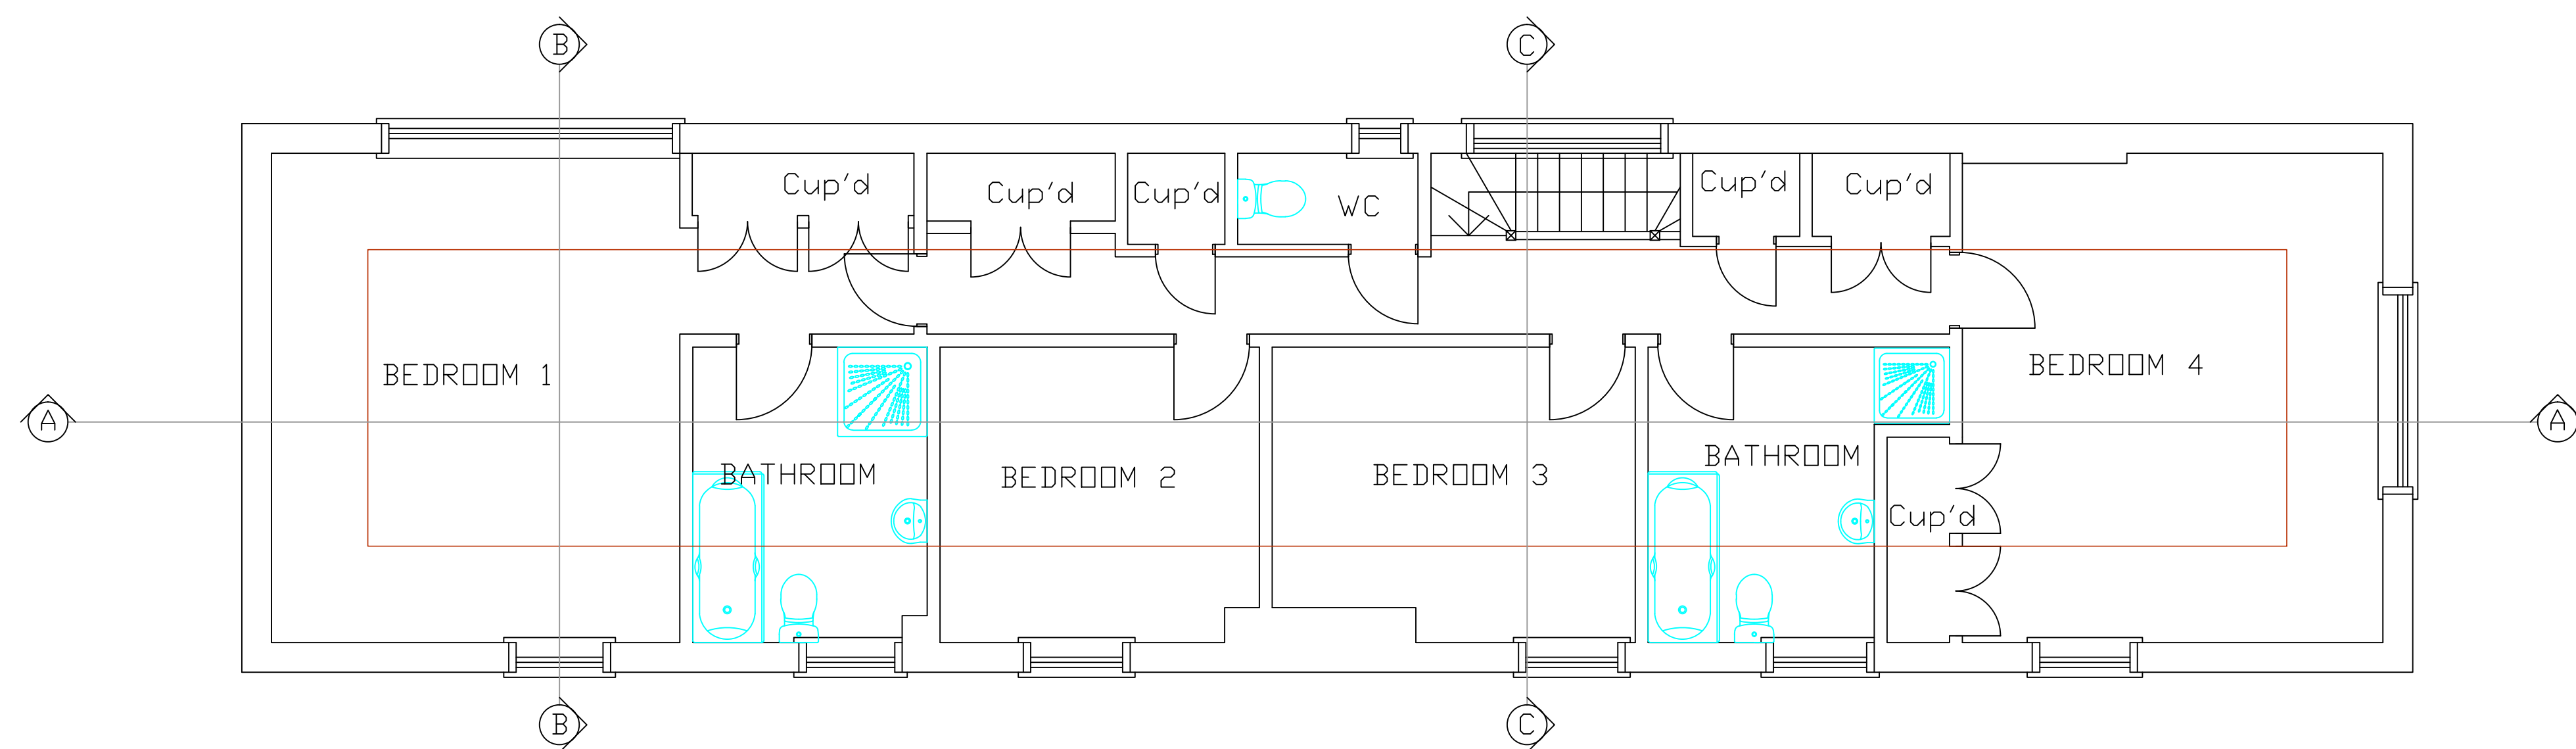


FIRST FLOOR


EXISTING FLOORPLANS 1:50

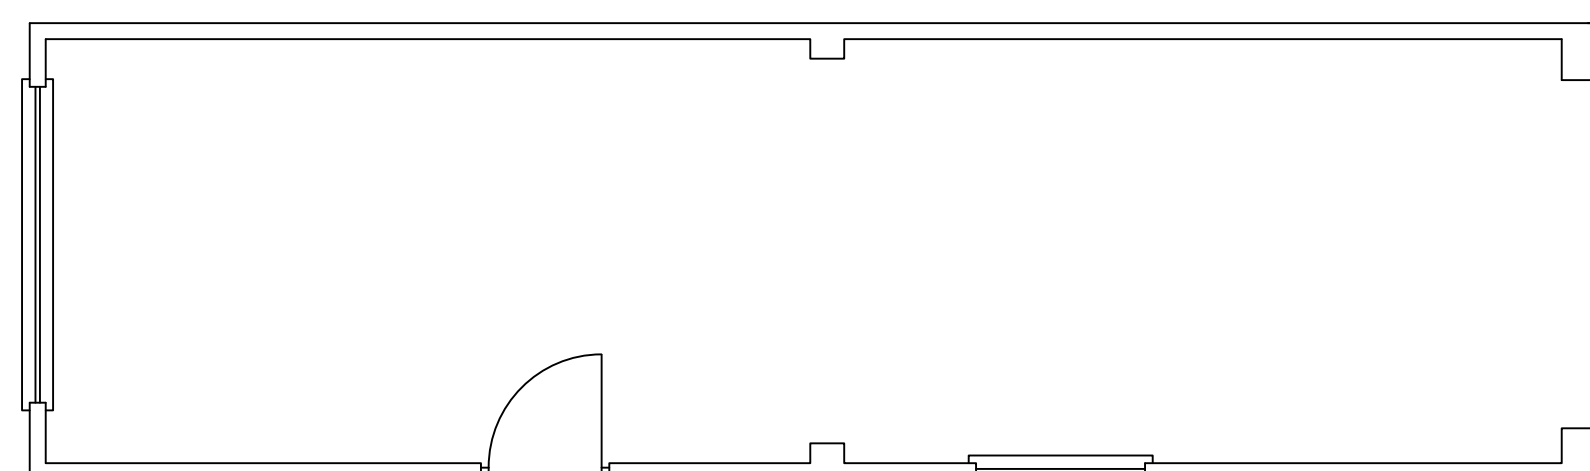


GARAGE

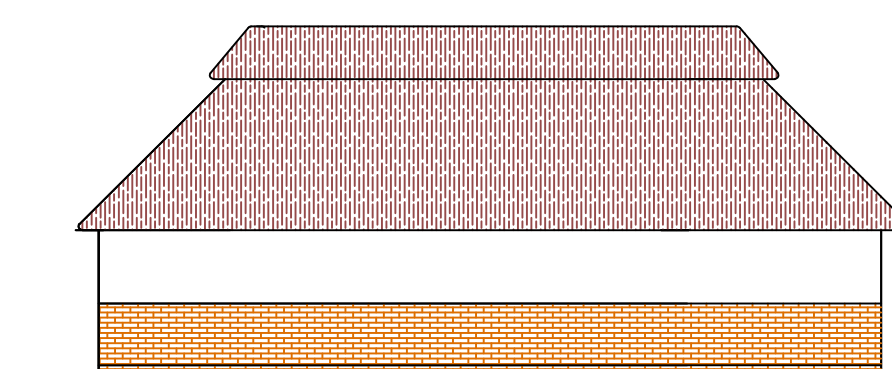


SIDE - SOUTH

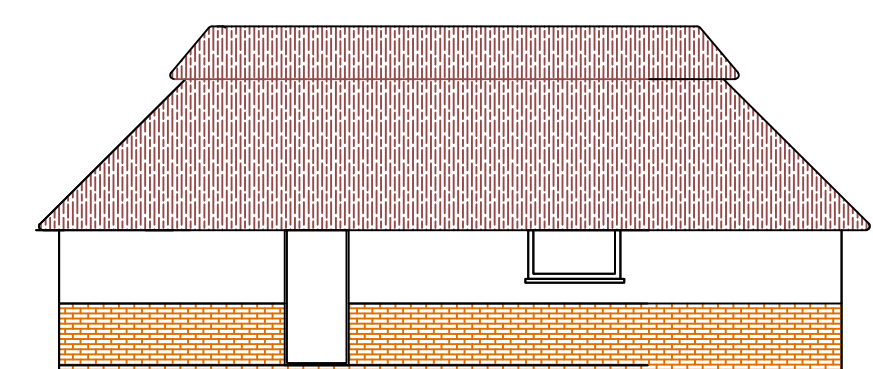

SIDE - NORTH

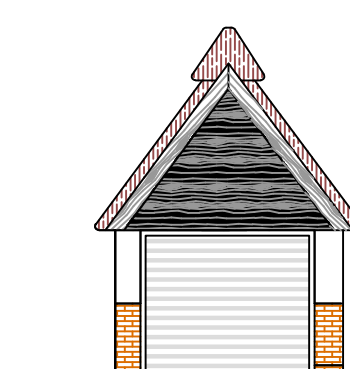


FRONT - WEST

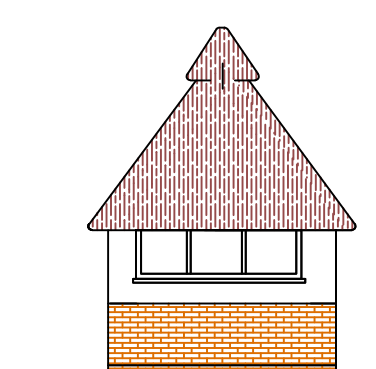


SIDE - EAST


EXISTING GARAGE ELEVATIONS 1:100

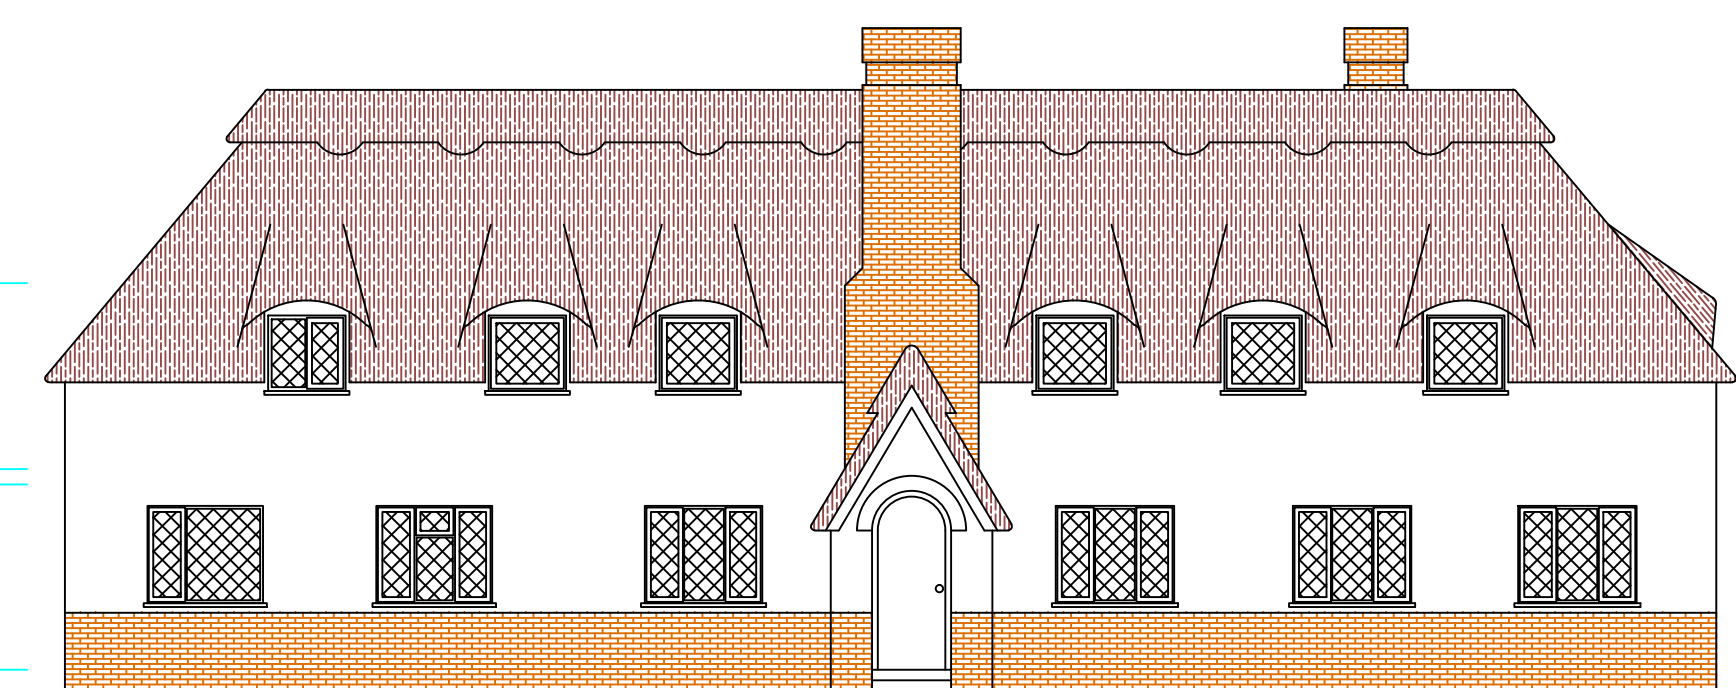


FRONT - WEST

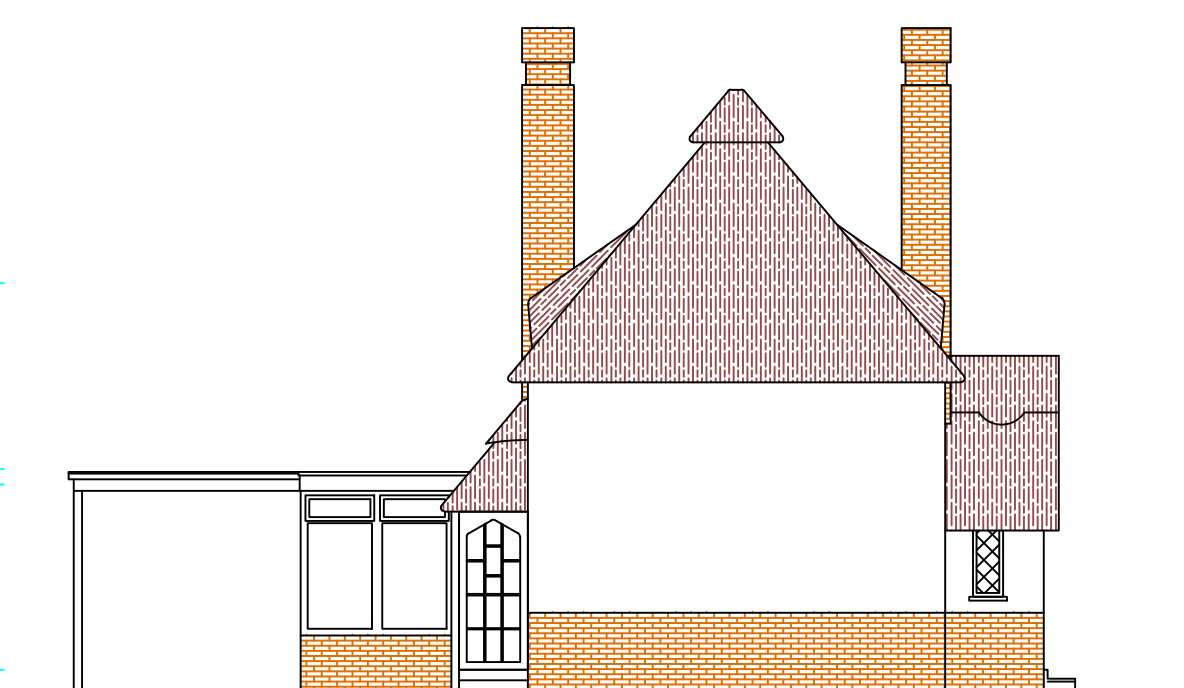

SIDE - NORTH

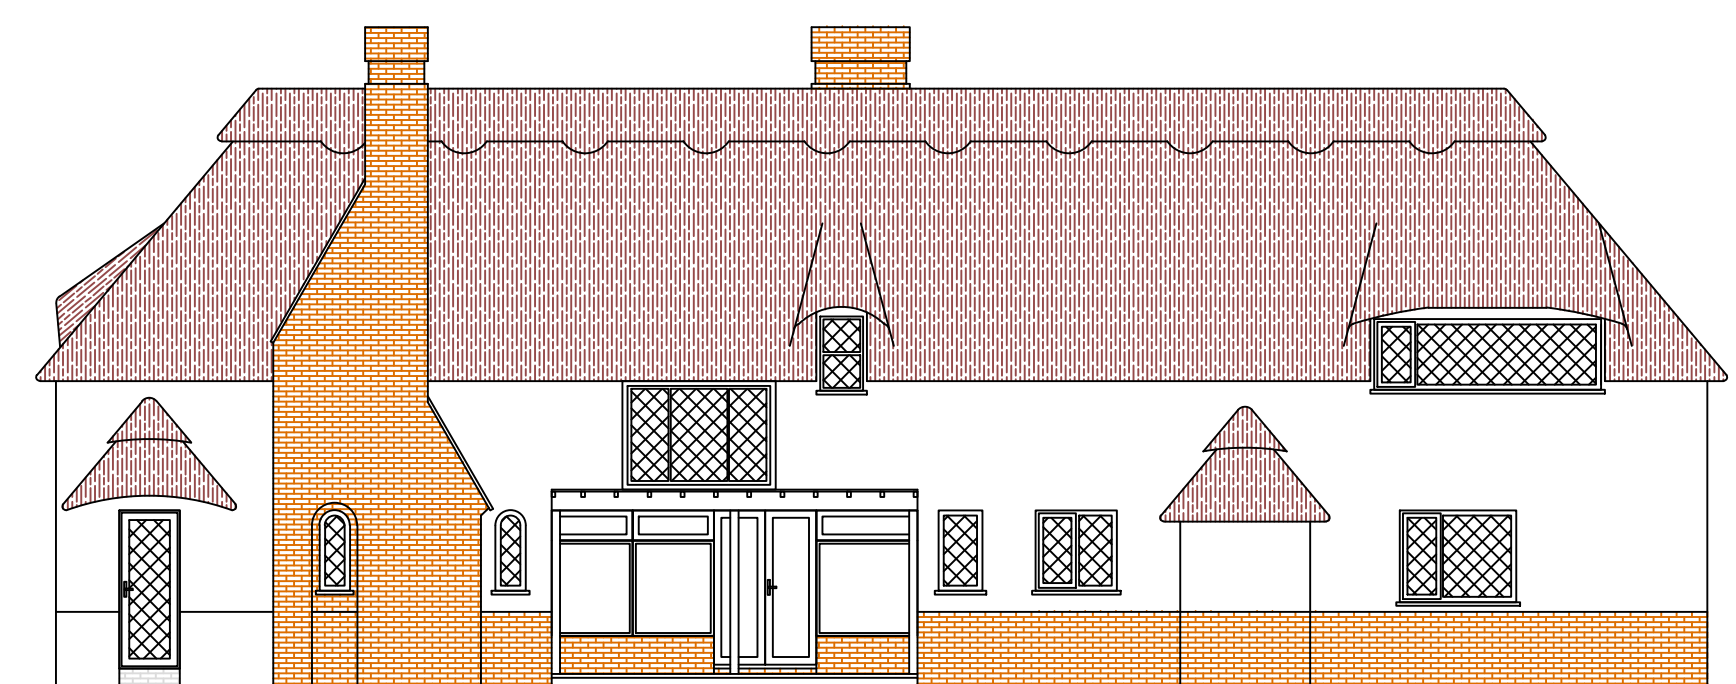


REAR - EAST

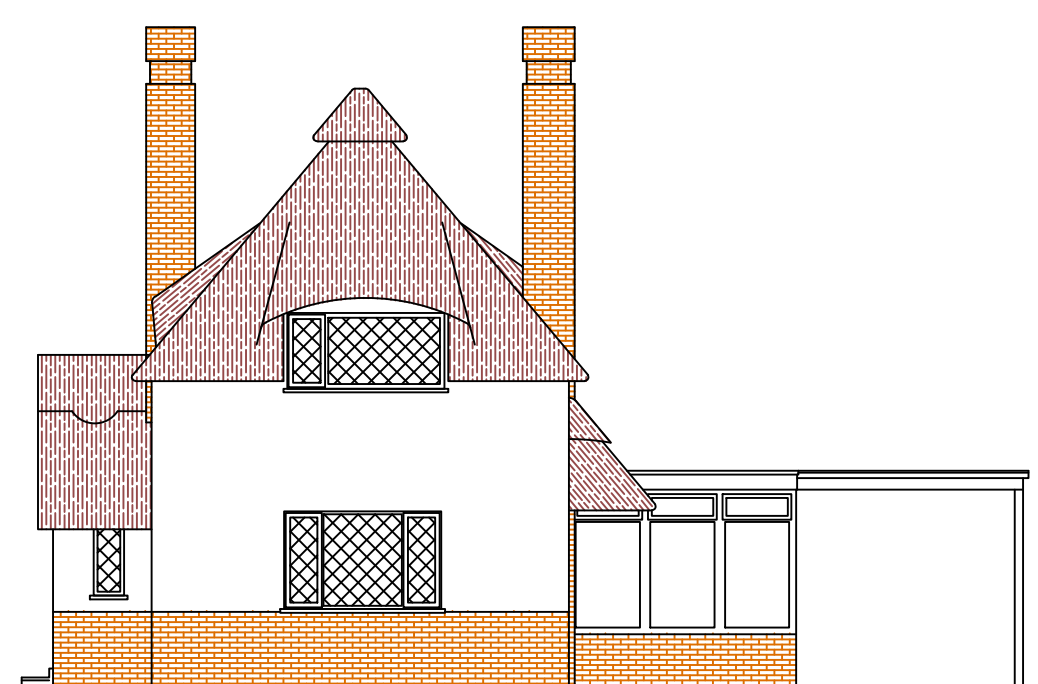

SIDE - SOUTH

EXISTING ELEVATIONS 1:100

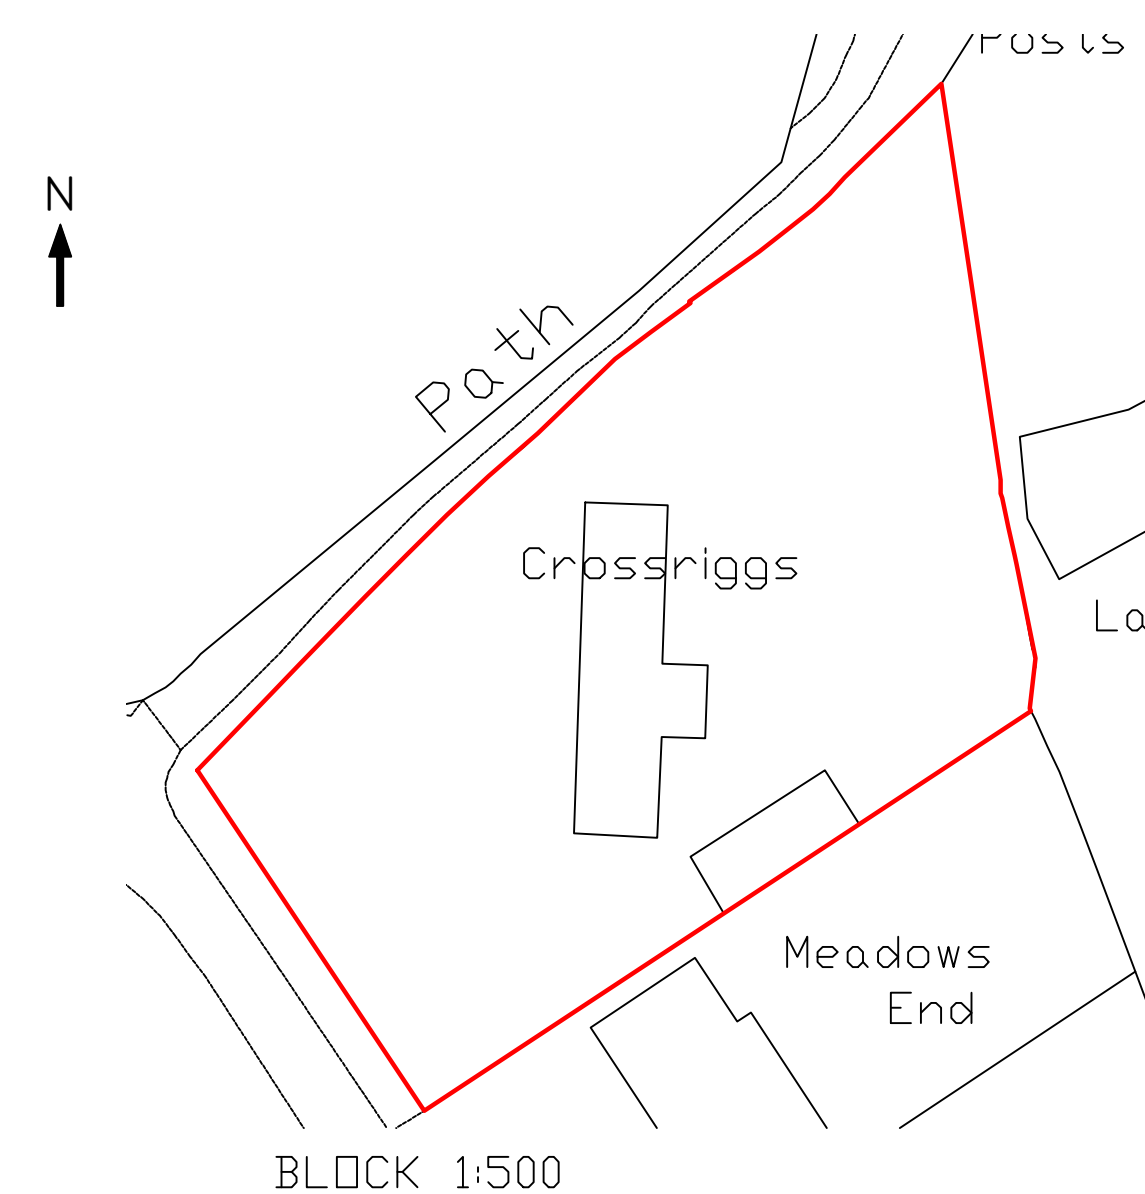

BLOCK 1:500

All dimensions to be checked on site prior to commencement of work, except for planning purposes. This drawing is the copyright of CALDOTECH LTD and may not be copied, altered or reproduced in any way without written authority.			
CALDOTECH LTD 41 WILLOWHAYNE AVE EAST PRESTON WEST SUSSEX BN16 1PL Telephone 01903 859176			
EXISTING FIRST FLOOR PLANS, GARAGE PLANS, & ELEVATIONS, PROPOSED BLOCK PLAN Crossriggs, The Thatchway Angmering, West Sussex BN16 4HJ			
CLIENT Mr & Mrs D Wareing			
Issue	Details	By	Date
SCALE	AS SHOWN on A1		
DATE	16/04/12		
DRAWING NUMBER	11083/02		