

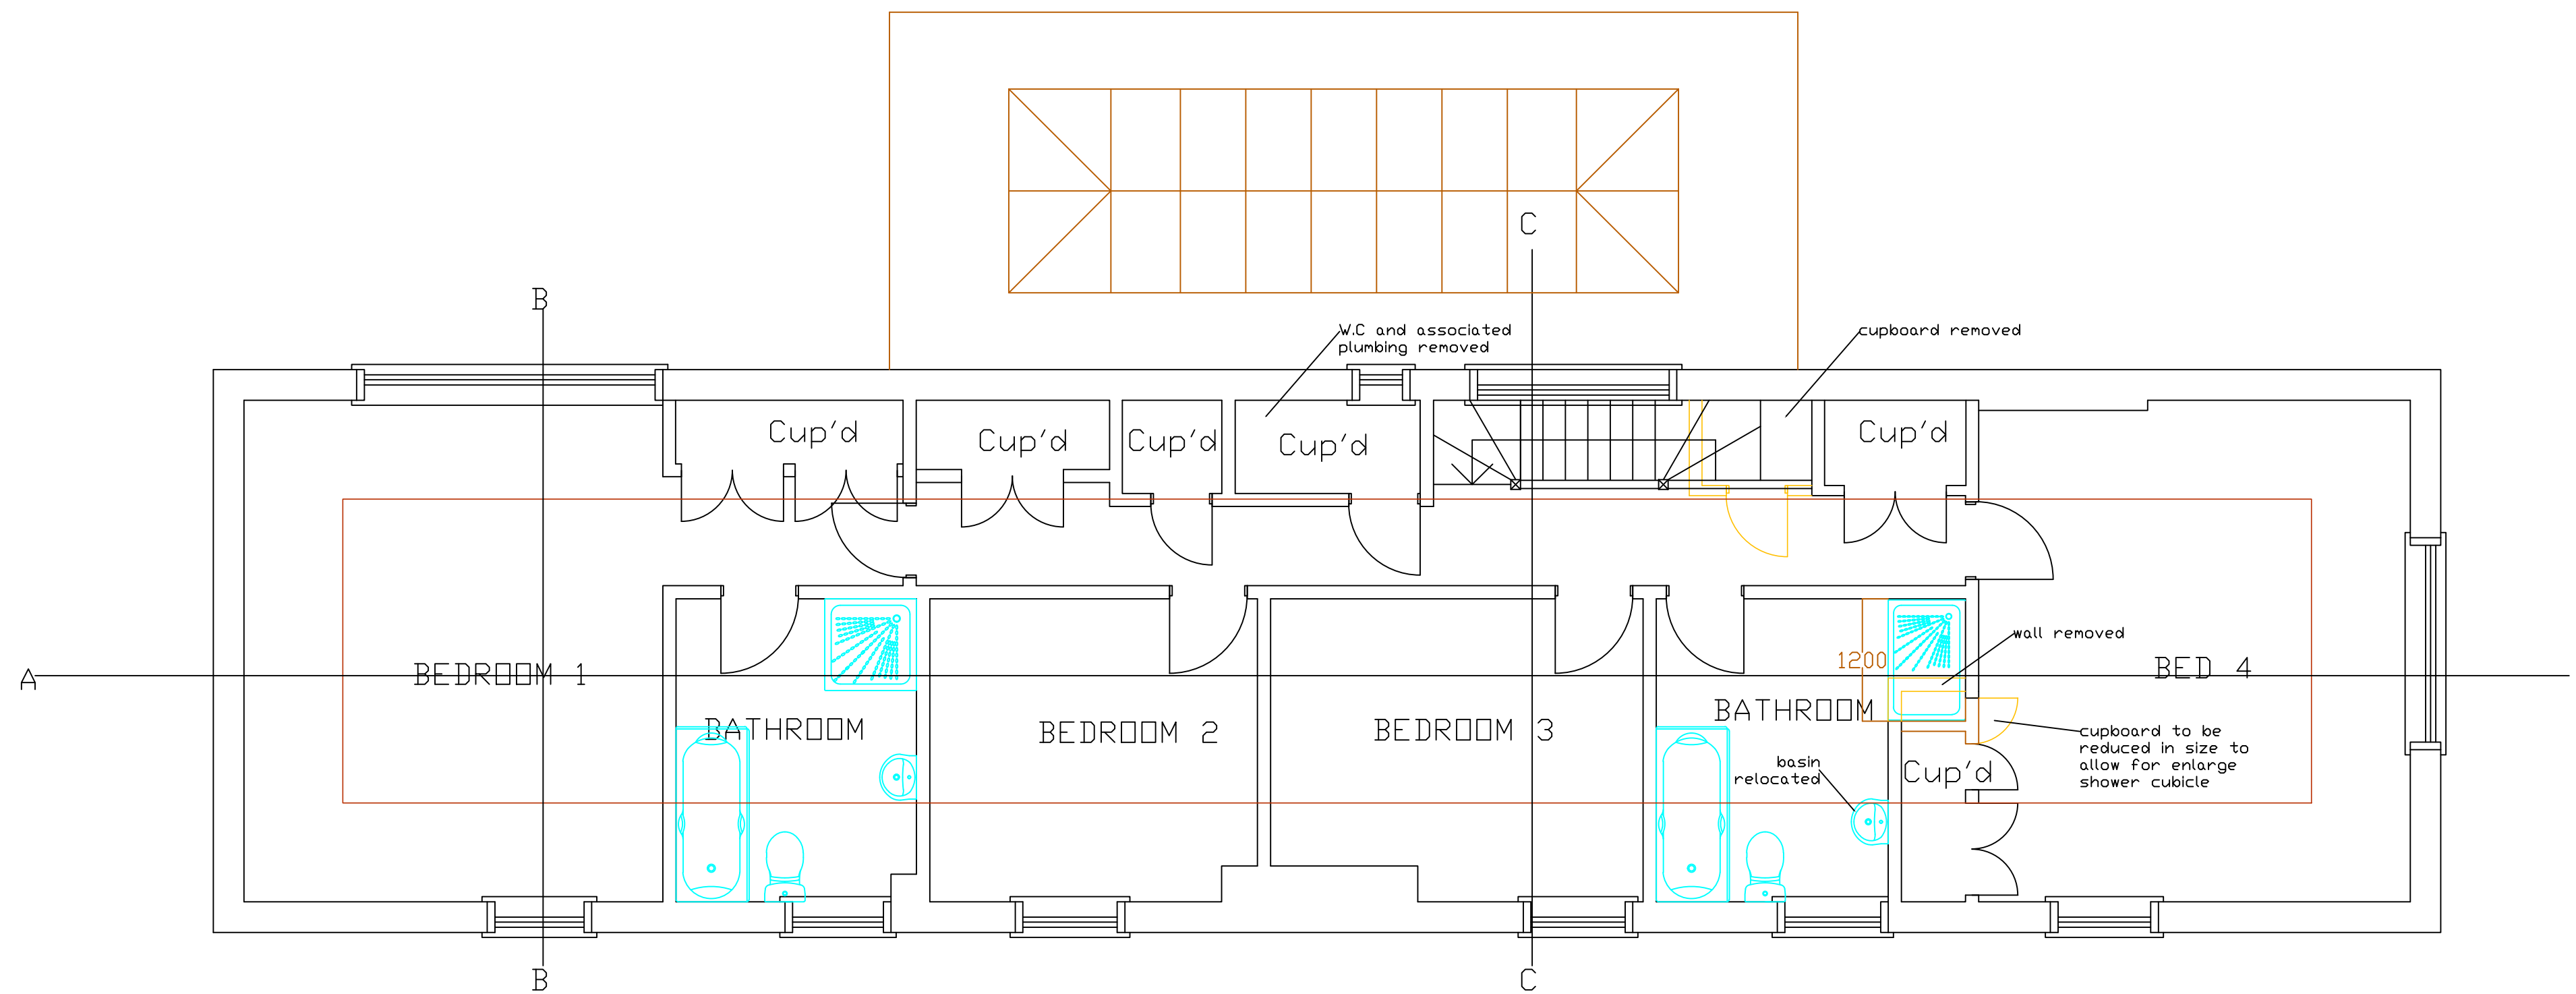
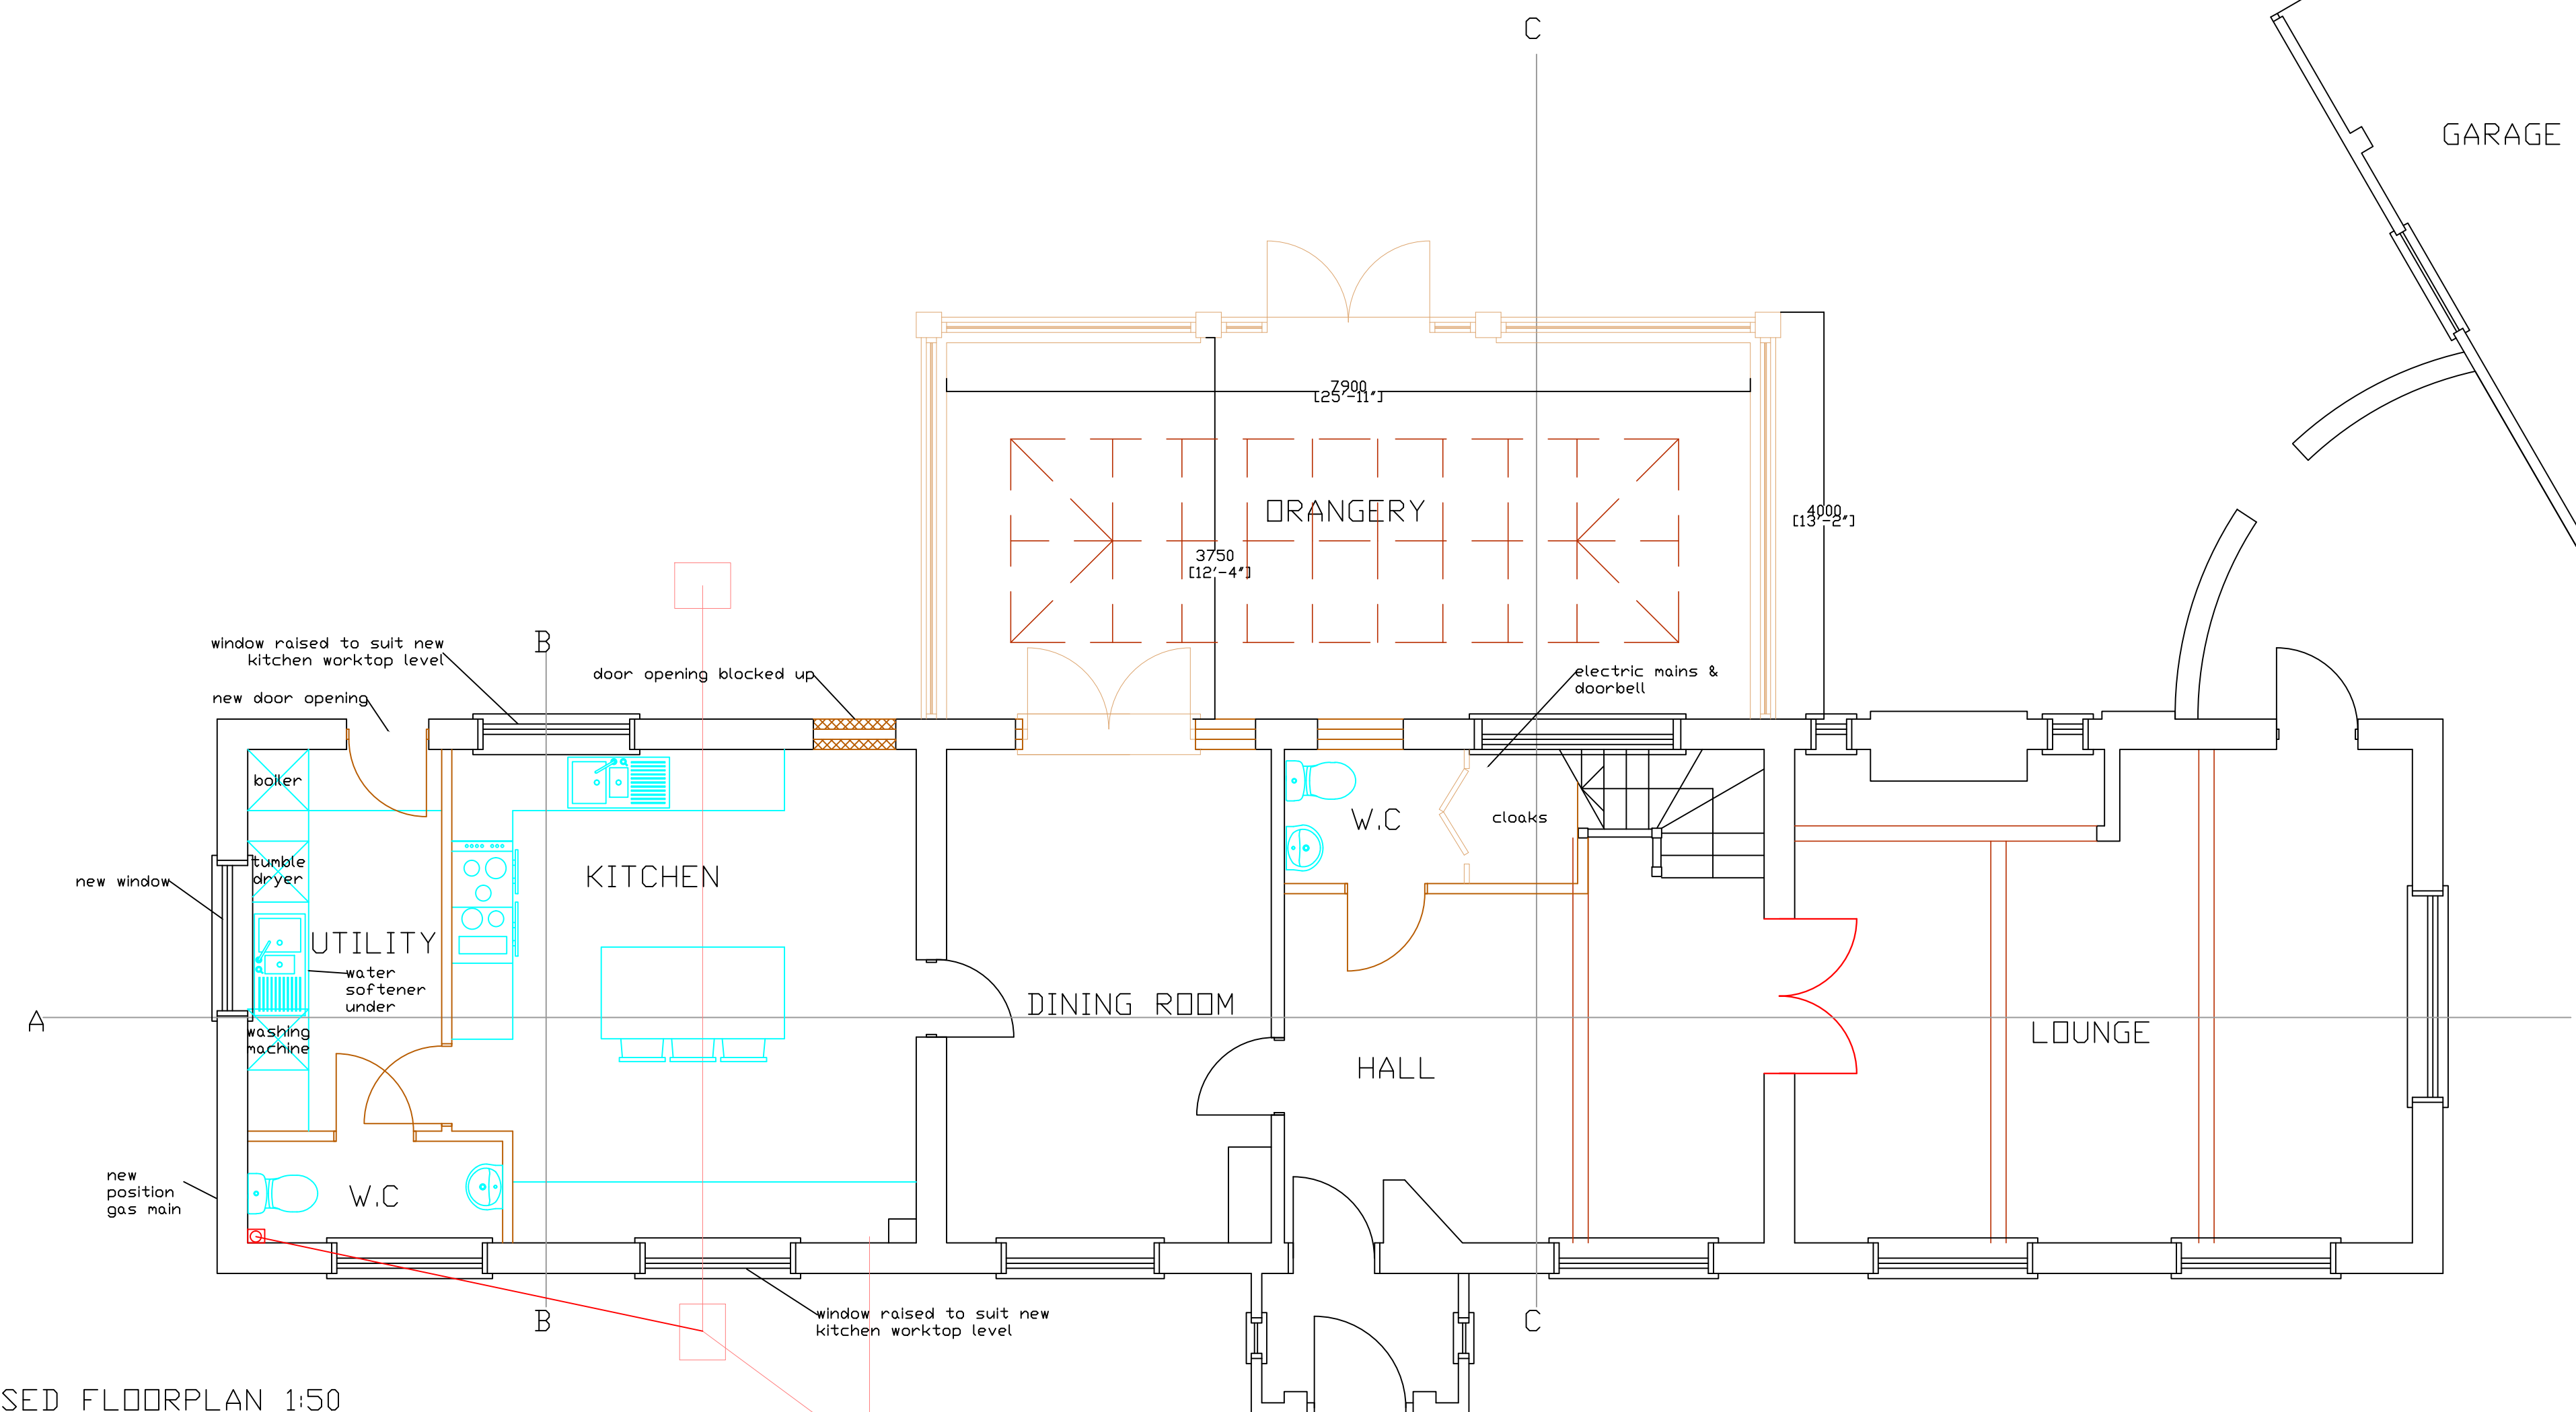


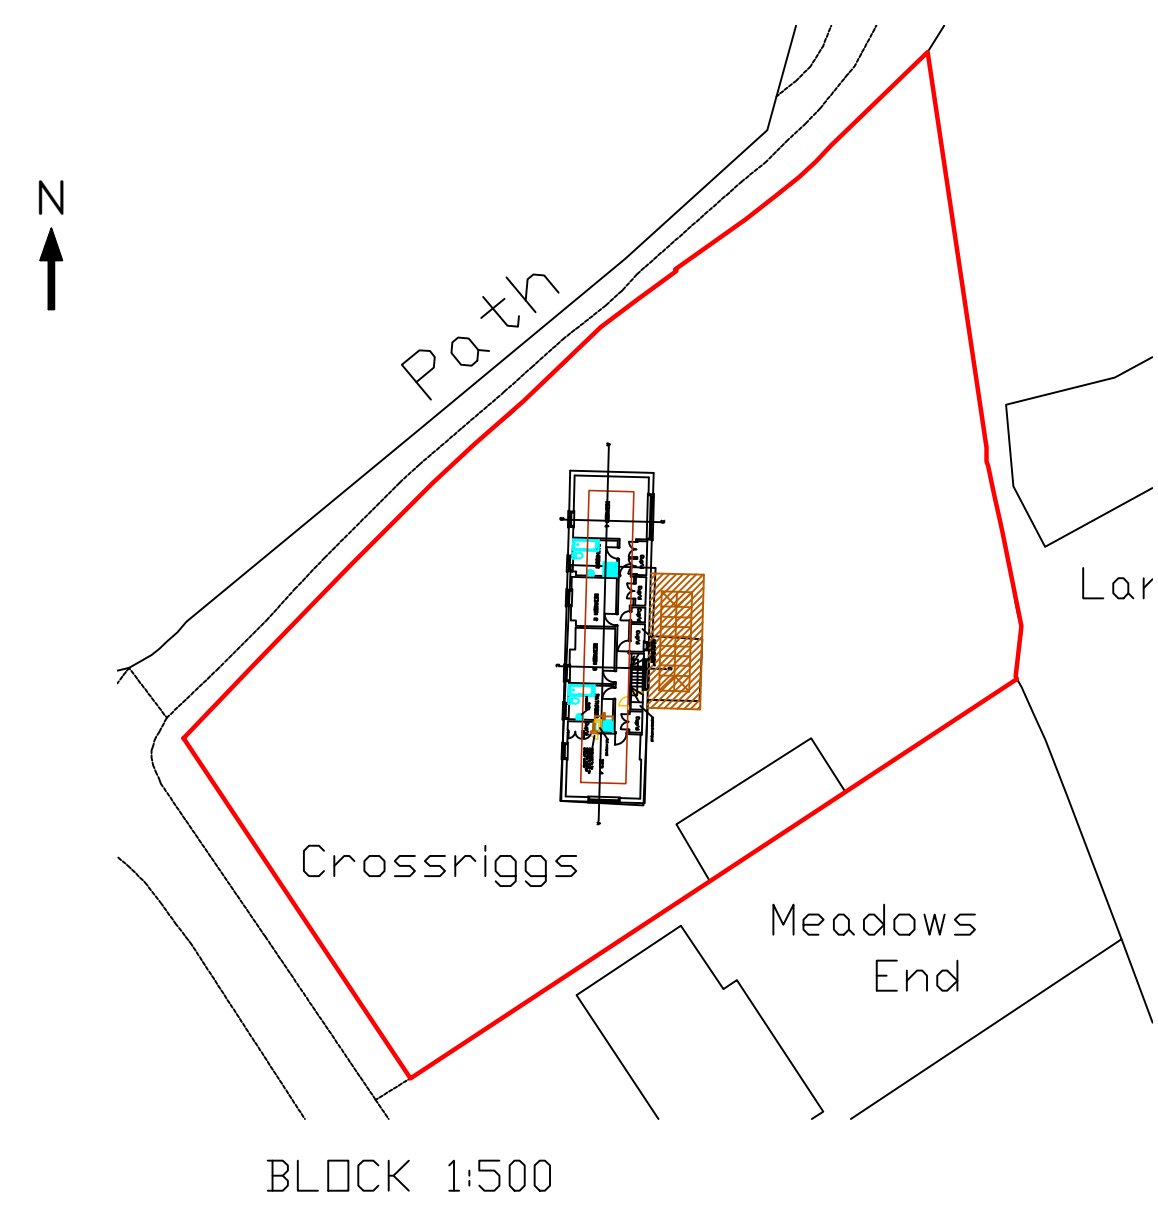

FIRST FLOOR

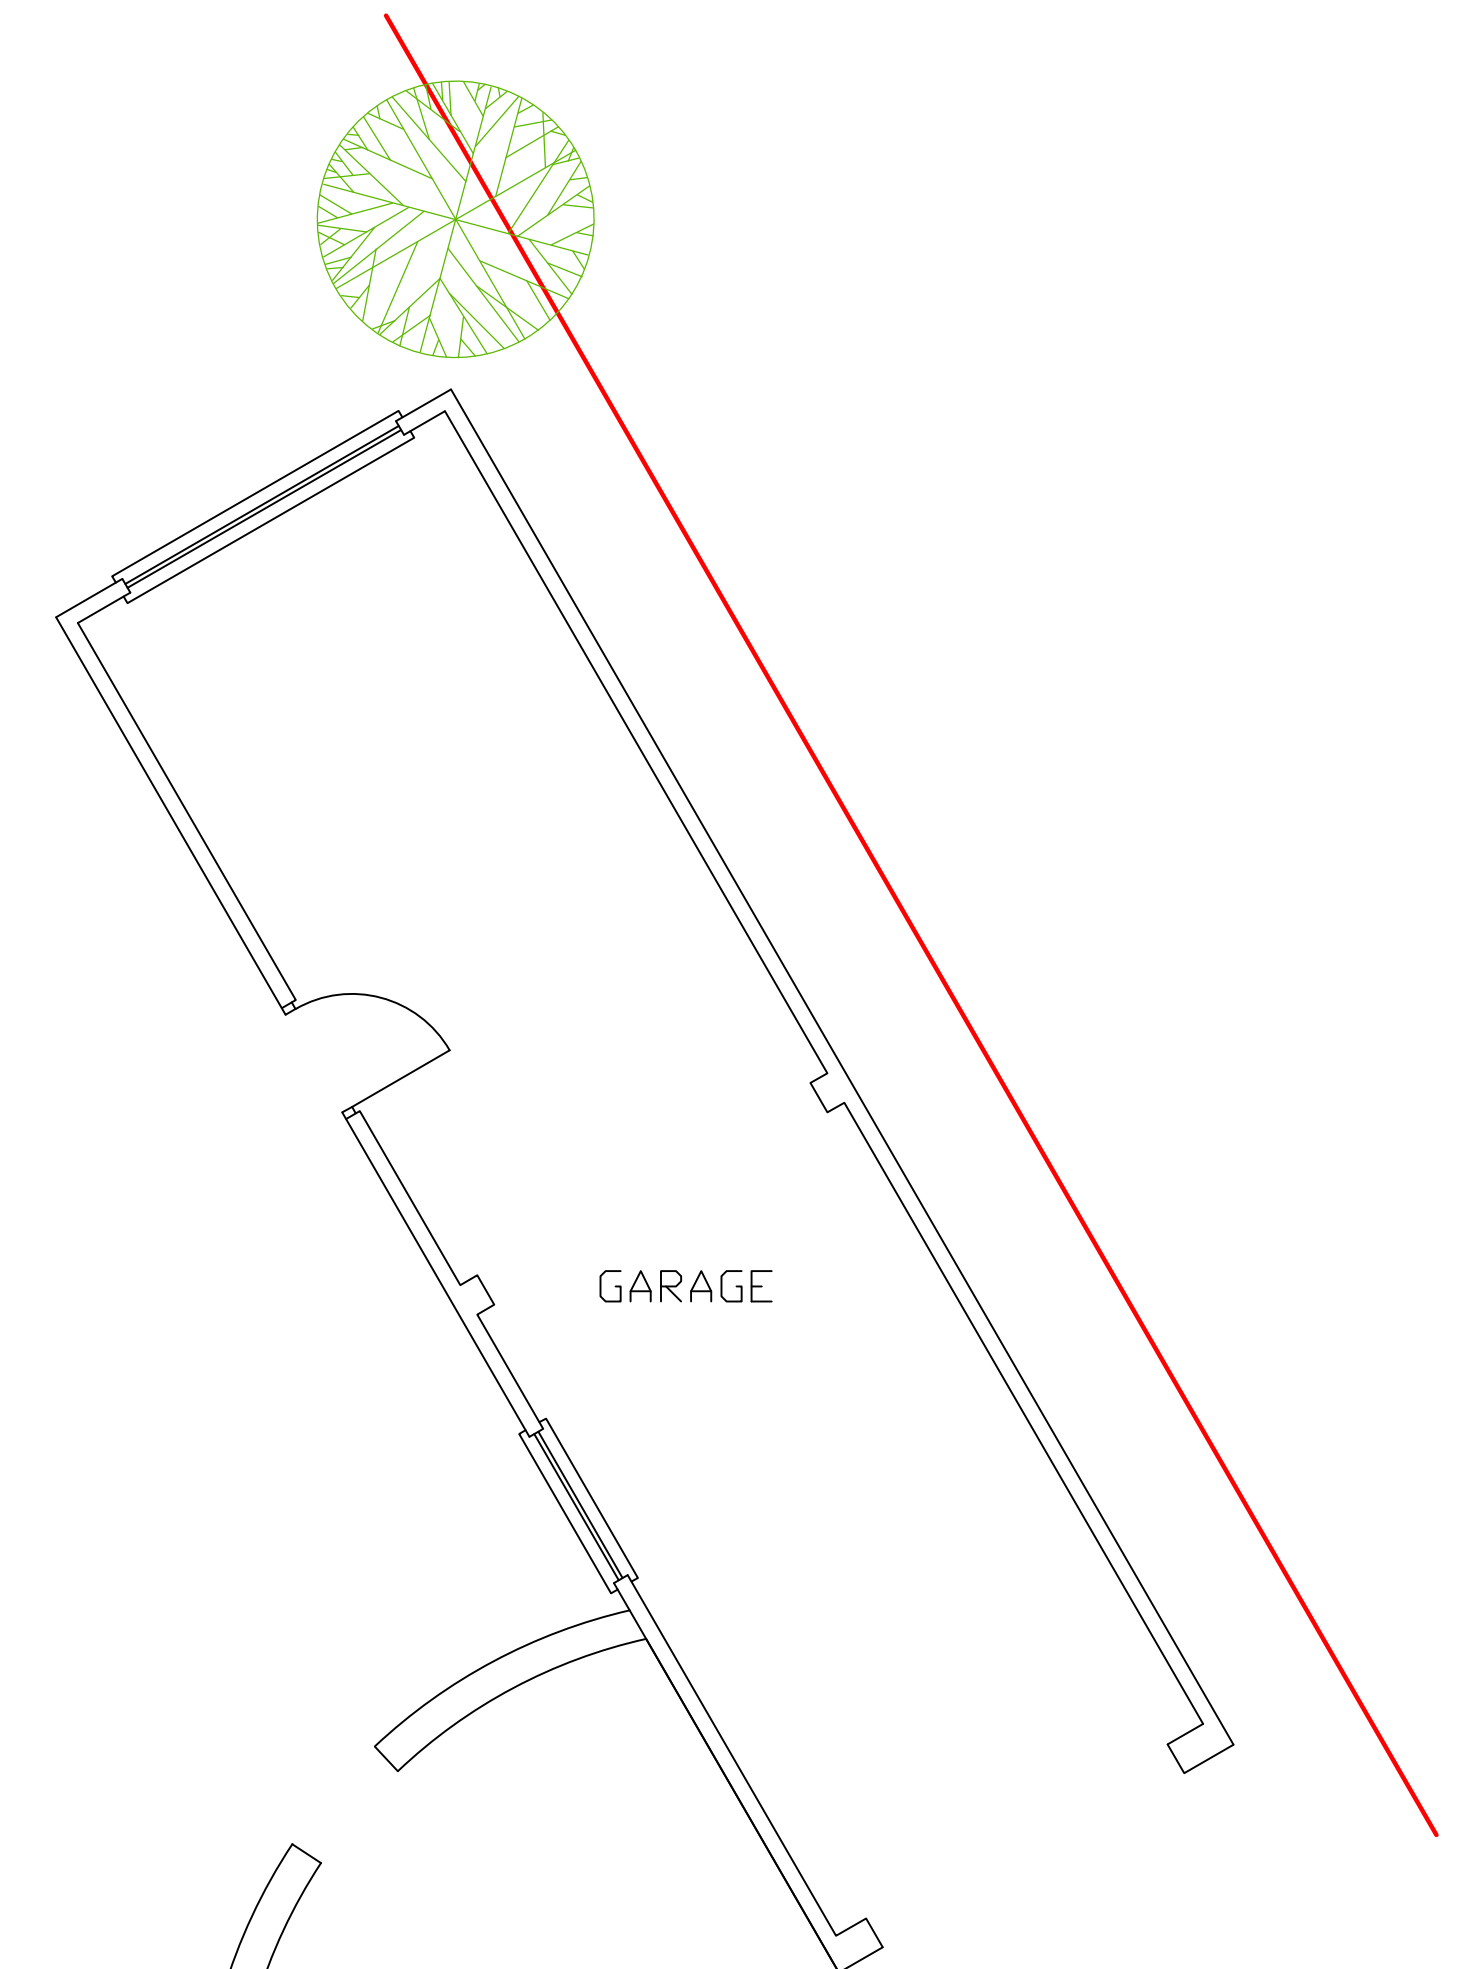

GROUND FLOOR

PROPOSED FLOORPLAN 1:50

All dimensions to be checked on site prior to commencement of work, except for planning purposes.			
This drawing is the copyright of CALDOTECH LTD and may not be copied, altered or reproduced in any way without written authority.			
CALDOTECH LTD 41 WILLOWHAYNE AVE EAST PRESTON WEST SUSSEX BN16 4PL Telephone 01903 859176			
PROPOSED FLOOR PLANS & PROPOSED BLOCK Crossriggs The Thatchway Angmering West Sussex BN16 4HJ			
CLIENT Mr & Mrs D Wareing			
Issue	Client Revisions	LW	12/06/12
By	Date		
SCALE AS SHOWN on A1			
DATE 24/03/12			
DRAWING NUMBER 11083/04/Rev0			