

This drawing has been prepared for the sole purpose of submitting an application for planning permission only and does not purport to be a working or contractual drawing and should not be used for any construction or contractual purposes. This drawing has been based on survey drawings and information prepared by others. All dimensions and levels on all drawings must be checked and verified on site.

SMALLEY HALES ARCHITECTS


Steving and Walberton
West Sussex
07813 003558 / 07980 838864
office@smalleyhales.com
smalleyhales.com
Registered in England & Wales
Company No. 8888394

PROPOSED SITE PLAN

SCALE 1:200

0 2 4 6 8 10M
PHYSICAL SCALE IN METRES
1:200 AT A3.

EX.
ACCESS
DRIVE

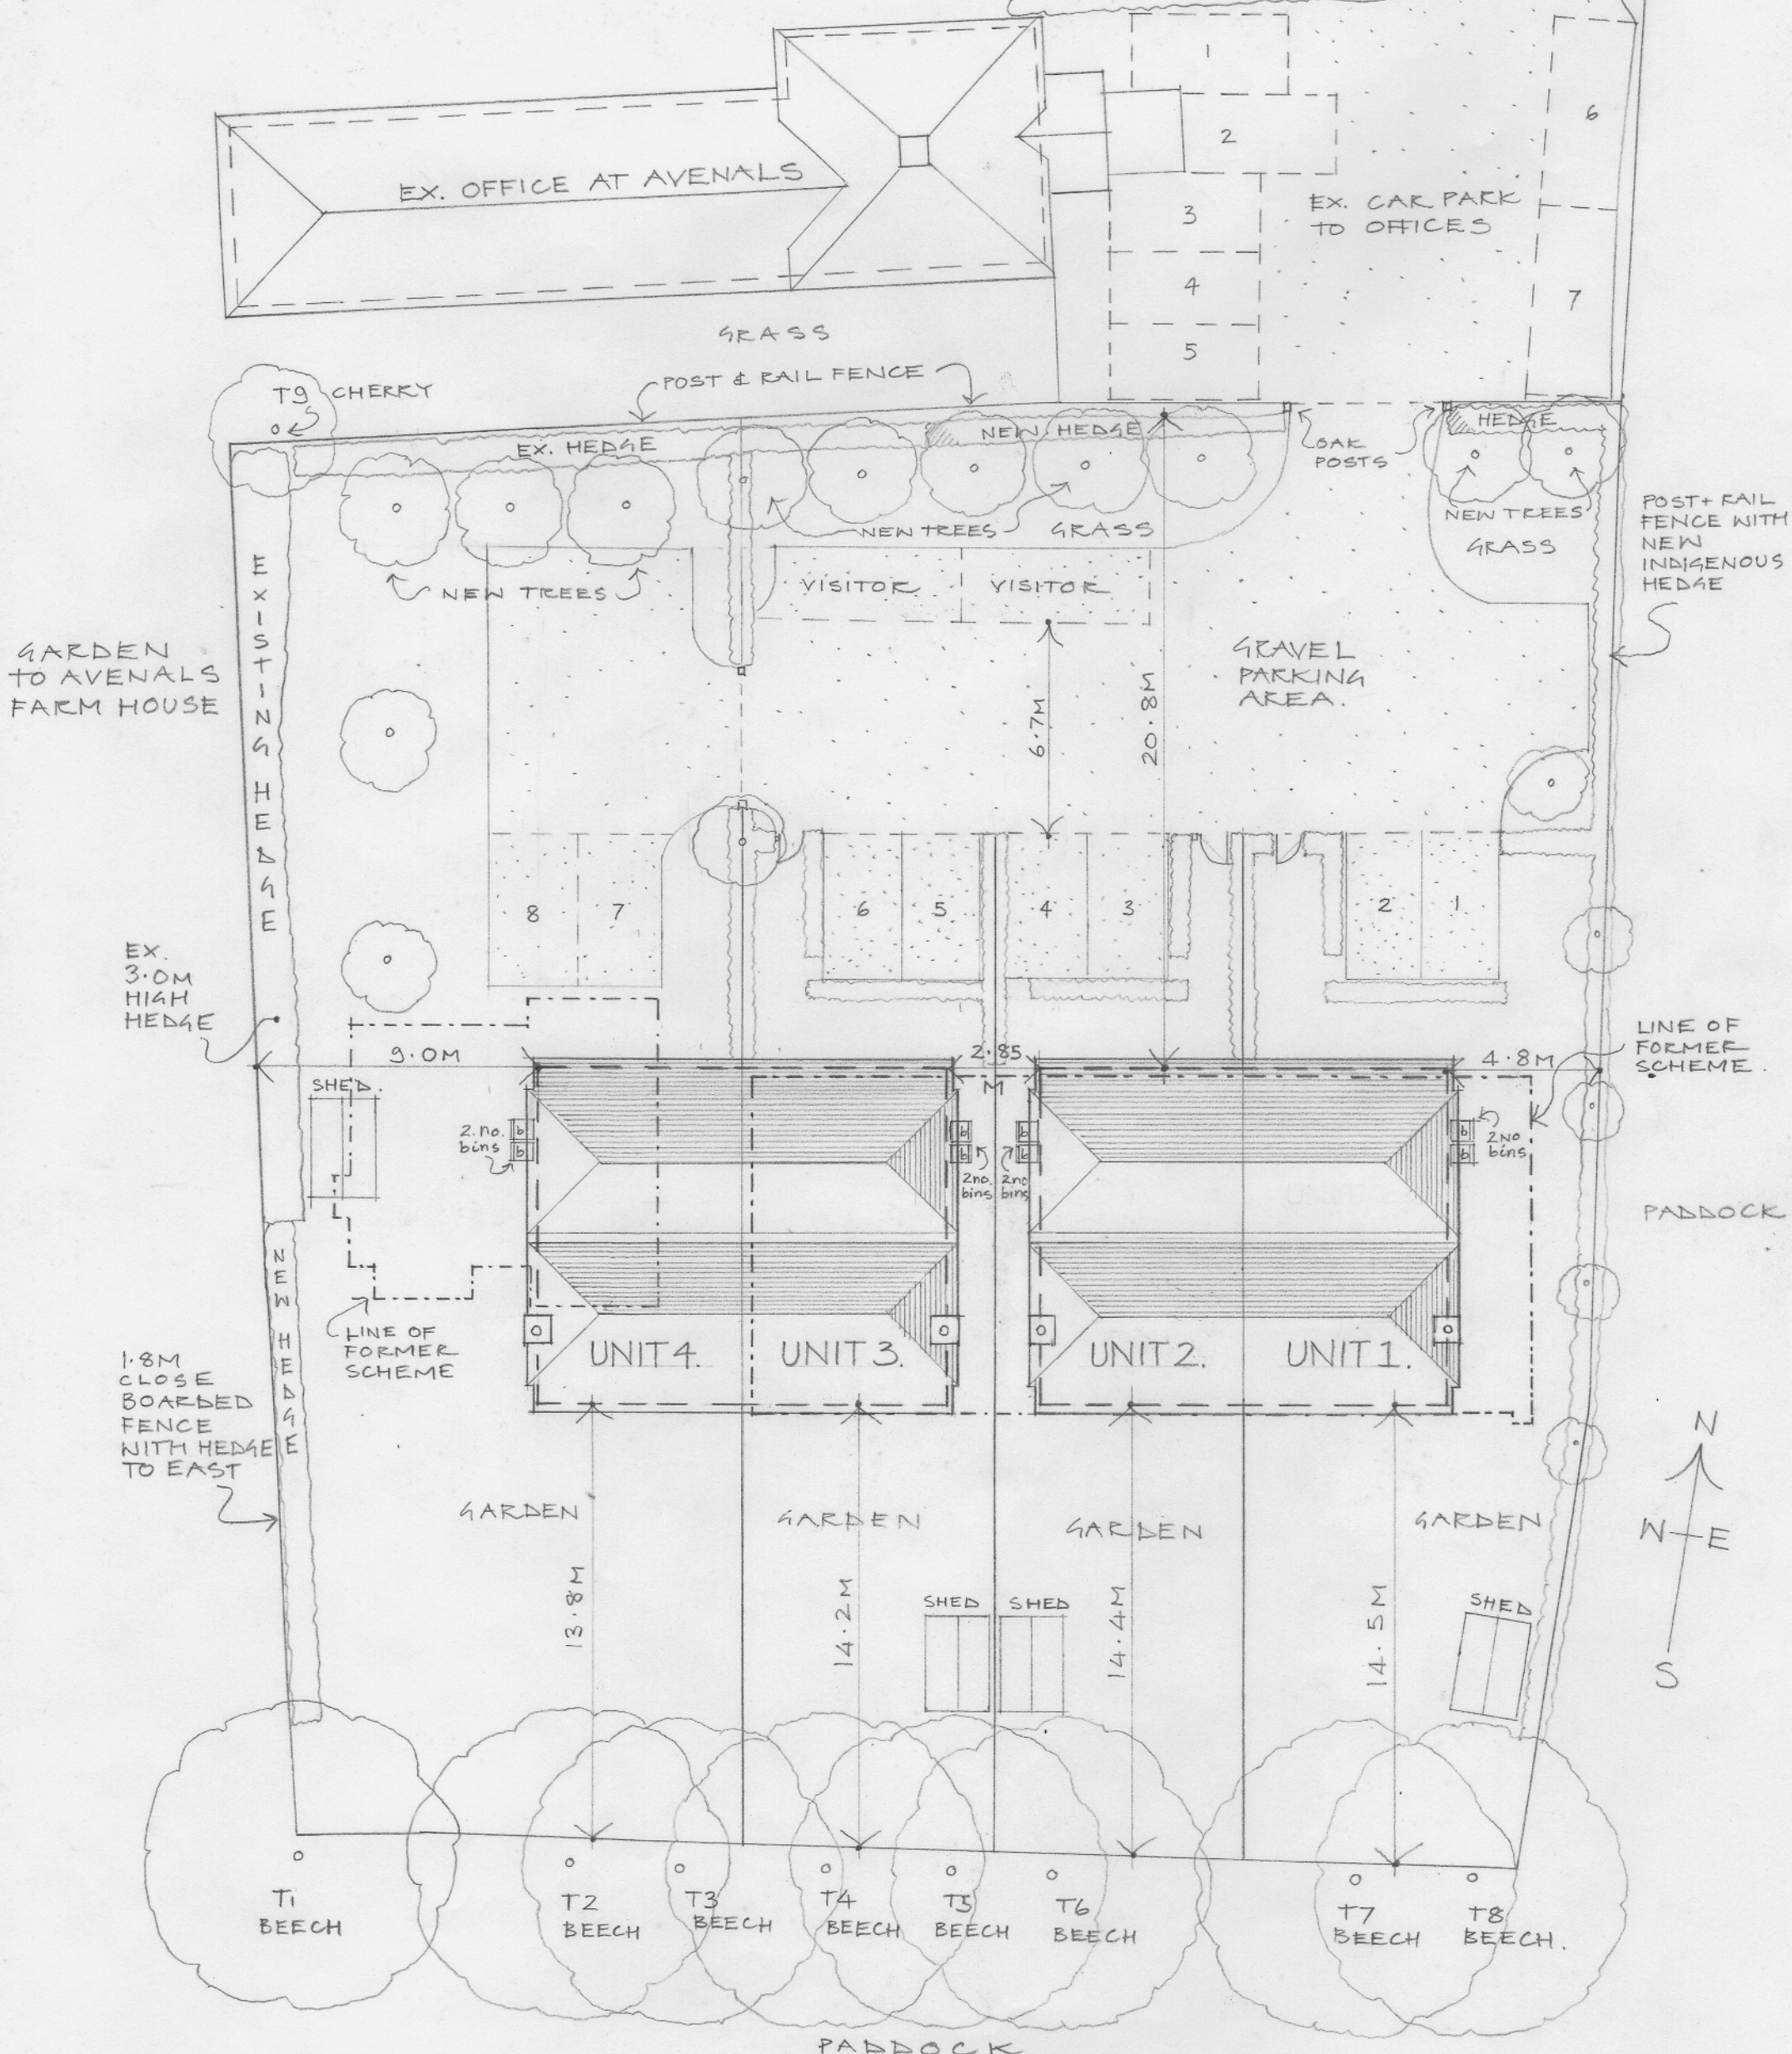

4 NEW COTTAGES AT AVENALS FARM WATER LANE
ANGLMERING BN16 4EP WEST SUSSEX.

JOB NO. 1428. DRAW. NO. 103

© 6th OCTOBER 2017