



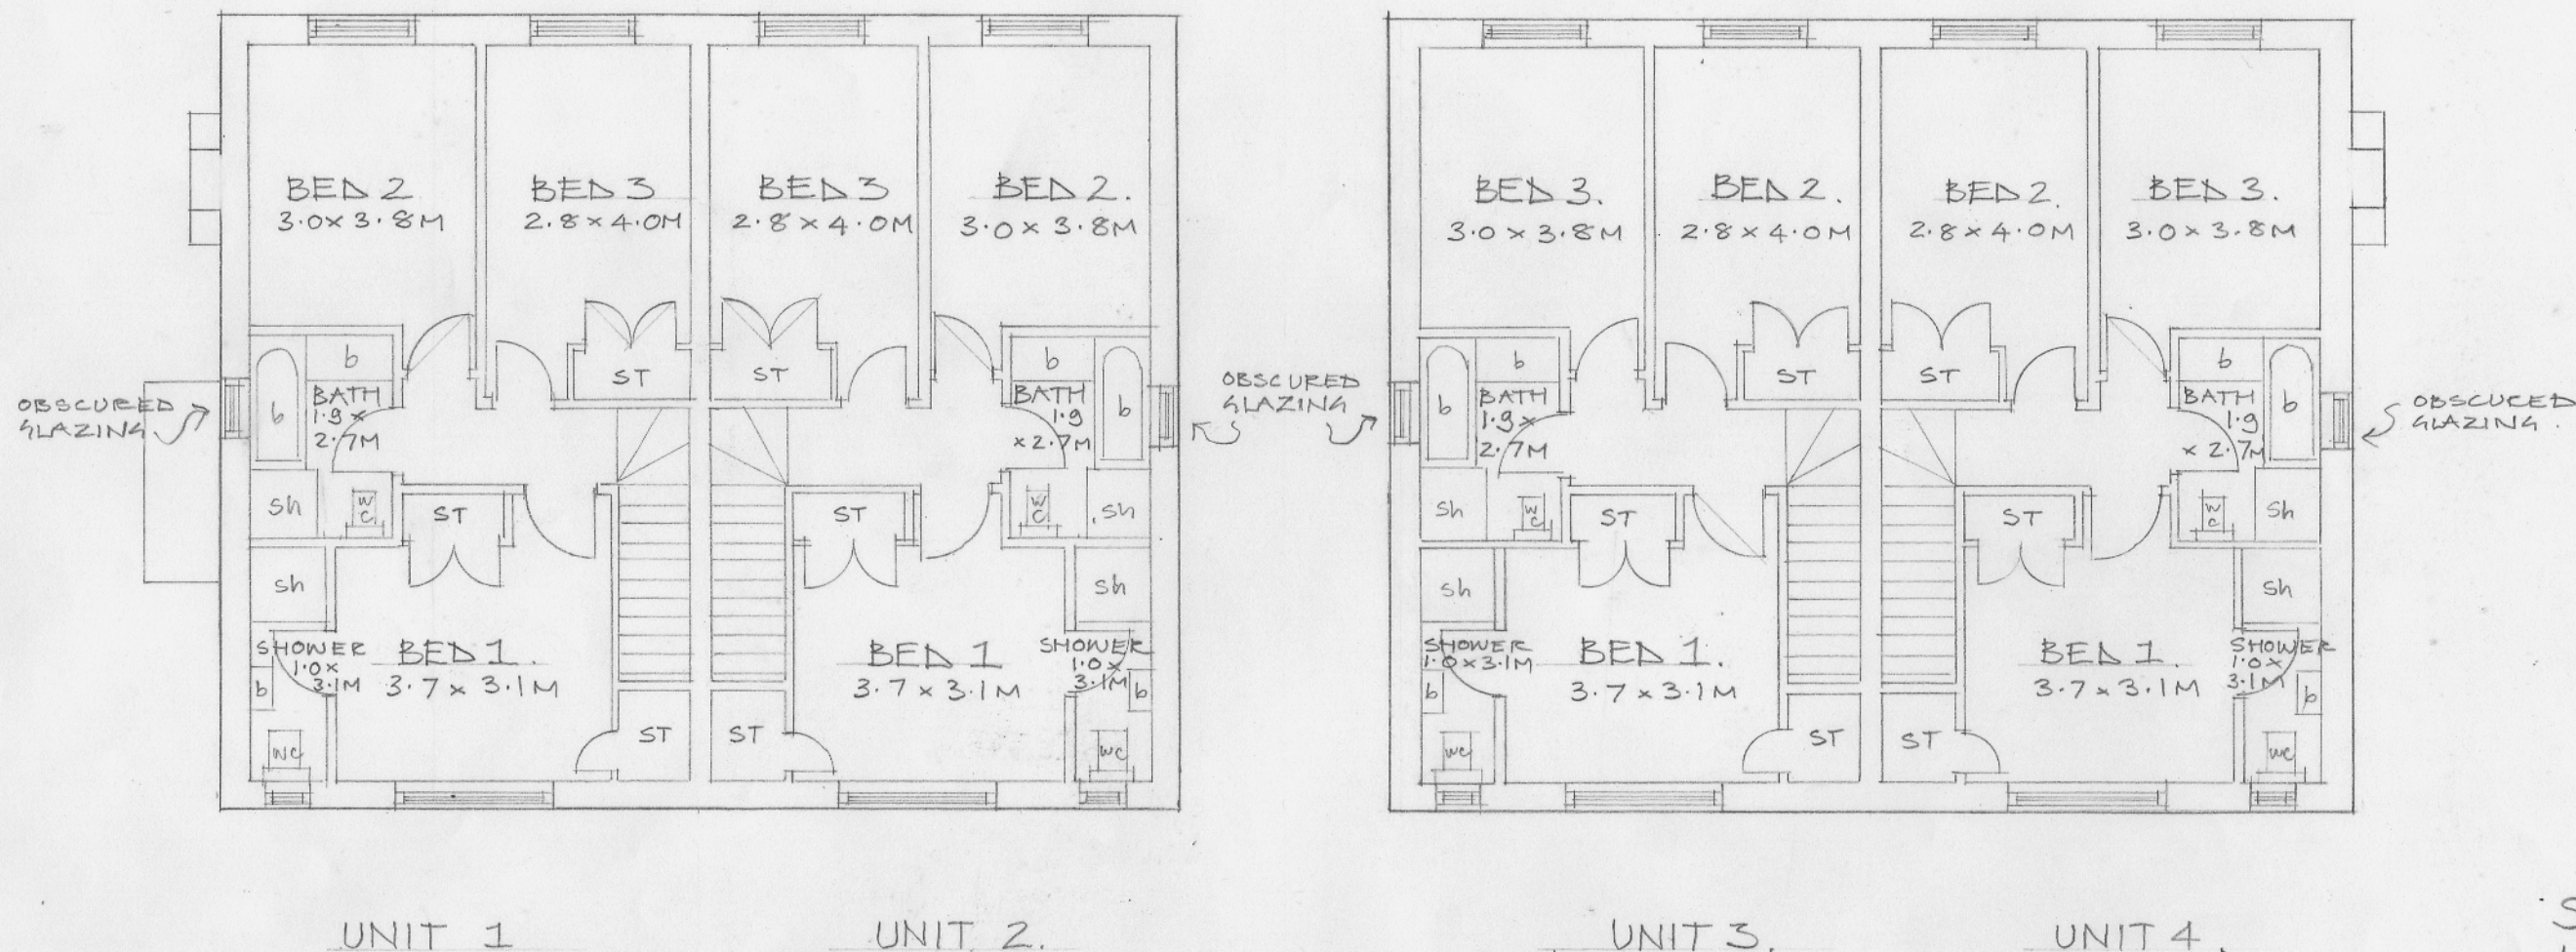


# PROPOSED FIRST FLOOR PLAN

SCALE 1:100

 

PHYSICAL SCALE IN METRES  
1:100 AT A3

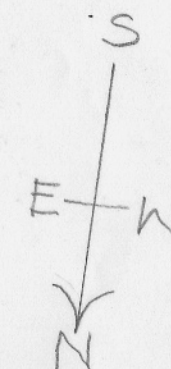

This drawing has been prepared for the sole purpose of submitting an application for planning permission only and does not purport to be a working or contractual drawing and should not be used for any construction or contractual purposes. This drawing has been based on survey drawings and information prepared by others. All dimensions and levels on all drawings must be checked and verified on site.

4 NEW COTTAGES AT AVENALS FARM WATER LANE  
ANAMERING BN164EP WEST SUSSEX,  
JOB NO. 1428 DRAW. NO. 105.  
© 11th OCTOBER 2017

**SMALLEY  
HALES**  
ARCHITECTS  
Steyning and Walberton  
West Sussex  
07813 003558 / 07980 838864  
office@smalleyhales.com  
smalleyhales.com  
Registered in England & Wales  
Company No. 8898394