




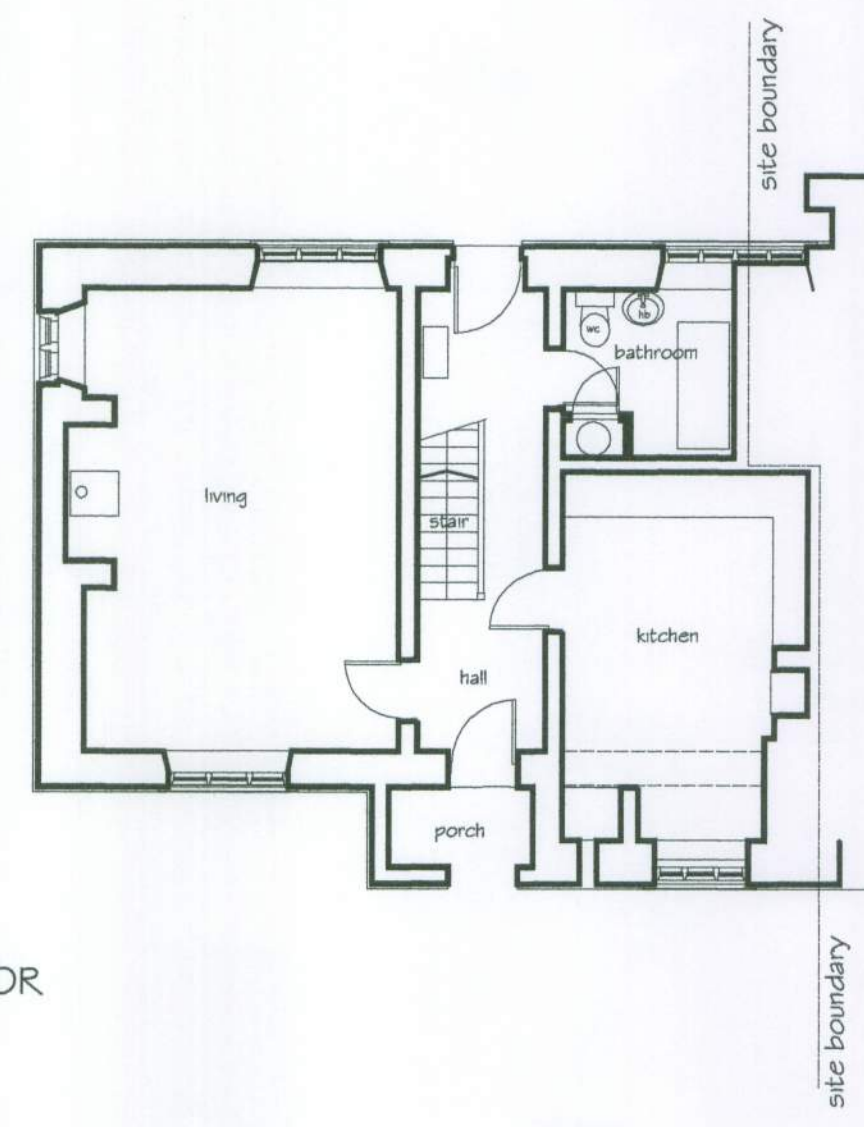


GROUND FLOOR

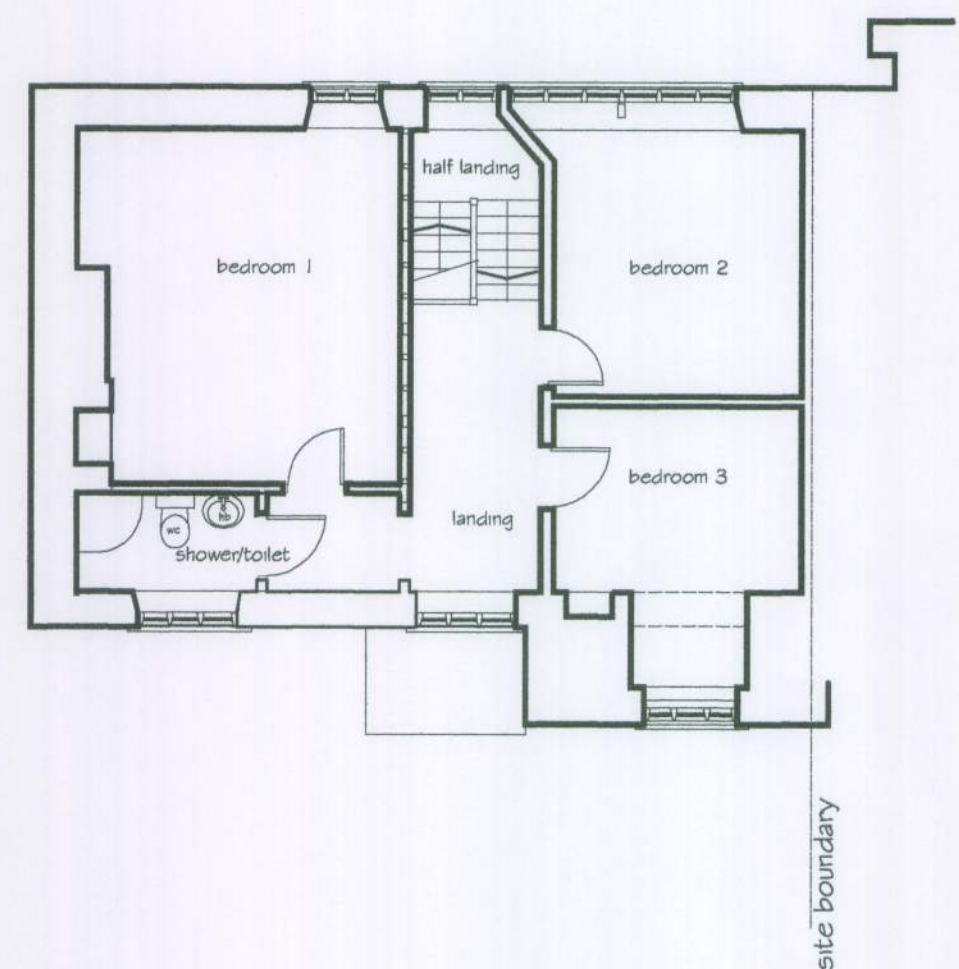


FIRST FLOOR

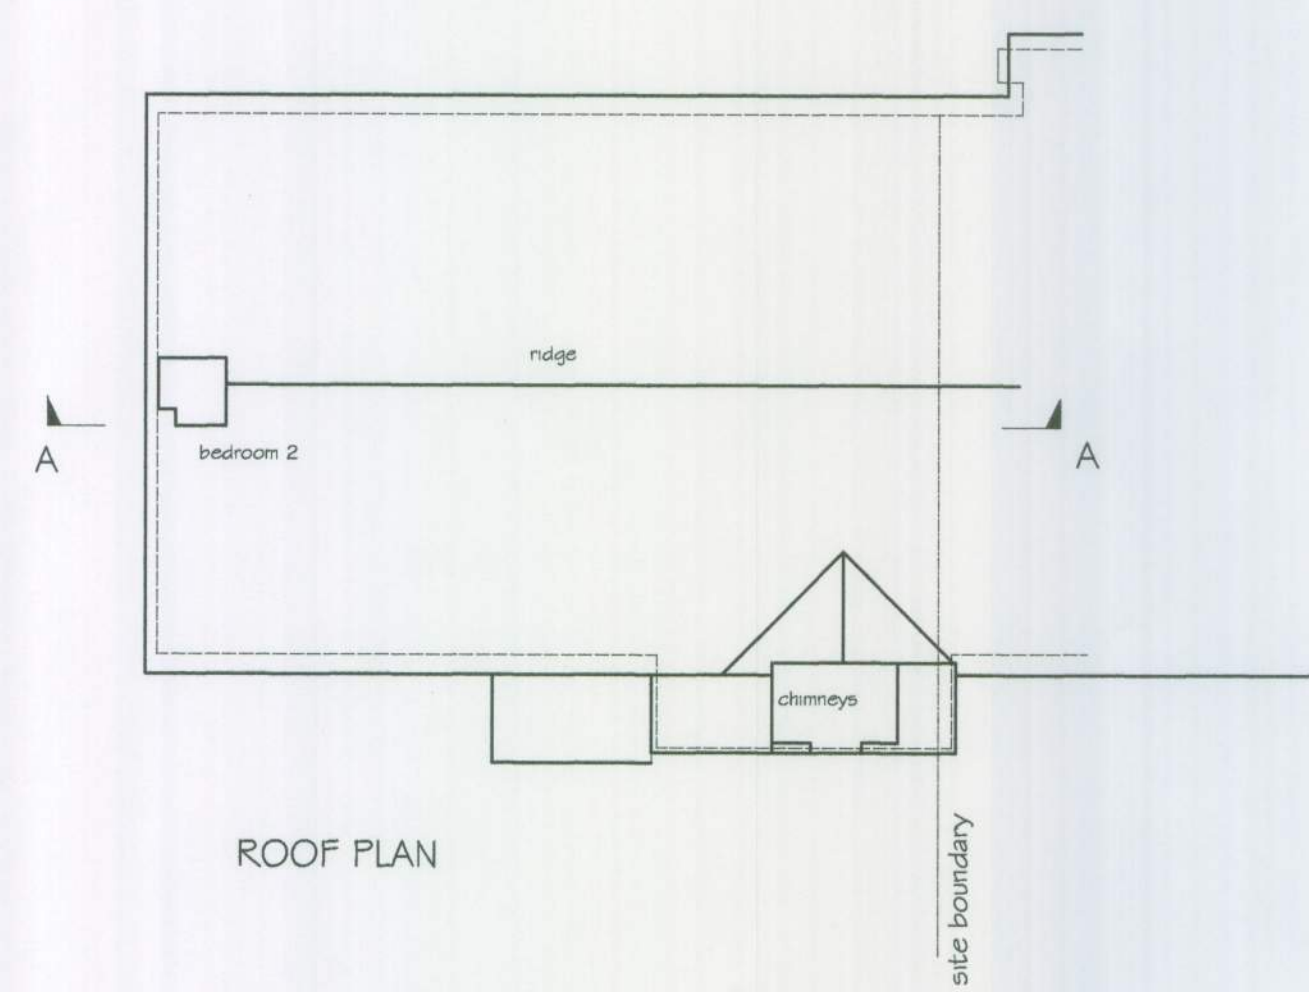


ROOF PLAN

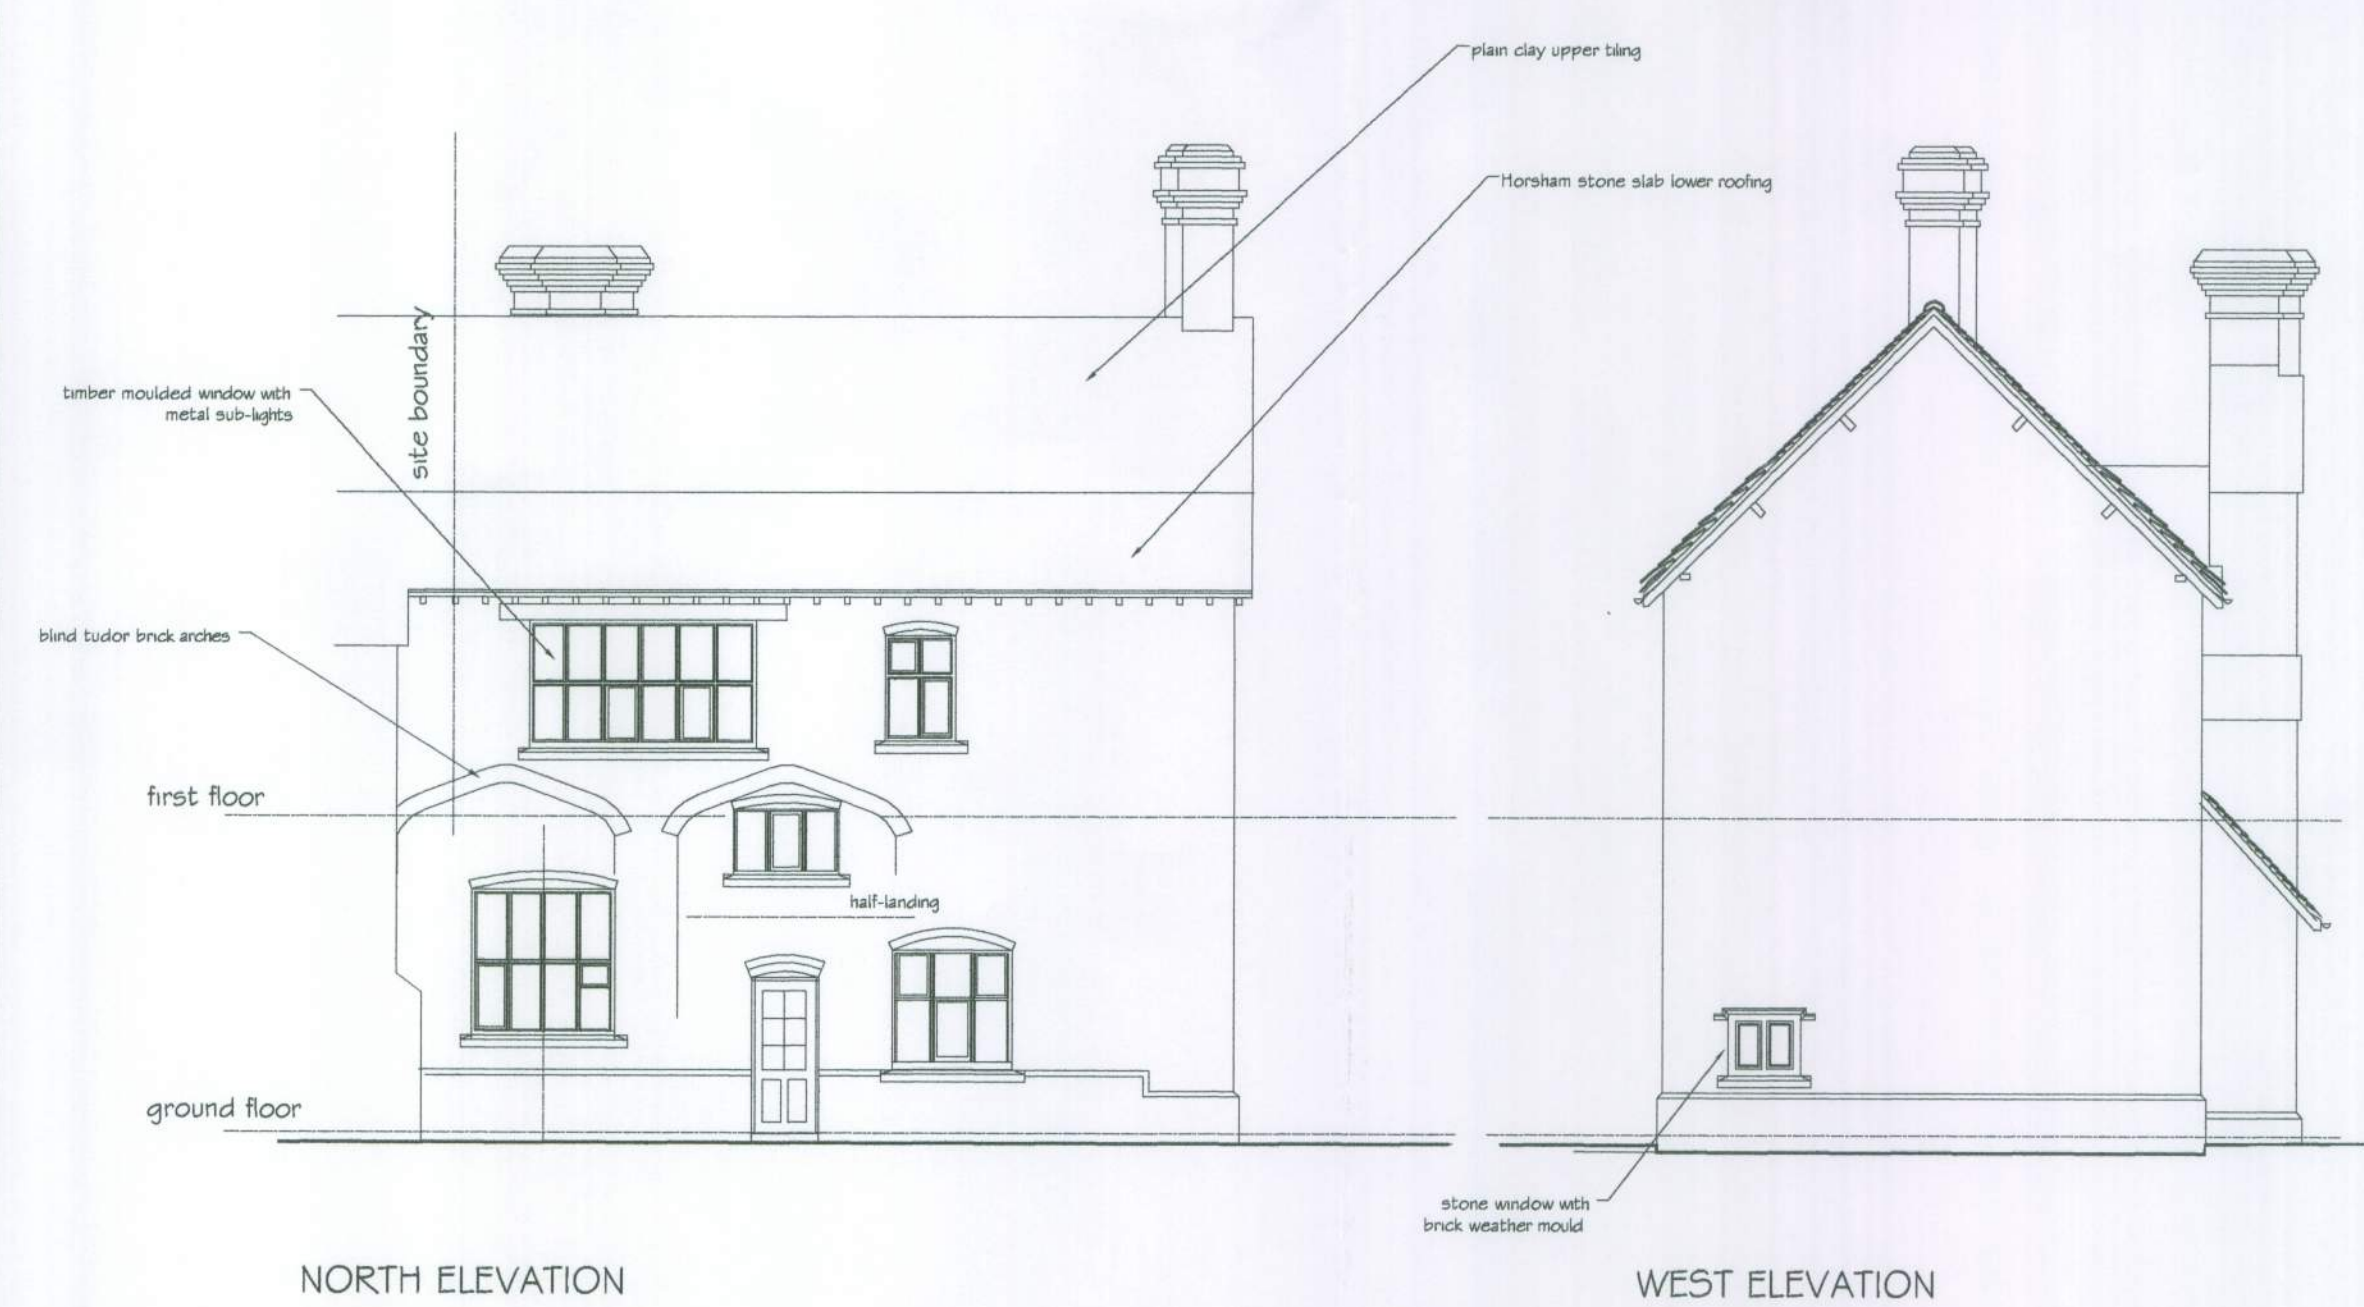


NORTH ELEVATION

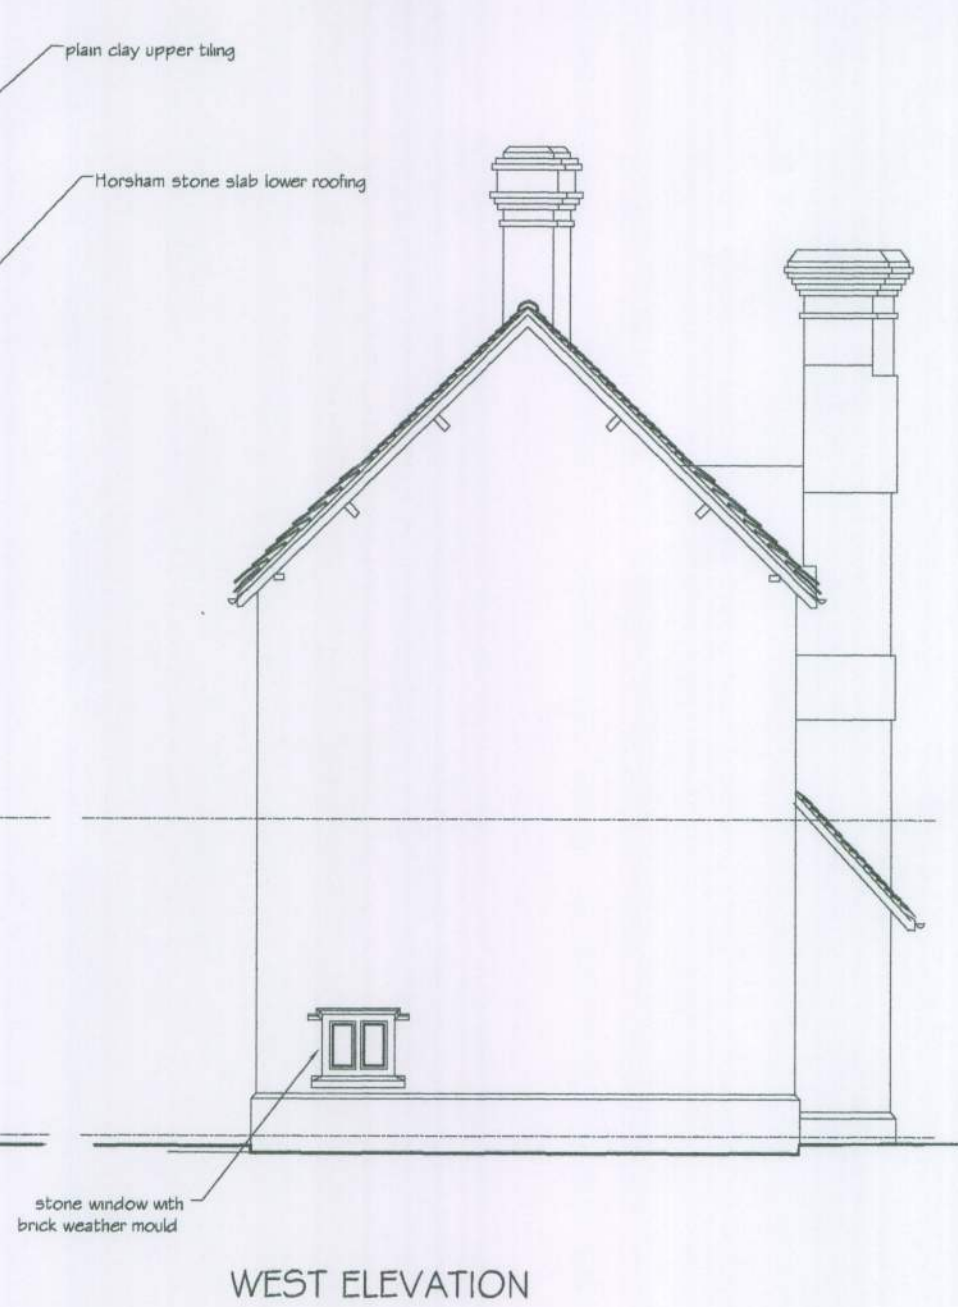

WEST ELEVATION

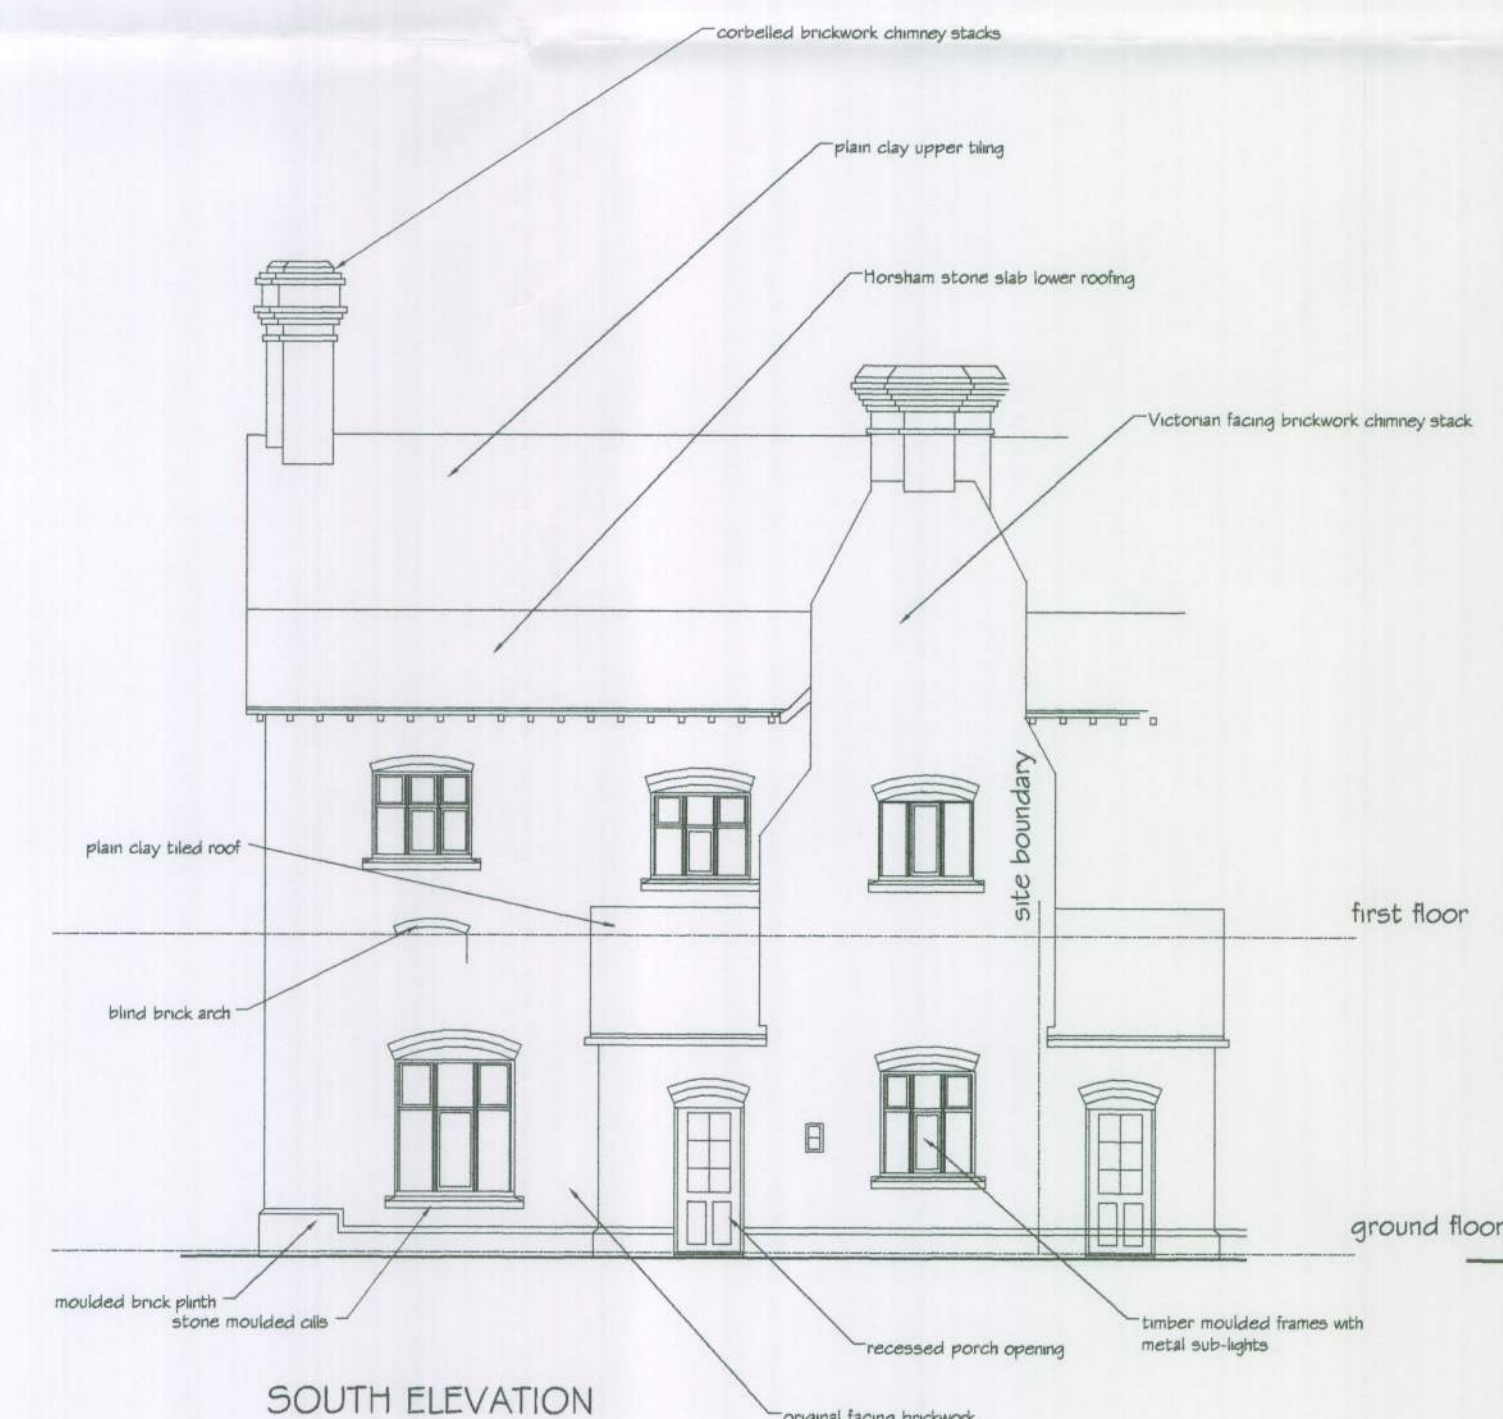

SOUTH ELEVATION

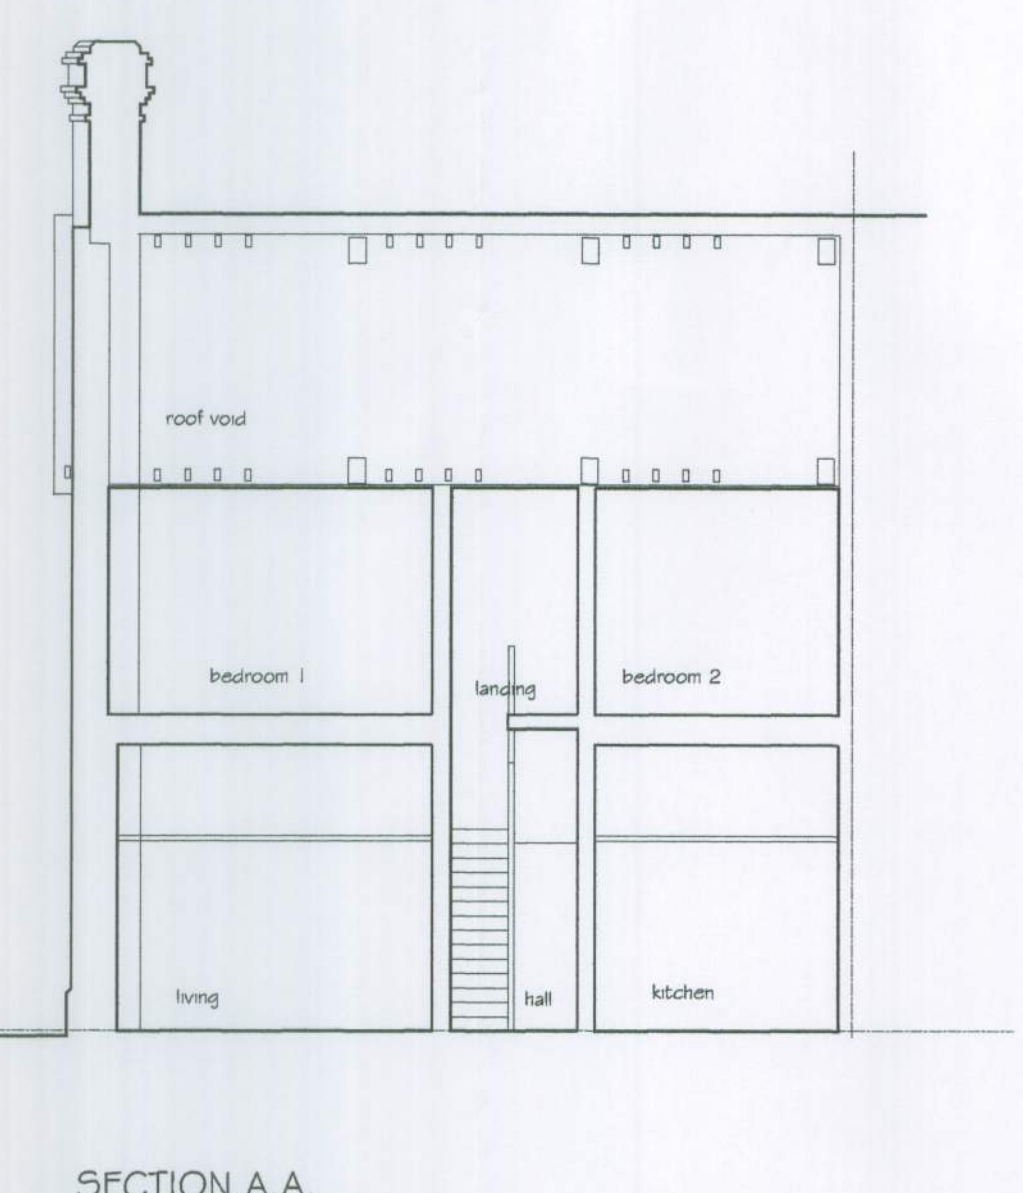

SECTION A.A.

**DAVID HALL
ASSOCIATES**
Architects

252 Church Lane, Lymington, Littlehampton,
West Sussex BN17 7QJ Tel: 01903 884724

CLIENT
Mr. J. Wells

JOB TITLE
200 New Place Farm, Angmering
- proposed conservatory

DRAWING TITLE
Existing Plans,
Elevations
and Section

DRAWN
DMH

CHECKED

DATE
9-4-2011

SCALE
1:100

JOB No.
2357/07

REV.