


WEST ELEVATION

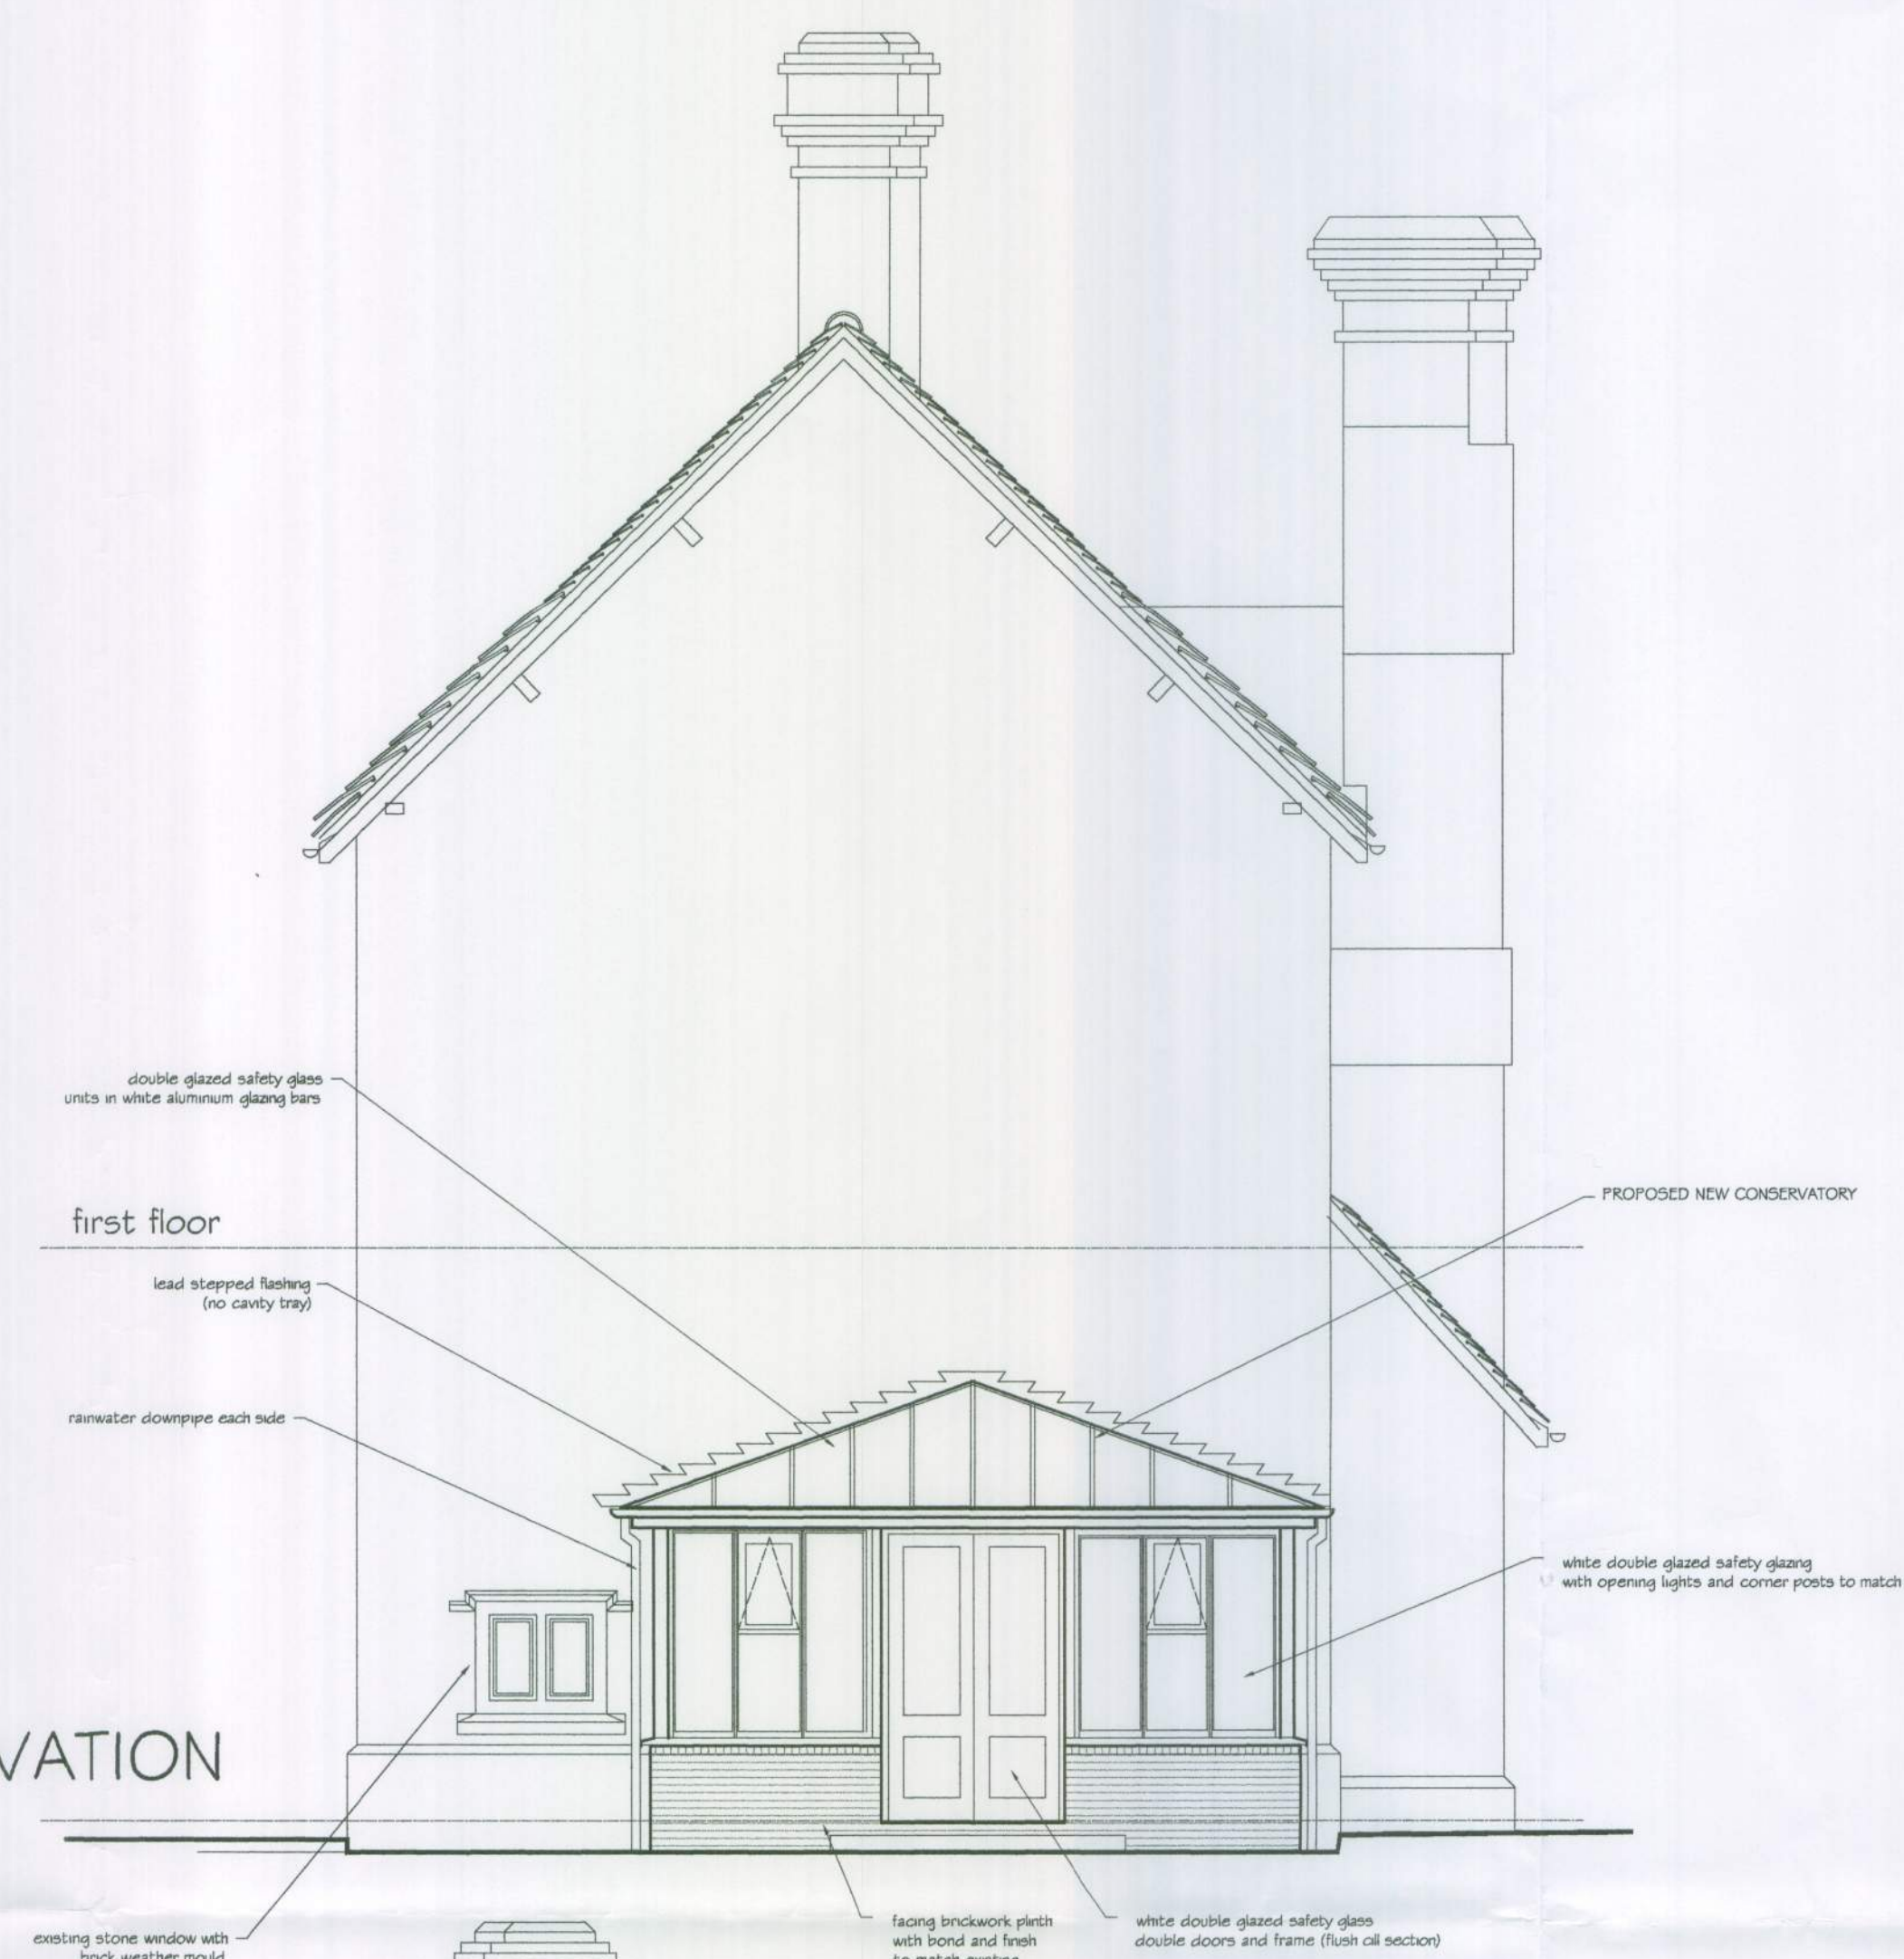

site boundary

first floor

ground floor

NORTH ELEVATION



first floor

SOUTH ELEVATION



DAVID HALL ASSOCIATES
Architects

252 Church Lane, Lyminster, Littlehampton,
West Sussex BN17 7QJ Tel: 01903 664724

CLIENT
Mr. J. Wells

JOB TITLE
200 New Place Farm, Angmering
- proposed conservatory

DRAWING TITLE
Proposed Elevations

DRAWN
DMH

CHECKED

DATE
9-4-2011

SCALE
1:50

DRAWING No.
2357/09

REV.