



32 LOXWOOD AVENUE, WORTHING, WEST SUSSEX, BN14 7RA
Tel. 01903 212680 Fax 01903 239001 or Tel/Fax 01273 580733

Project
ANGMERING MANOR, HIGH STREET, ANGMERING

Title
ADDITIONAL GARDEN BEDROOMS
ELEVATIONS

Date	Scale	Drawing No.	Revision
Nov 2013	1:100	1000/13 A	Roof and windows amended 07.03.14

Revision 07.03.14
Eaves amended to 200mm deep
Hip end to roof omitted and full
hip provided.
Arch removed from top of windows

Revision 27.10.14
Plan amended to form 4 bedrooms.
Rear elevation enclosed with glazed
timber framed screen.




South Elevation - as proposed



South Elevation - as existing

Building to have tiled roof and
walls clad in horizontal boarding
as restaurant

Windows to have a fixed side panel
and a tilt&turn window - all to be
double glazed.

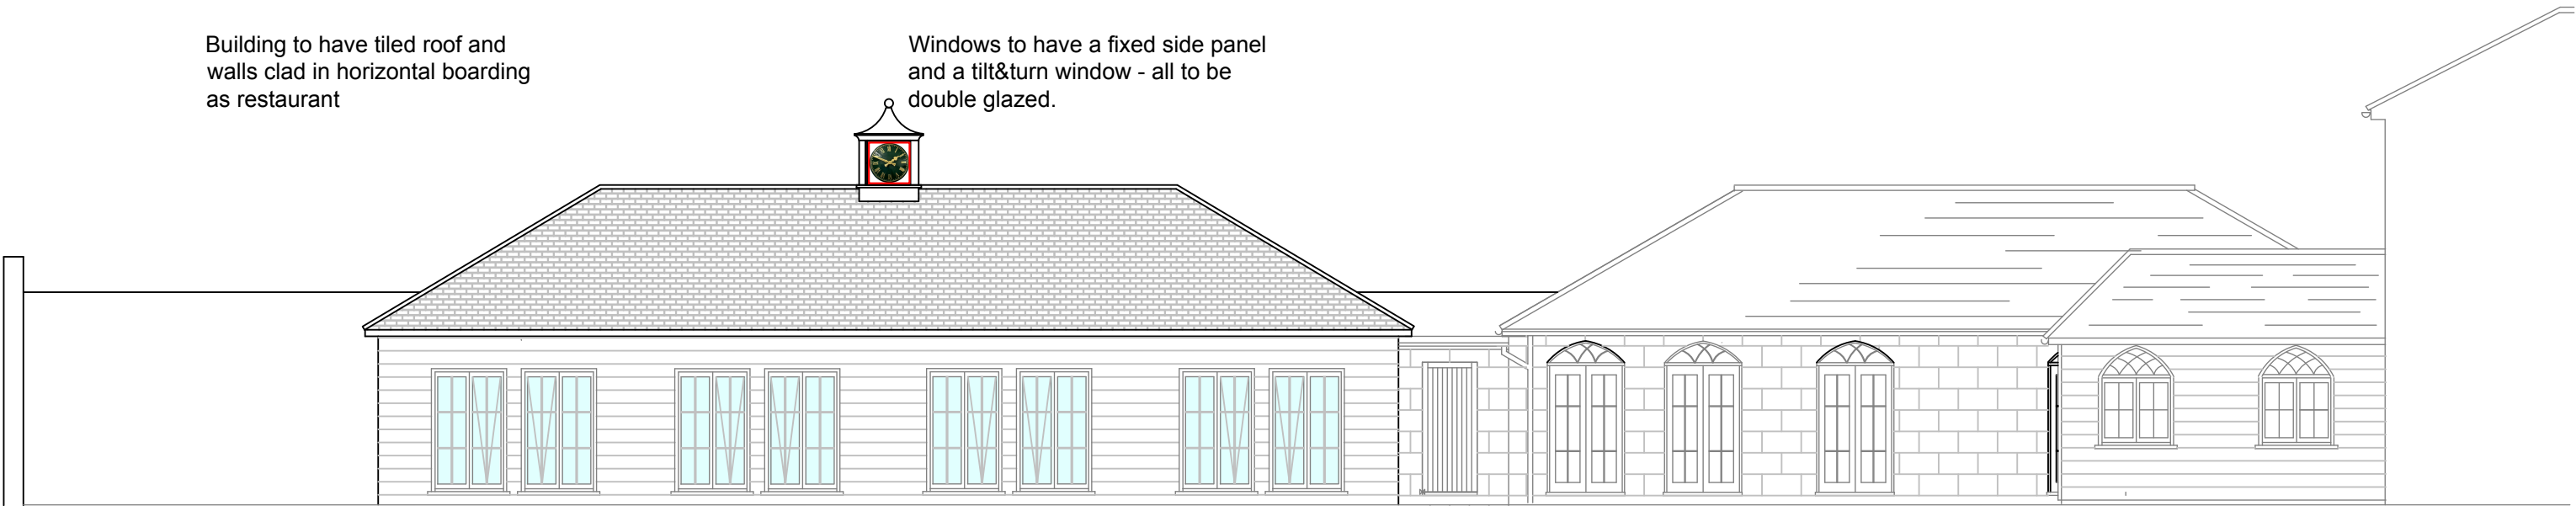


East elevation - as proposed



East elevation - as existing



West Elevation - as existing (lower section hidden by garden wall - height as shown by dotted line)

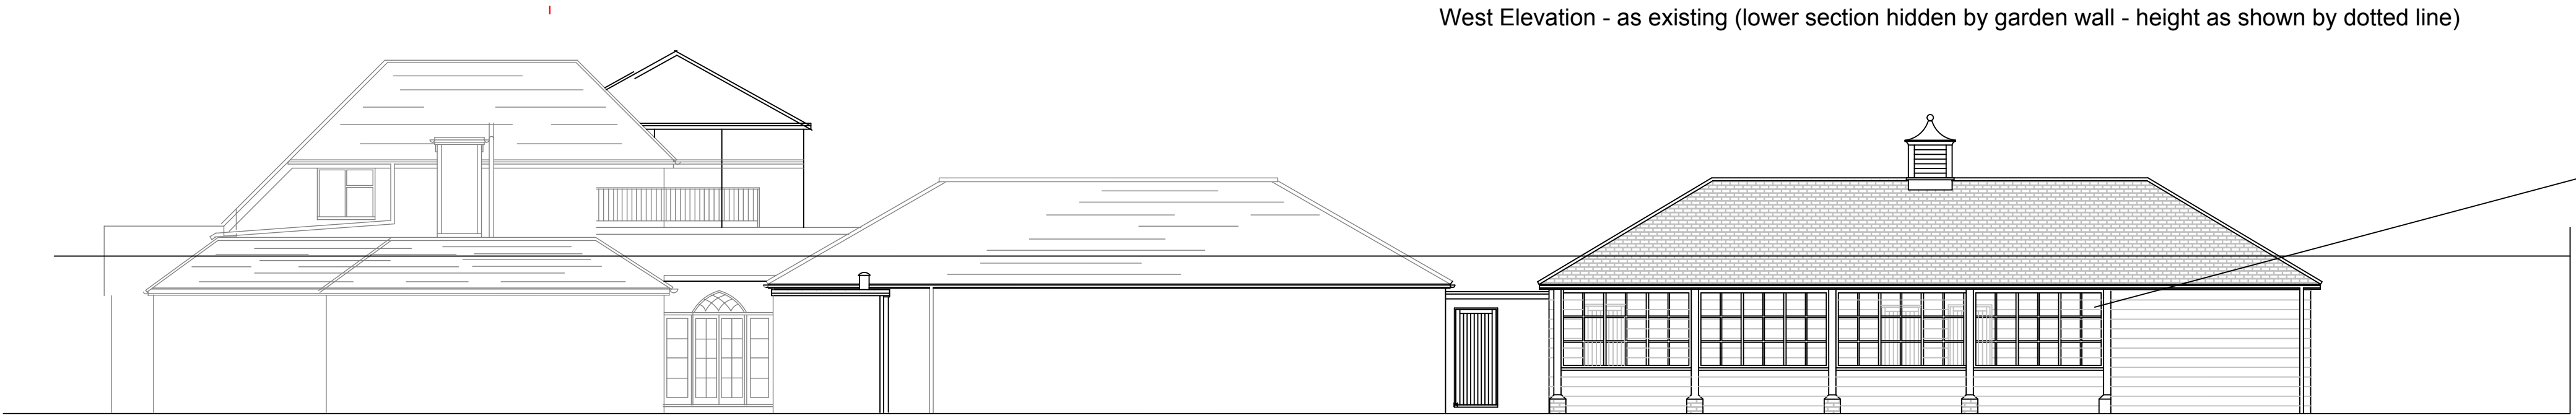

West Elevation - as proposed (lower section hidden by garden wall - height as shown by dotted line)

Infill between timber columns. Sound reducing screen.
Form 900mm high 75mm s.w studding on brick and damp proof
course, Cover both external and internal faces in horizontal
timber cladding to match main walls.
Form glazed screen infill comprising 75x75mm framework
with 75x50mm intermediate uprights and 32mm glazing
bars. Glaze in toughened glass.

