




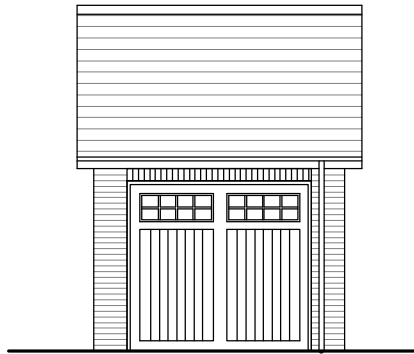

FRONT ELEVATION

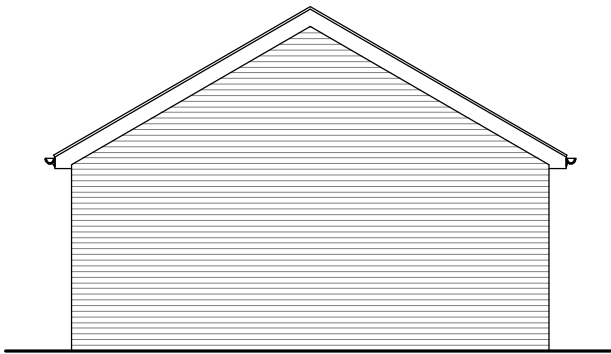


SIDE ELEVATION

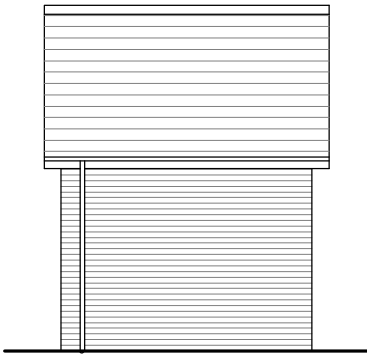

REAR ELEVATION

Plots 8, 24, 57, 78, 79

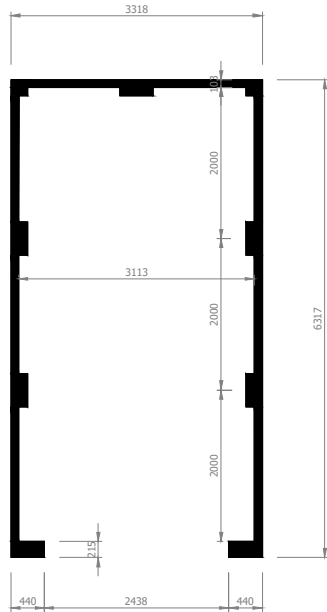

FLOOR PLAN



Scale
1:100

-	-	-
-	-	-
-	-	-
Rev	Date	



Persimmon Homes Thames Valley
Persimmon House, Knoll Road,
Camberley, Surrey GU15 3TQ
Tel: 01276 808080

Site: Dapper's Lane Angmering	Date: Nov. 2019
	Scale: 1:100 @ A3
	Dwg No: A77_PL_SGAR_P1

Drawing Title: Proposed Garage Type 03 - Single

Drawing Status: SUBMITTED	Drawn by: VW	Checked by: ME
	Rev: -	