


The Avenue - Lockwood Corner
NSS 2B3P
2.0m² storage

Plot 40 - OP
45 - AS
50 - OP




Front Elevation

Side Elevation

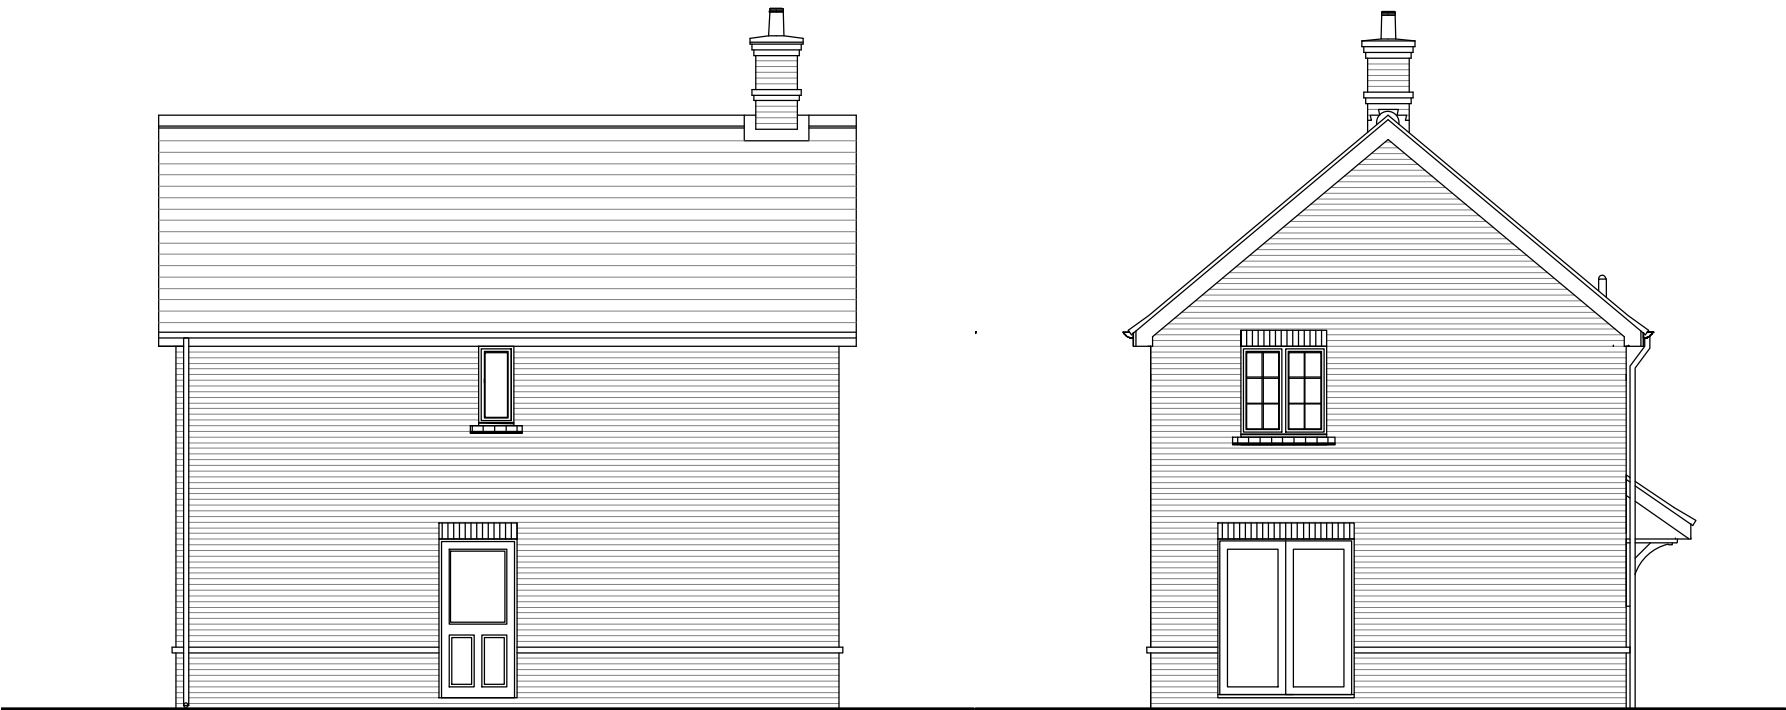

Rear Elevation

Side Elevation

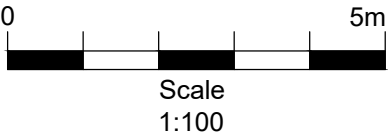

-	-	-
-	-	-
-	-	-
Rev	Date	



Persimmon Homes Thames Valley
Persimmon House, Knoll Road,
Camberley, Surrey GU15 3TQ
Tel: 01276 808080

Site: Dapper's Lane Angmering	Date: Nov. 2019
	Scale: 1:100 @ A3
	Dwg No: A77_PL_LOC_E1

Drawing Title:
The Avenue - Lockwood Corner Elevations

Drawing Status: SUBMITTED	Drawn by: VW	Checked by: ME
	Rev: -	