



The Avenue - Lockwood Corner
NSS 2B3P
2.0m² storage

- Plot 3 - AS
15 - OP
35 - AS
69 - OP
77 - AS


Key Building

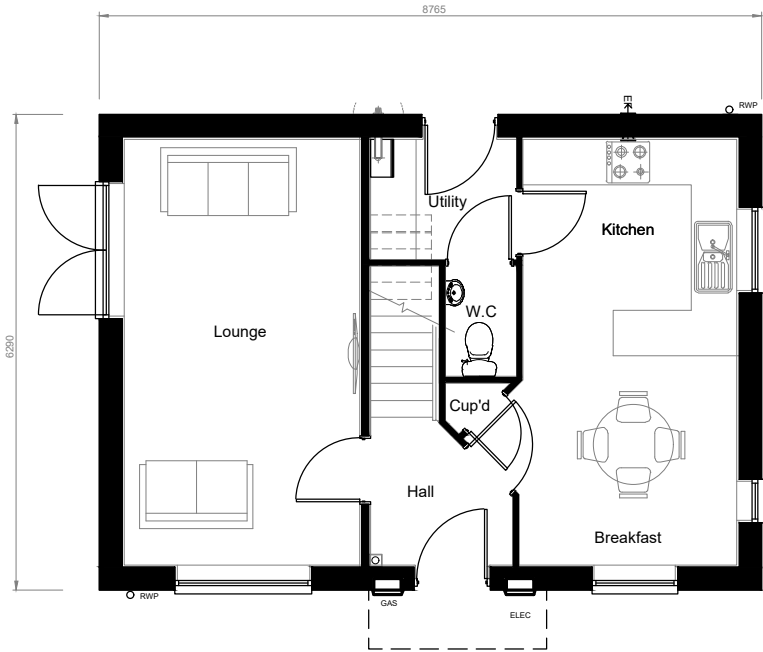

Ground Floor

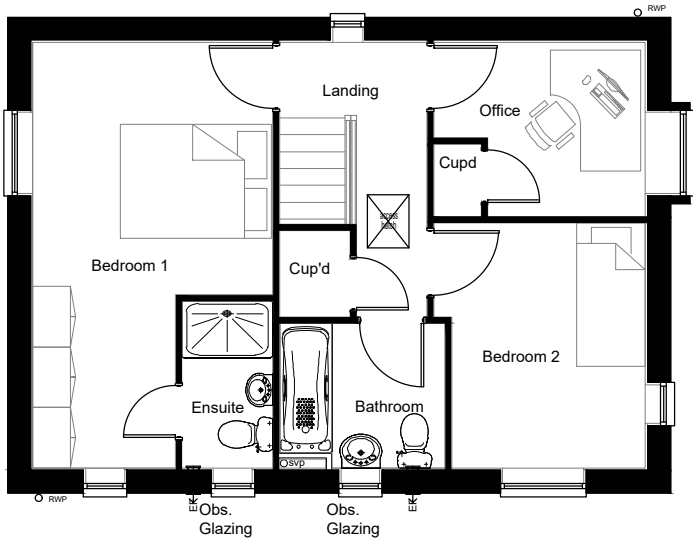

First Floor

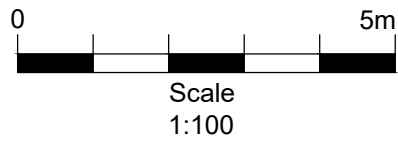

-	-	-
-	-	-
-	-	-
Rev	Date	

**PERSIMMON**
Together, we make a home

Persimmon Homes Thames Valley
Persimmon House, Knoll Road,
Camberley, Surrey GU15 3TQ
Tel: 01276 808080

Site: Dapper's Lane Angmering	Date: Nov. 2019
	Scale: 1:100 @ A3
	Dwg No: A77_PL_LOC_P2

Drawing Title:
The Avenue - Lockwood Corner Floor Plans

Drawing Status: SUBMITTED	Drawn by: VW	Checked by: ME
	Rev: -	