




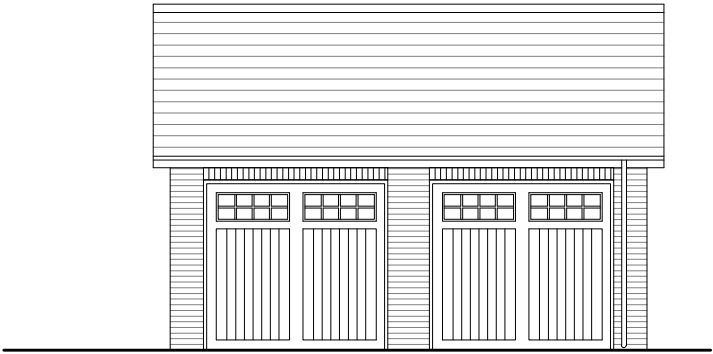


FRONT ELEVATION
Plots 18-19, 20-21, 47-48

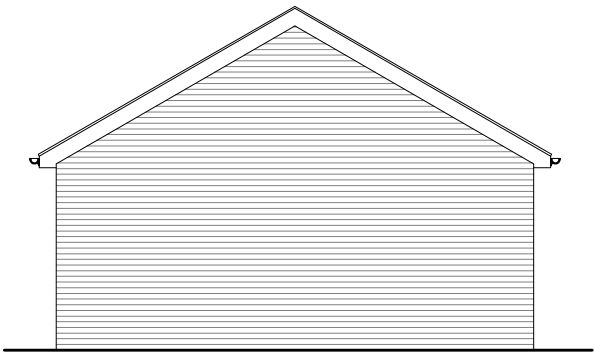

SIDE ELEVATION

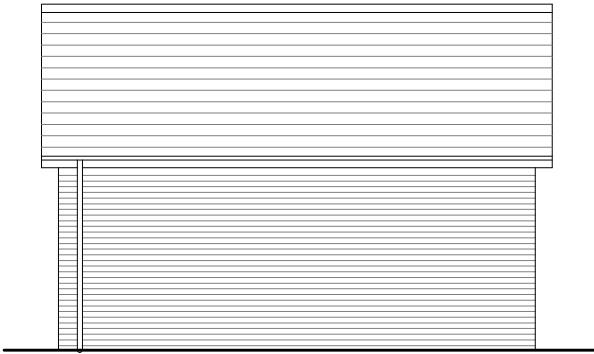

REAR ELEVATION

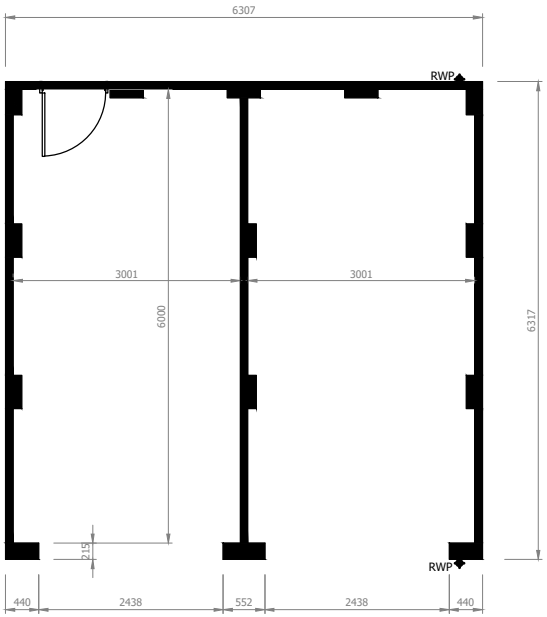

FLOOR PLAN



Scale
1:100

-	-	-
-	-	-
A	Plot numbers revised.	04.08.20
Rev		Date

**PERSIMMON**
Together, we make a home

Persimmon Homes Thames Valley
Persimmon House, Knoll Road,
Camberley, Surrey GU15 3TQ
Tel: 01276 808080

Site: Dapper's Lane Angmering	Date: Nov. 2019
	Scale: 1:100 @ A3
	Dwg No: A77_PL_DGAR_P1

Drawing Title:
Proposed Garage Type 01 - Double

Drawing Status: SUBMITTED	Drawn by: VW	Checked by: ME
	Rev: A	