

The Avenue - Lockwood Corner
NSS 2B3P
2.0m² storage


- Plot 3 - AS
14 - OP
35 - AS
69 - OP
77 - AS

Key Building




Front Elevation

Side Elevation

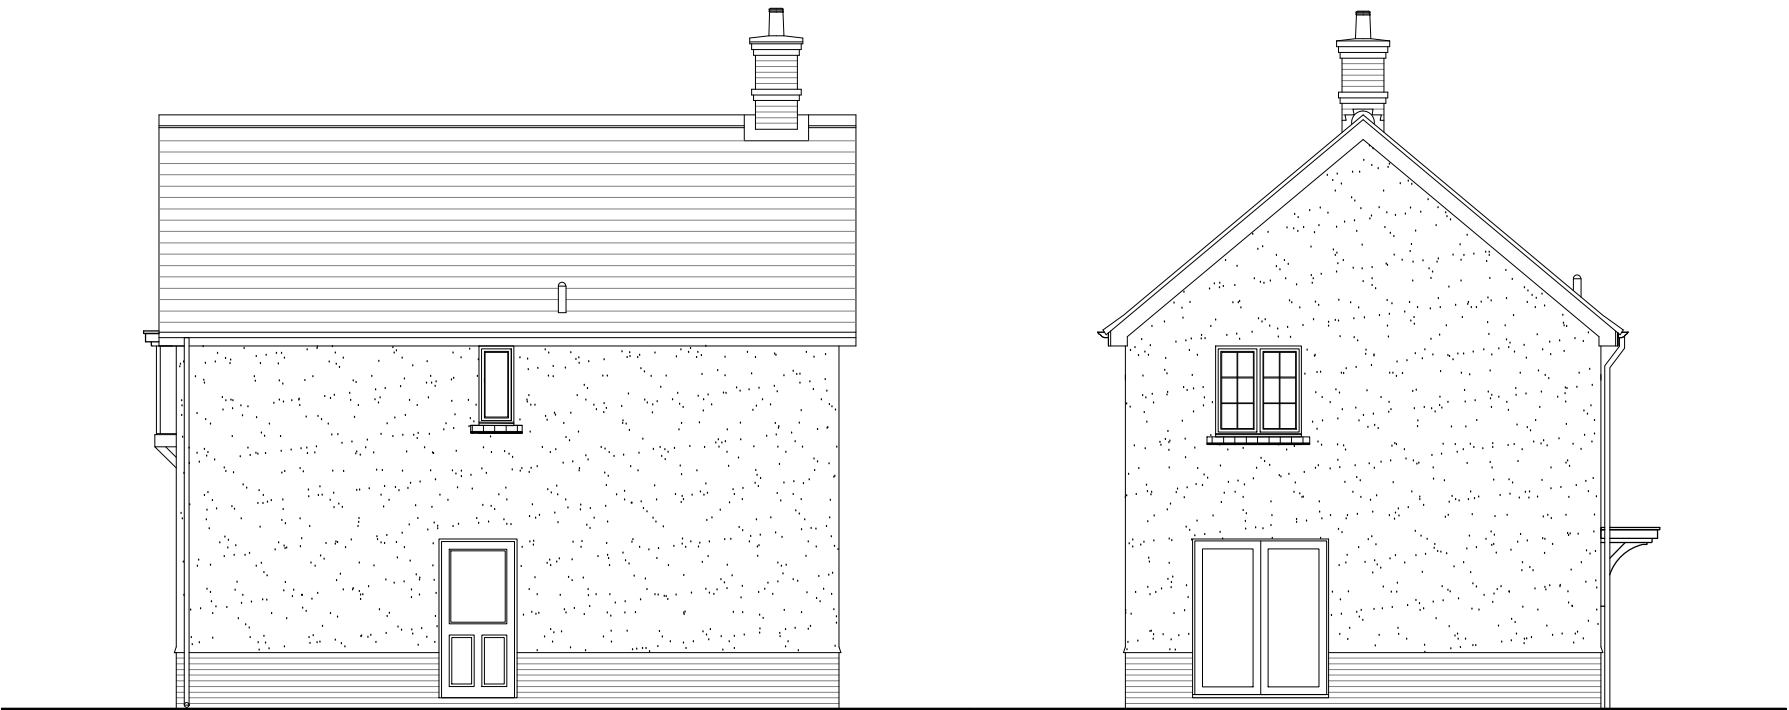

Rear Elevation

Side Elevation

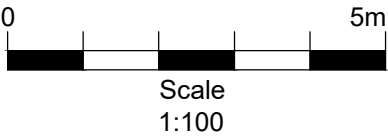

-	-	-
-	-	-
A	Plot numbers amended.	04.08.20
Rev		Date



Persimmon Homes Thames Valley
Persimmon House, Knoll Road,
Camberley, Surrey GU15 3TQ
Tel: 01276 808080

Site:
Dapper's Lane
Angmering

Date:
Nov. 2019

Scale:
1:100 @ A3

Drq No:
A77_PL_LOC_E2

Drawing Title:
The Avenue - Lockwood Corner Elevations

Drawing Status:
SUBMITTED

Drawn by:
VW

Checked by:
ME

Rev:
A