



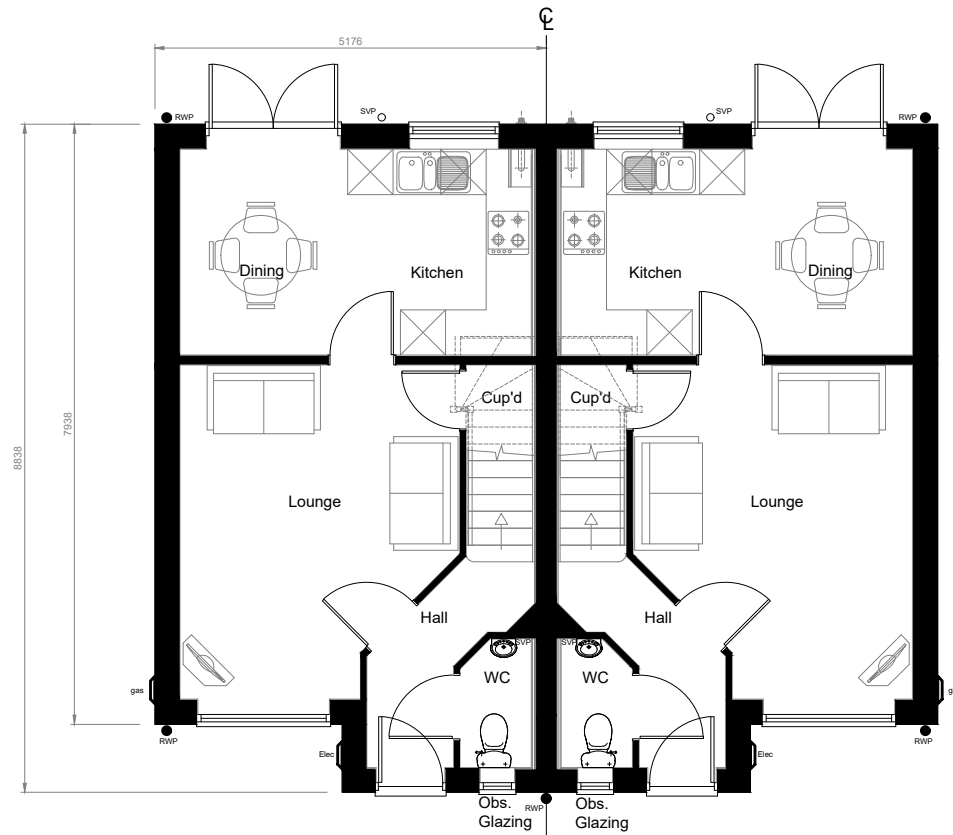


Ground Floor

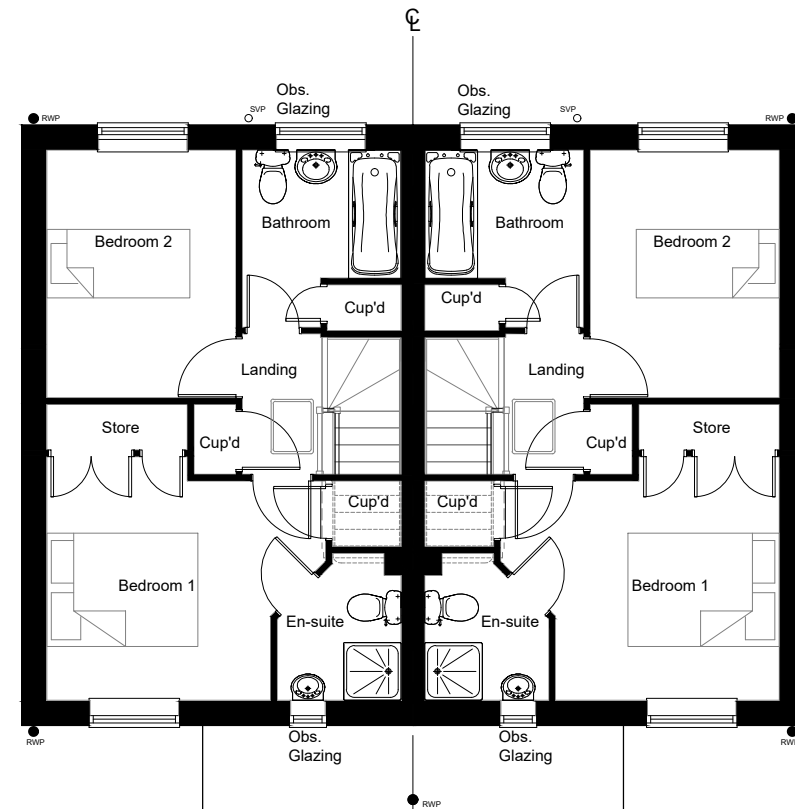

First Floor

Village Green - Hanbury+
NSS 2B3P
2m² storage

Plots 23-24
25-26
52-53

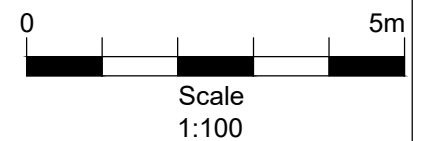

-	-	-
-	-	-
A	Plot numbers adjusted.	04.08.20
Rev		Date
 PERSIMMON Together, we make a home Persimmon Homes Thames Valley Persimmon House, Knoll Road, Camberley, Surrey GU15 3TQ Tel: 01276 808080		
Site:		
Dapper's Lane Angmering		
Date: Nov. 2019		
Scale: 1:100 @ A3		
Drg No: A77_PL_HANP_P2		
Drawing title: Village Green - Hanbury+ Floor Plans		
Drawing Status: SUBMITTED		
Drawn by: VW		
Checked by: ME		
Rev: A		