
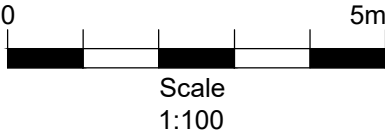
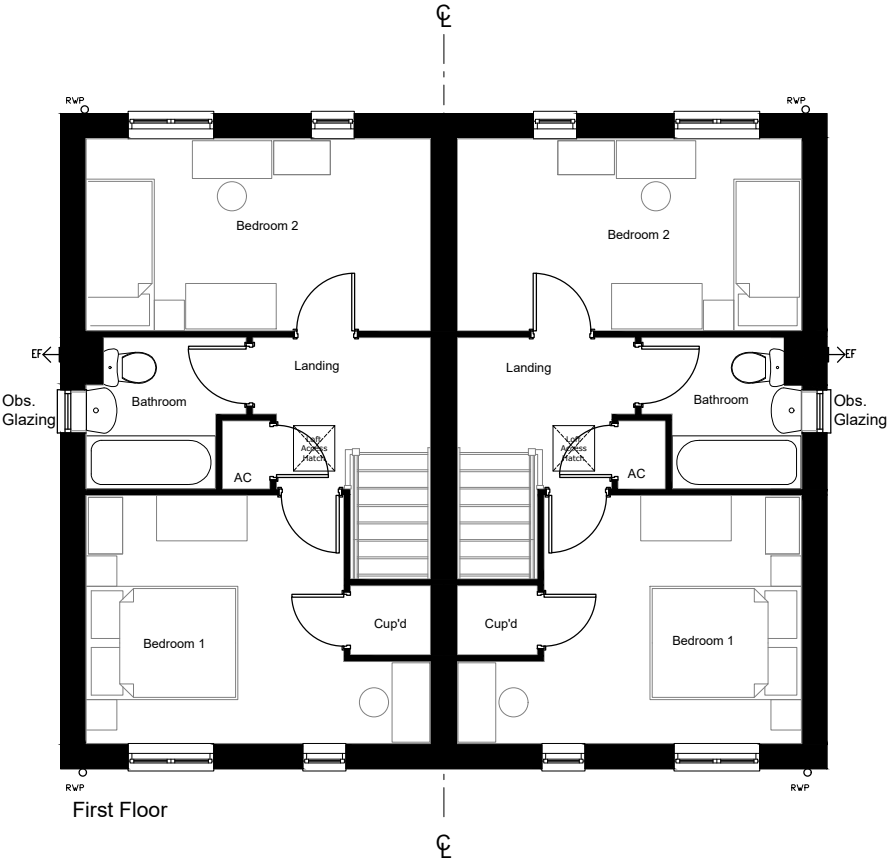


Village Green - 2B3P
NSS 2B3P
2.0m² storage

Plots 65-66 - AS
75-76 - AS

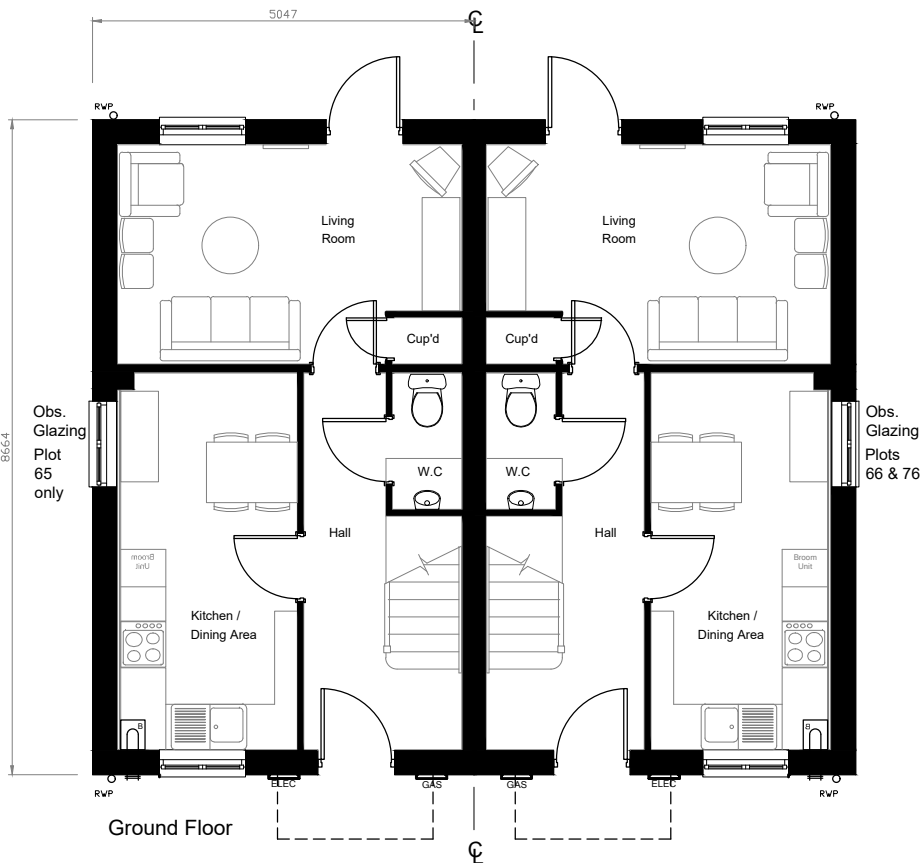

Rev		Date
 PERSIMMON Together, we make a home Persimmon Homes Thames Valley Persimmon House, Knoll Road, Camberley, Surrey GU15 3TQ Tel: 01276 808080		
Site: Dapper's Lane Angmering		Date: Nov. 2019
Scale: 1:100 @ A3		Drawn by: VW
Drg No: A77_PL_HA_P1		Checked by: ME
Drawing Title: Village Green - 2B3P Floor Plans		
Drawing Status: SUBMITTED		Rev: -