



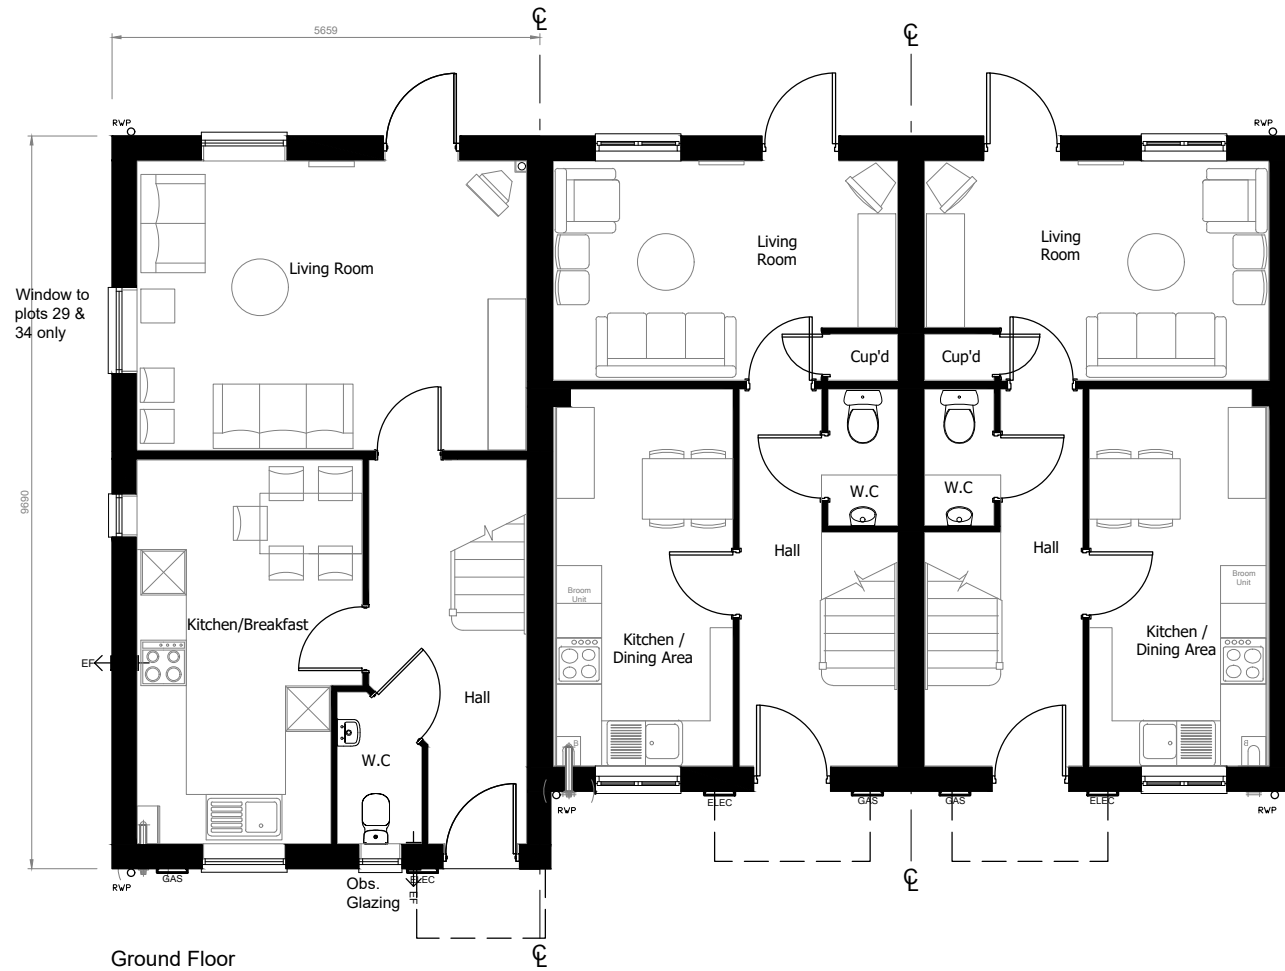

Plot 4, 17, 29, 34, 59

Plot 5, 16, 30, 33, 60

Plot 6, 15, 31, 32, 61

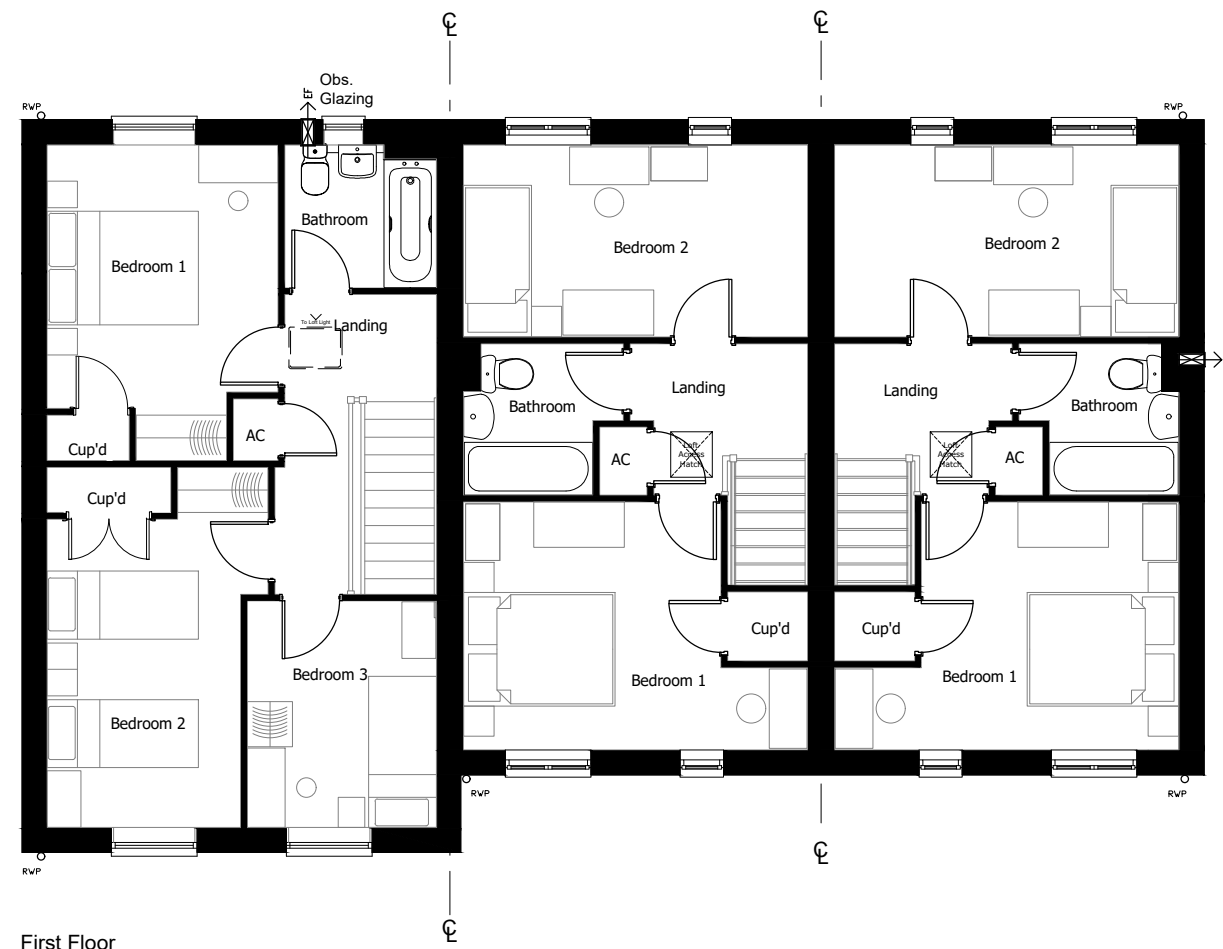


Plot 4, 17, 29, 34, 59

Plot 5, 16, 30, 33, 60

Plot 6, 15, 31, 32, 61

Village Green - 2B3P
NSS 2B3P
2m² storage
- 3520+
NSS 3B5P
2.5m² storage

Plots 4-6 - AS
15-17 - OP
29-31 - AS
32-34 - OP
59-61 - OP

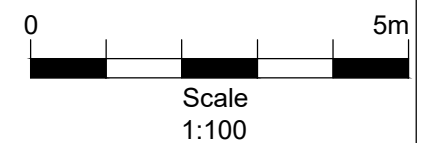

-	-	-
-	-	-
A	Plot numbers adjusted.	04.08.20
Rev		Date
PERSIMMON Together, we make a home Persimmon Homes Thames Valley Persimmon House, Knoll Road, Camberley, Surrey GU15 3TQ Tel: 01276 808080		
Site: Dapper's Lane Angmering		Date: Nov. 2019
		Scale: 1:100 @ A3
		Drg No: A77_PL_HA_P3
Drawing Title: Village Green - 2B3P & 3520+ Floor Plans		
Drawing Status: SUBMITTED		Drawn by: VW
		Checked by: ME
		Rev: A