


Village Green - Lockwood
NSS 2B3P
2.0m² storage

Plot 28 - AS




Front Elevation

Rear Elevation

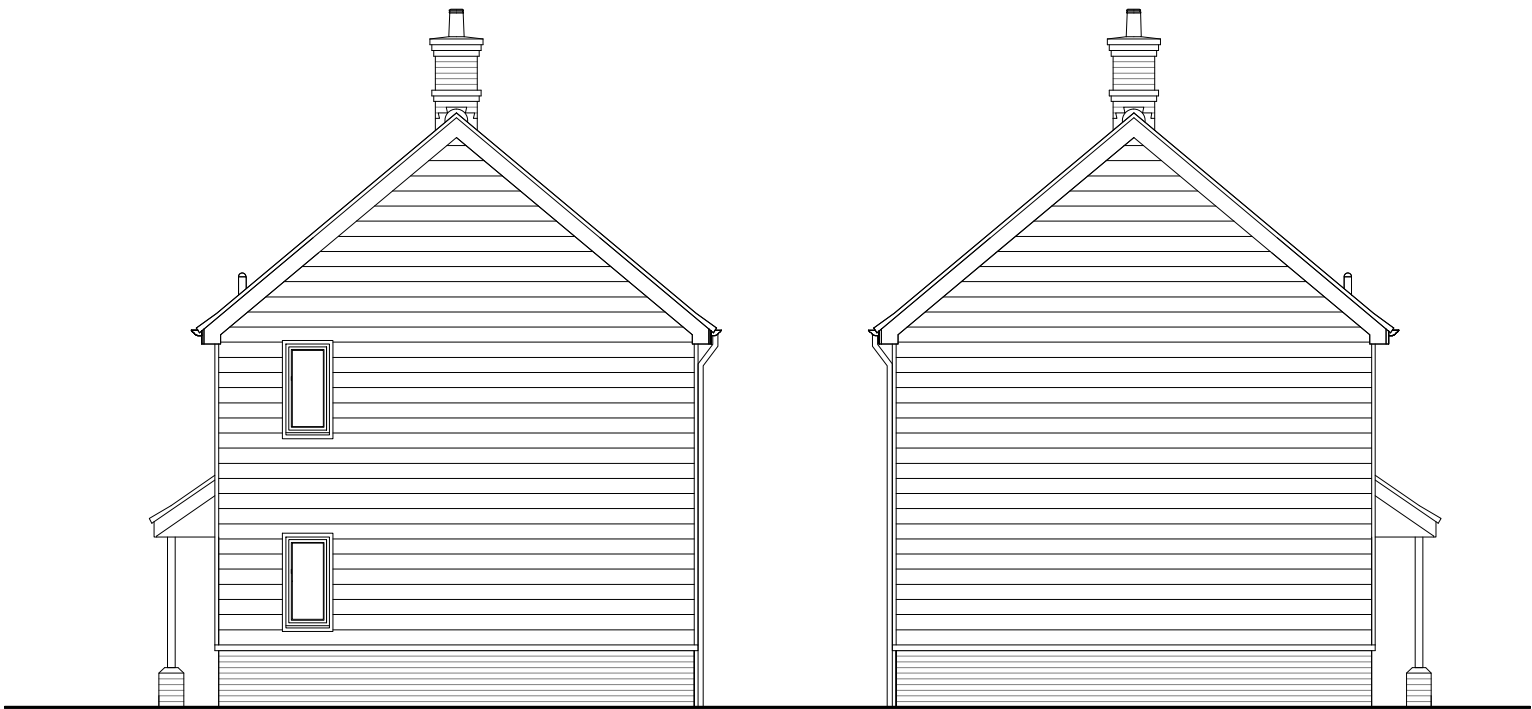

Side Elevation

Side Elevation

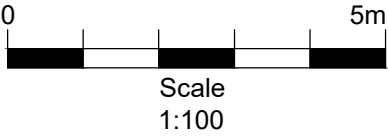

-	-	-
-	-	-
-	-	-
Rev	Date	



Persimmon Homes Thames Valley
Persimmon House, Knoll Road,
Camberley, Surrey GU15 3TQ
Tel: 01276 808080

Site:	Date:
Dapper's Lane Angmering	Nov. 2019
Scale:	1:100 @ A3
Dwg No:	A77_PL_LOC_E5

Drawing Title:
Village Green - Lockwood Elevations

Drawing Status:	Drawn by:	Checked by:
SUBMITTED	VW	ME
Rev:	-	