
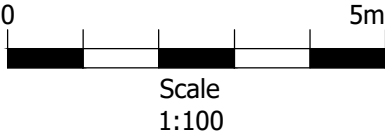
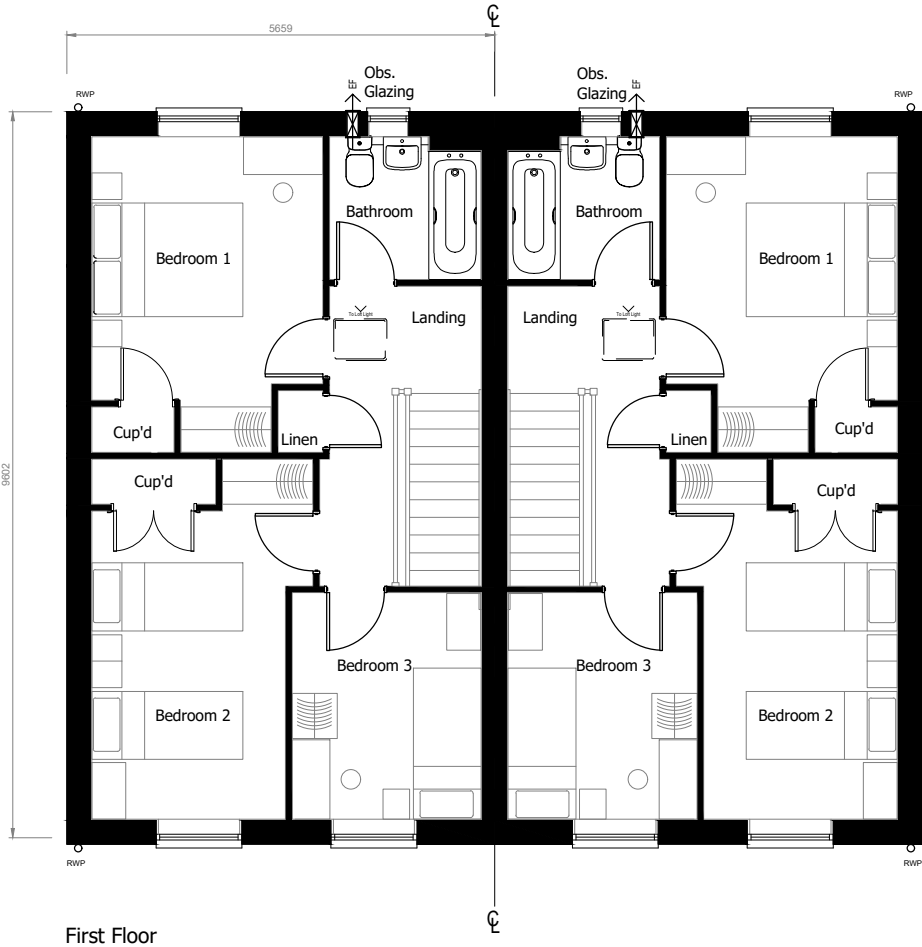


Village Green - 3520+
NSS 3B5P
2.5m² storage

Plots 67-68 - AS
73-74 - AS

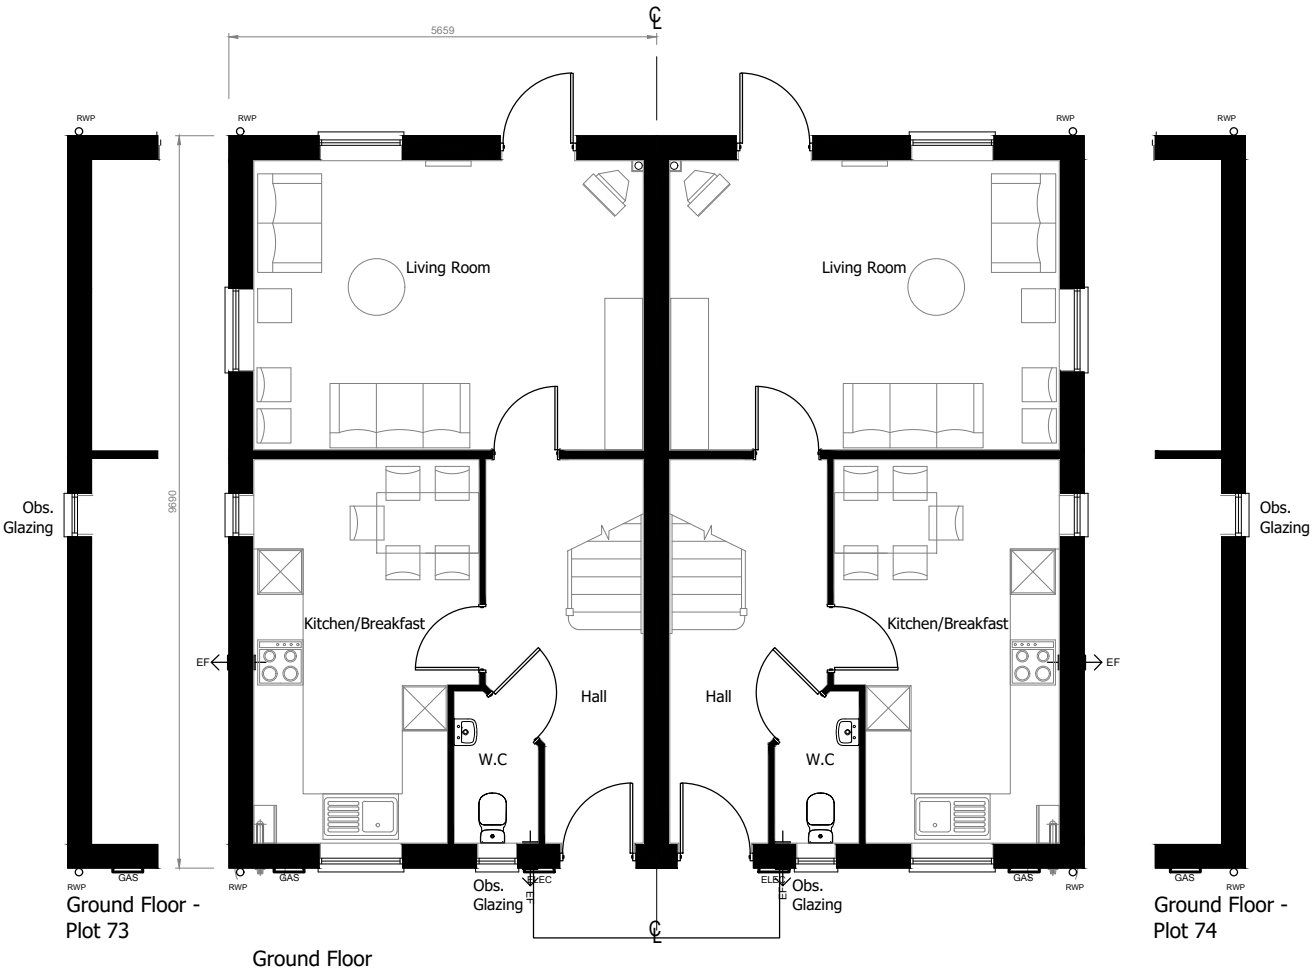

-	-	-
-	-	-
-	-	-
Rev		Date

**PERSIMMON**
Together, we make a home
Persimmon Homes Thames Valley
Persimmon House, Knoll Road,
Camberley, Surrey GU15 3TQ
Tel: 01276 808080

Site: Dapper's Lane Angmering	Date: Nov. 2019
	Scale: 1:100 @ A3
	Drq No: A77_PL_HA_P2

Drawing Title: Village Green - 3520+ Floor Plans	
Drawing Status: SUBMITTED	Drawn by: VW
	Checked by: ME
	Rev: -