
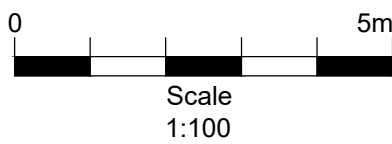
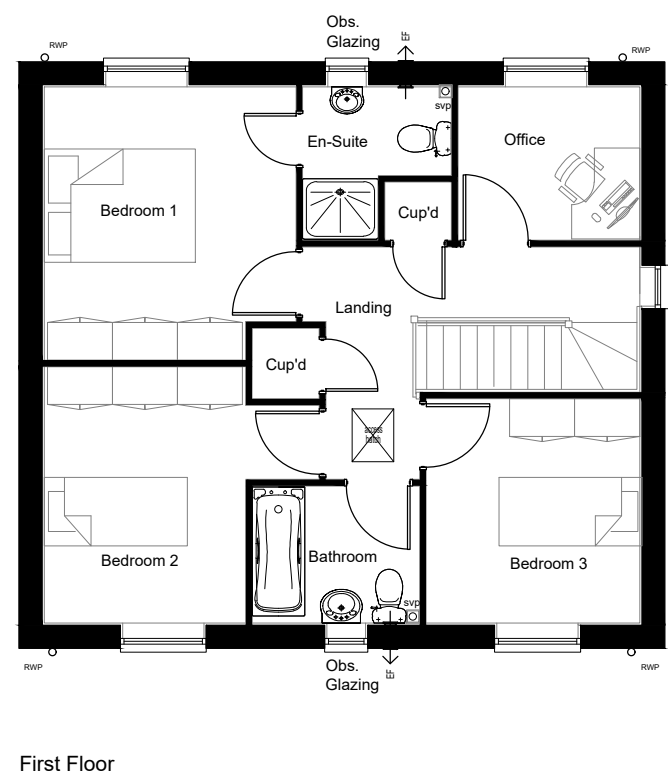


Village Green - Coniston
NSS 3B4P
2.5m² storage

Plot 22 - OP

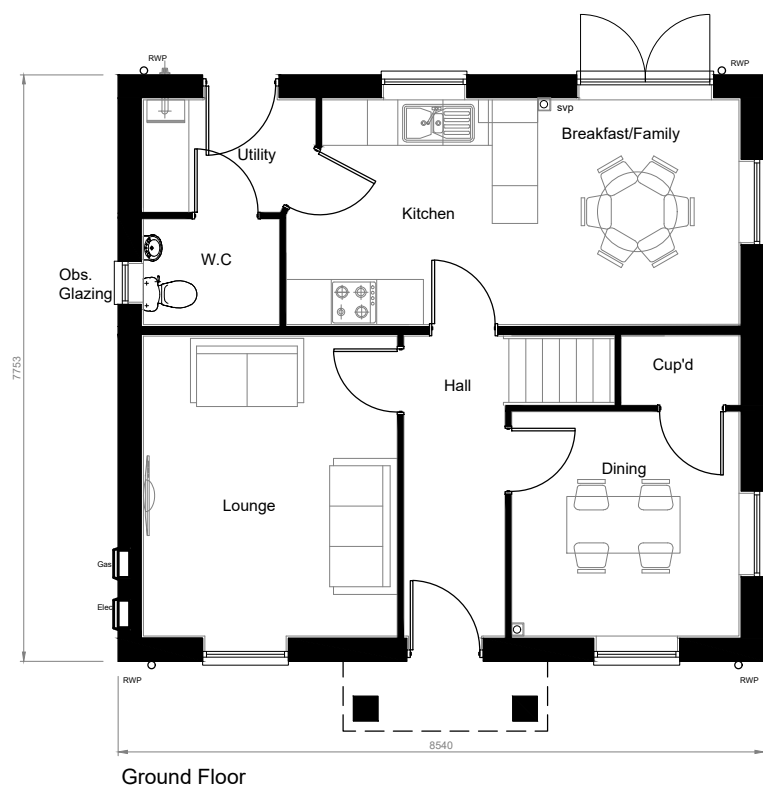

-	-	-
-	-	-
-	-	-
Rev		Date

**PERSIMMON**
Together, we make a home

Persimmon Homes Thames Valley
Persimmon House, Knoll Road,
Camberley, Surrey GU15 3TQ
Tel: 01276 808080

Site: Dapper's Lane Angmering	Date: Nov. 2019
	Scale: 1:100 @ A3
	Dwg No: A77_PL_CON_P3

Drawing Title:
Village Green - Coniston Floor Plans 2of2

Drawing Status: SUBMITTED	Drawn by: VW	Checked by: ME
	Rev: -	