
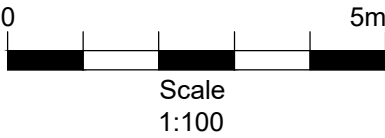
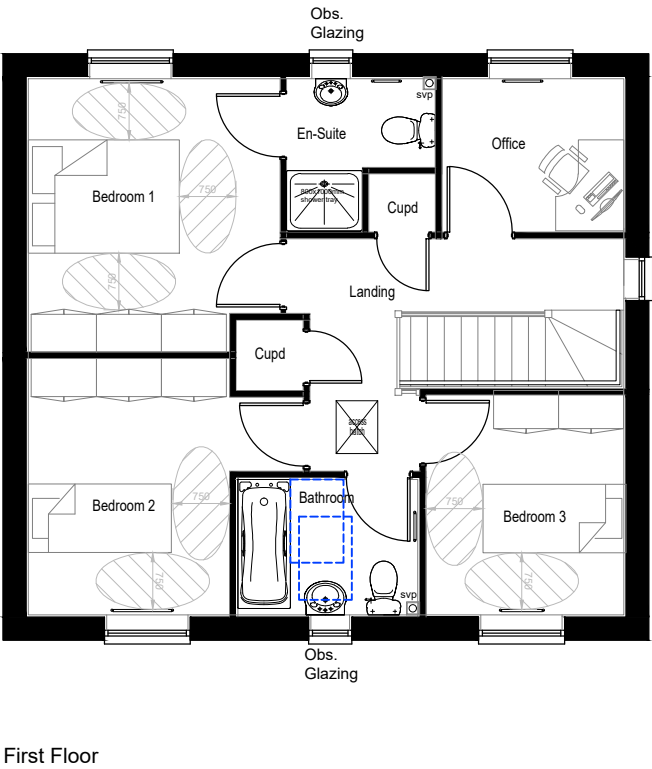


The Avenue - Coniston+ M4(2)
NSS 3B4P
2.5m² storage

Plot 7 - OP
47 - AS
48 - OP

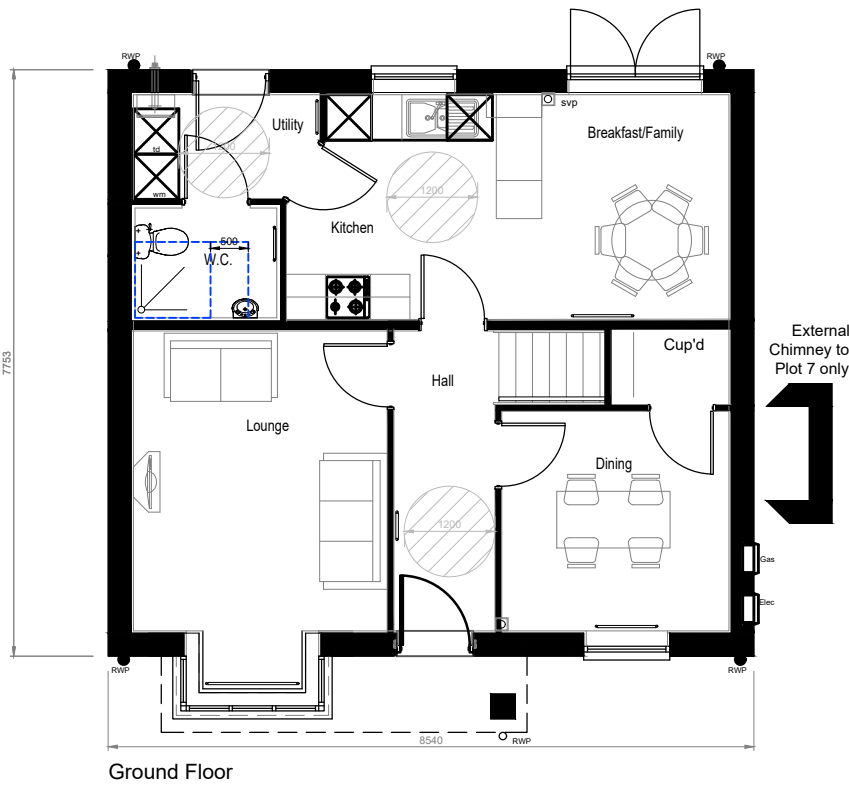

-	-	-
-	-	-
A	Plot number amended.	04.08.20
Rev		Date
 PERSIMMON Together, we make a home Persimmon Homes Thames Valley Persimmon House, Knoll Road, Camberley, Surrey GU15 3TQ Tel: 01276 808080		
Site: Dapper's Lane Angmering		Date: Nov. 2019
		Scale: 1:100 @ A3
		Dwg No: A77_PL_CONP_P3
Drawing Title: The Avenue - Coniston+ M4(2) Floor Plans		
Drawing Status: SUBMITTED		Drawn by: VW
		Checked by: ME
		Rev: A