


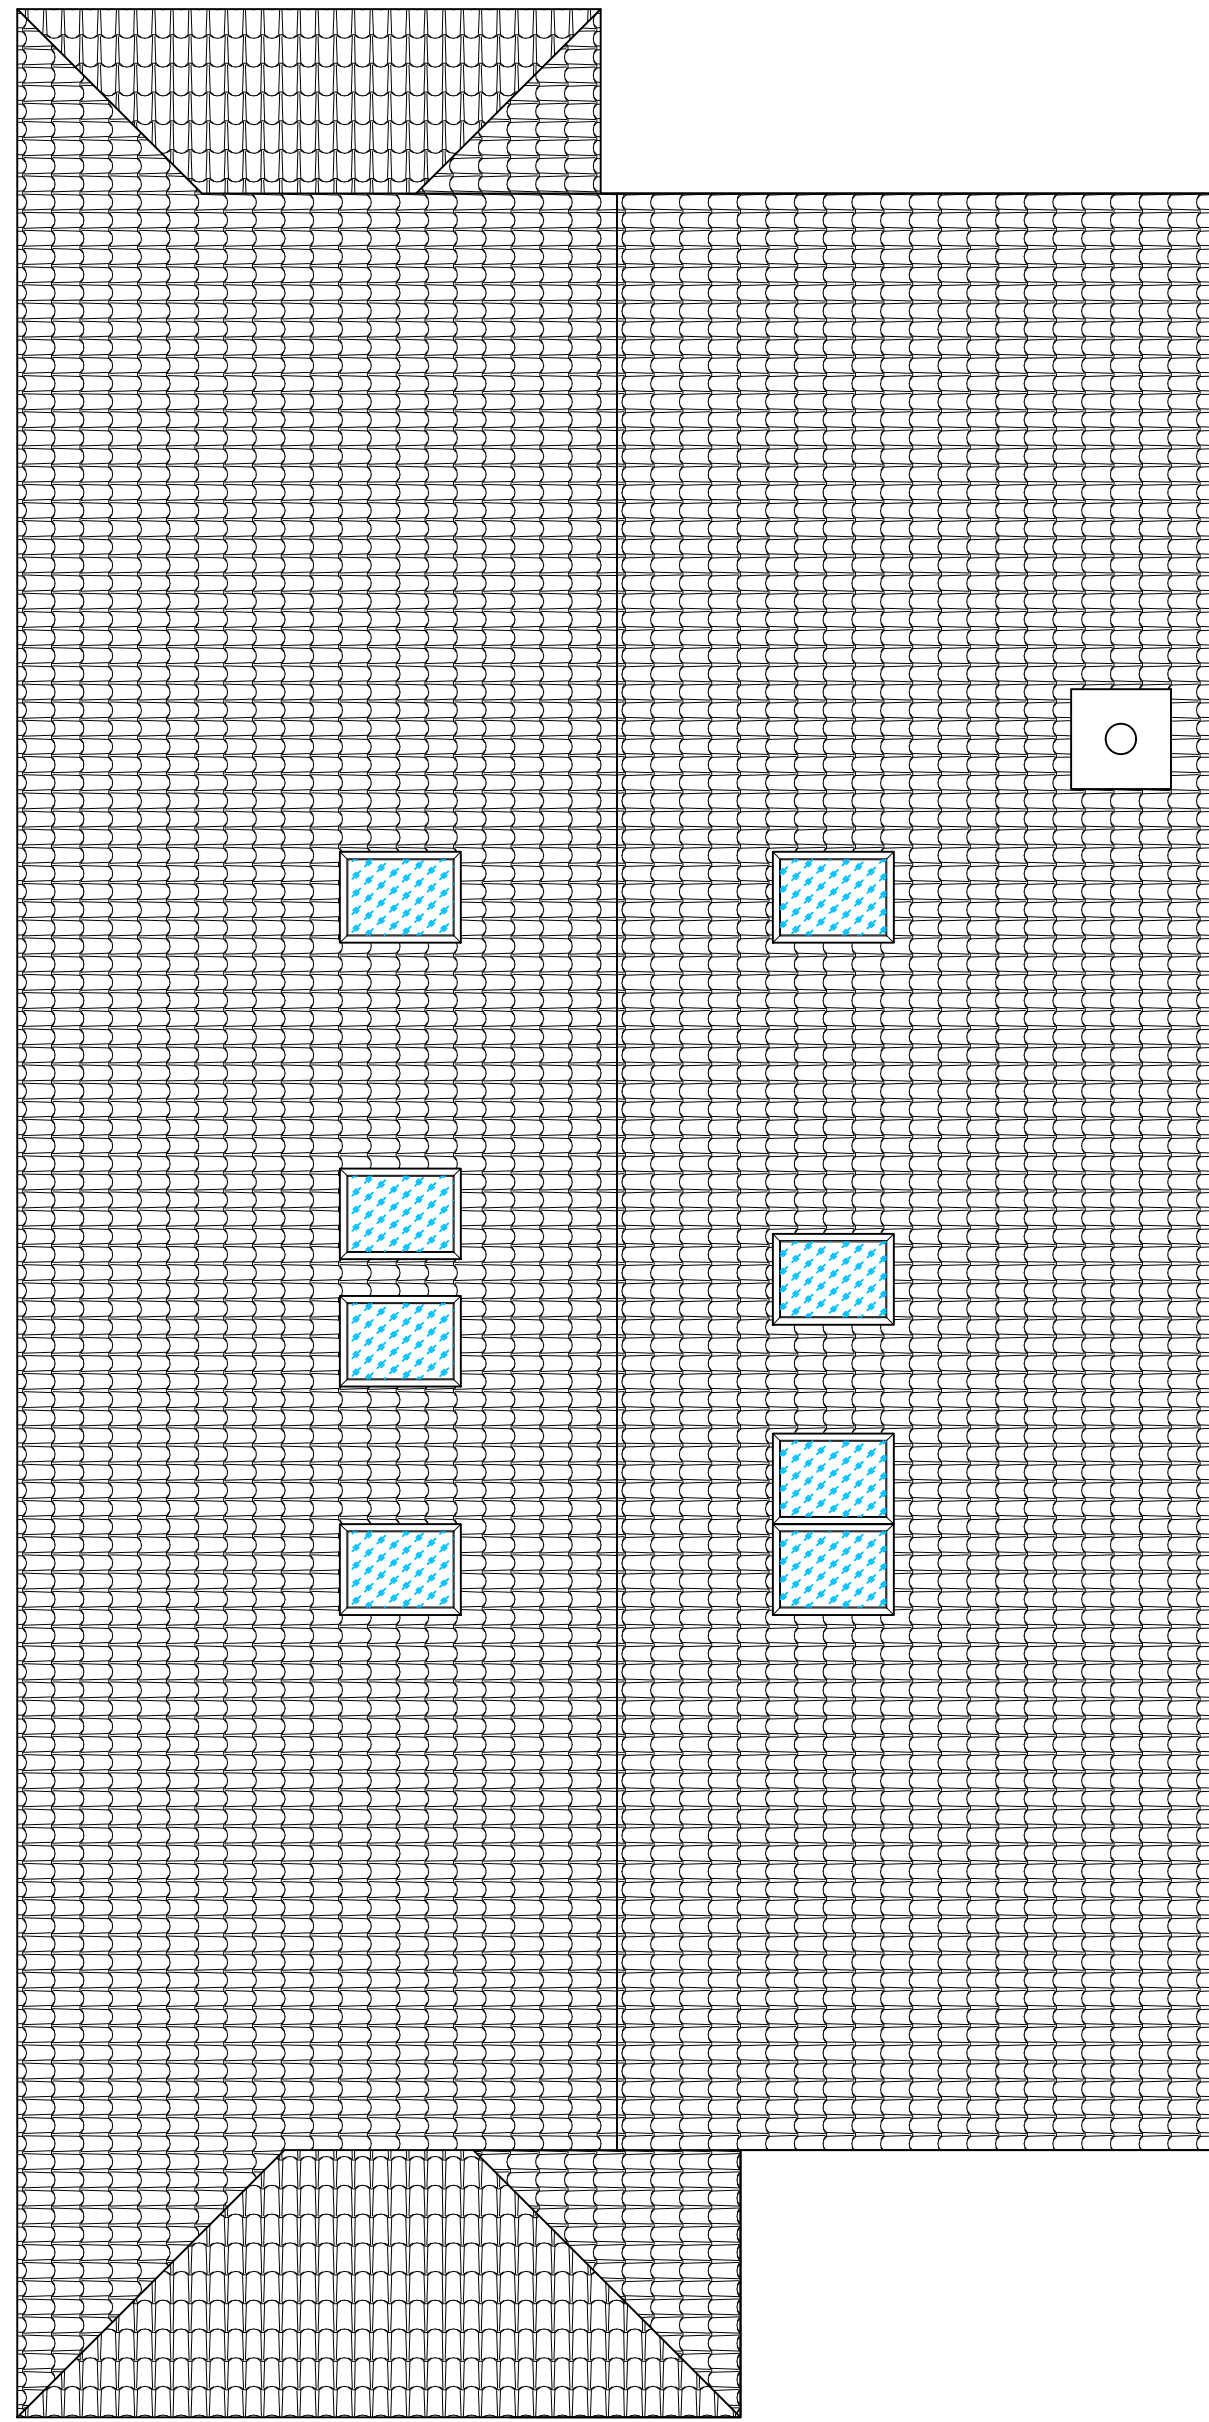


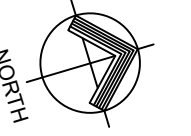


Existing Roof Plan
(1:50)

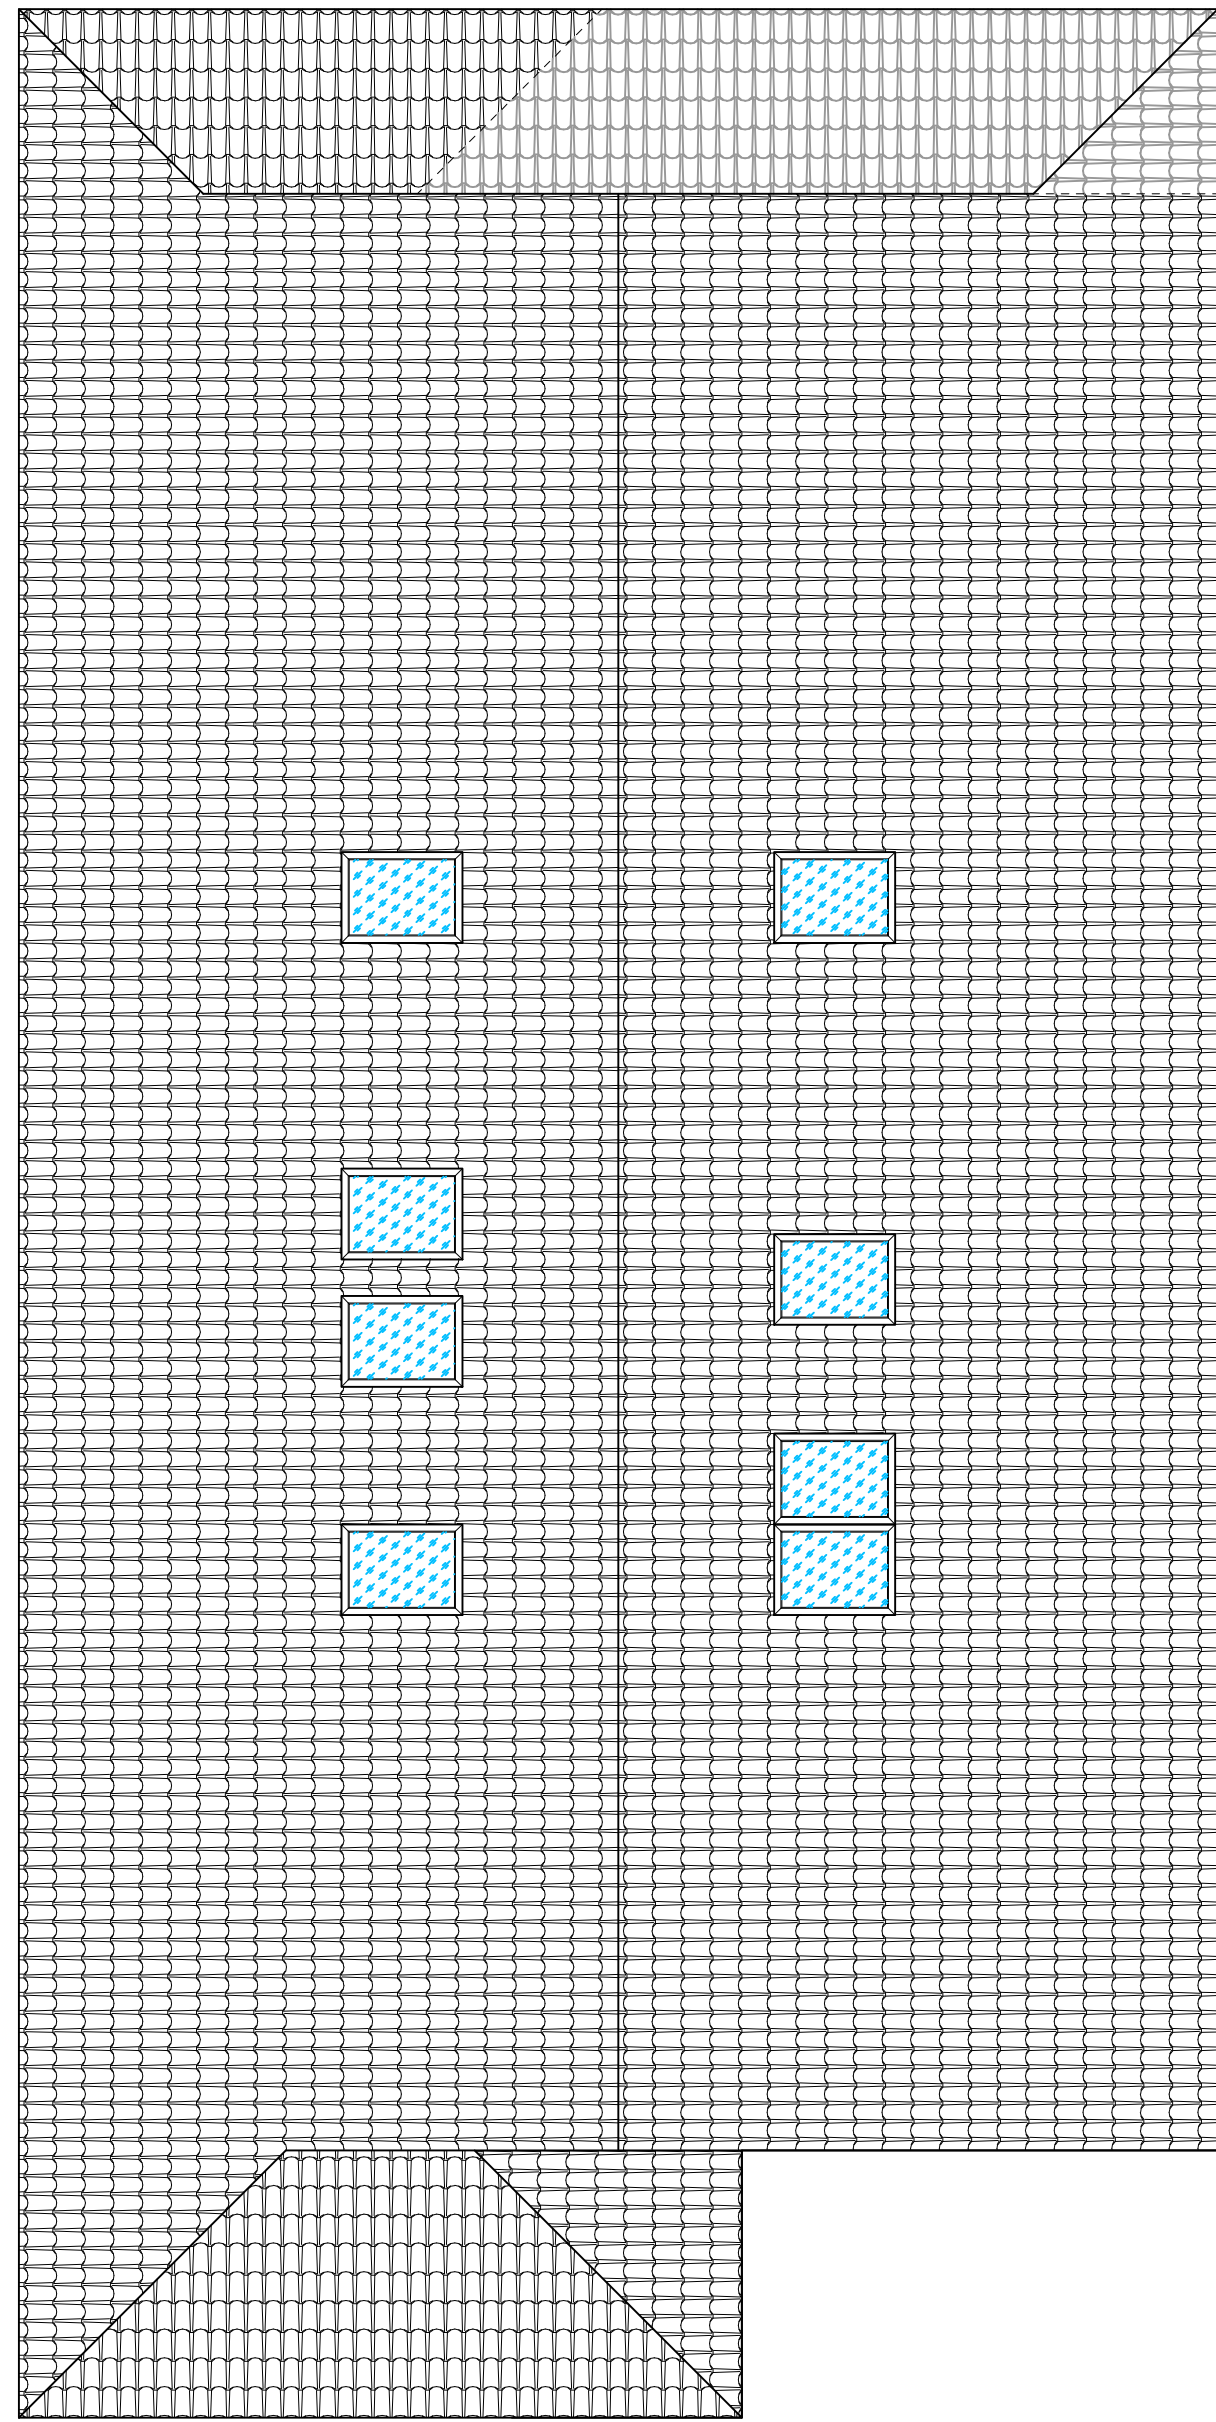


Proposed Roof Plan
(1:50)

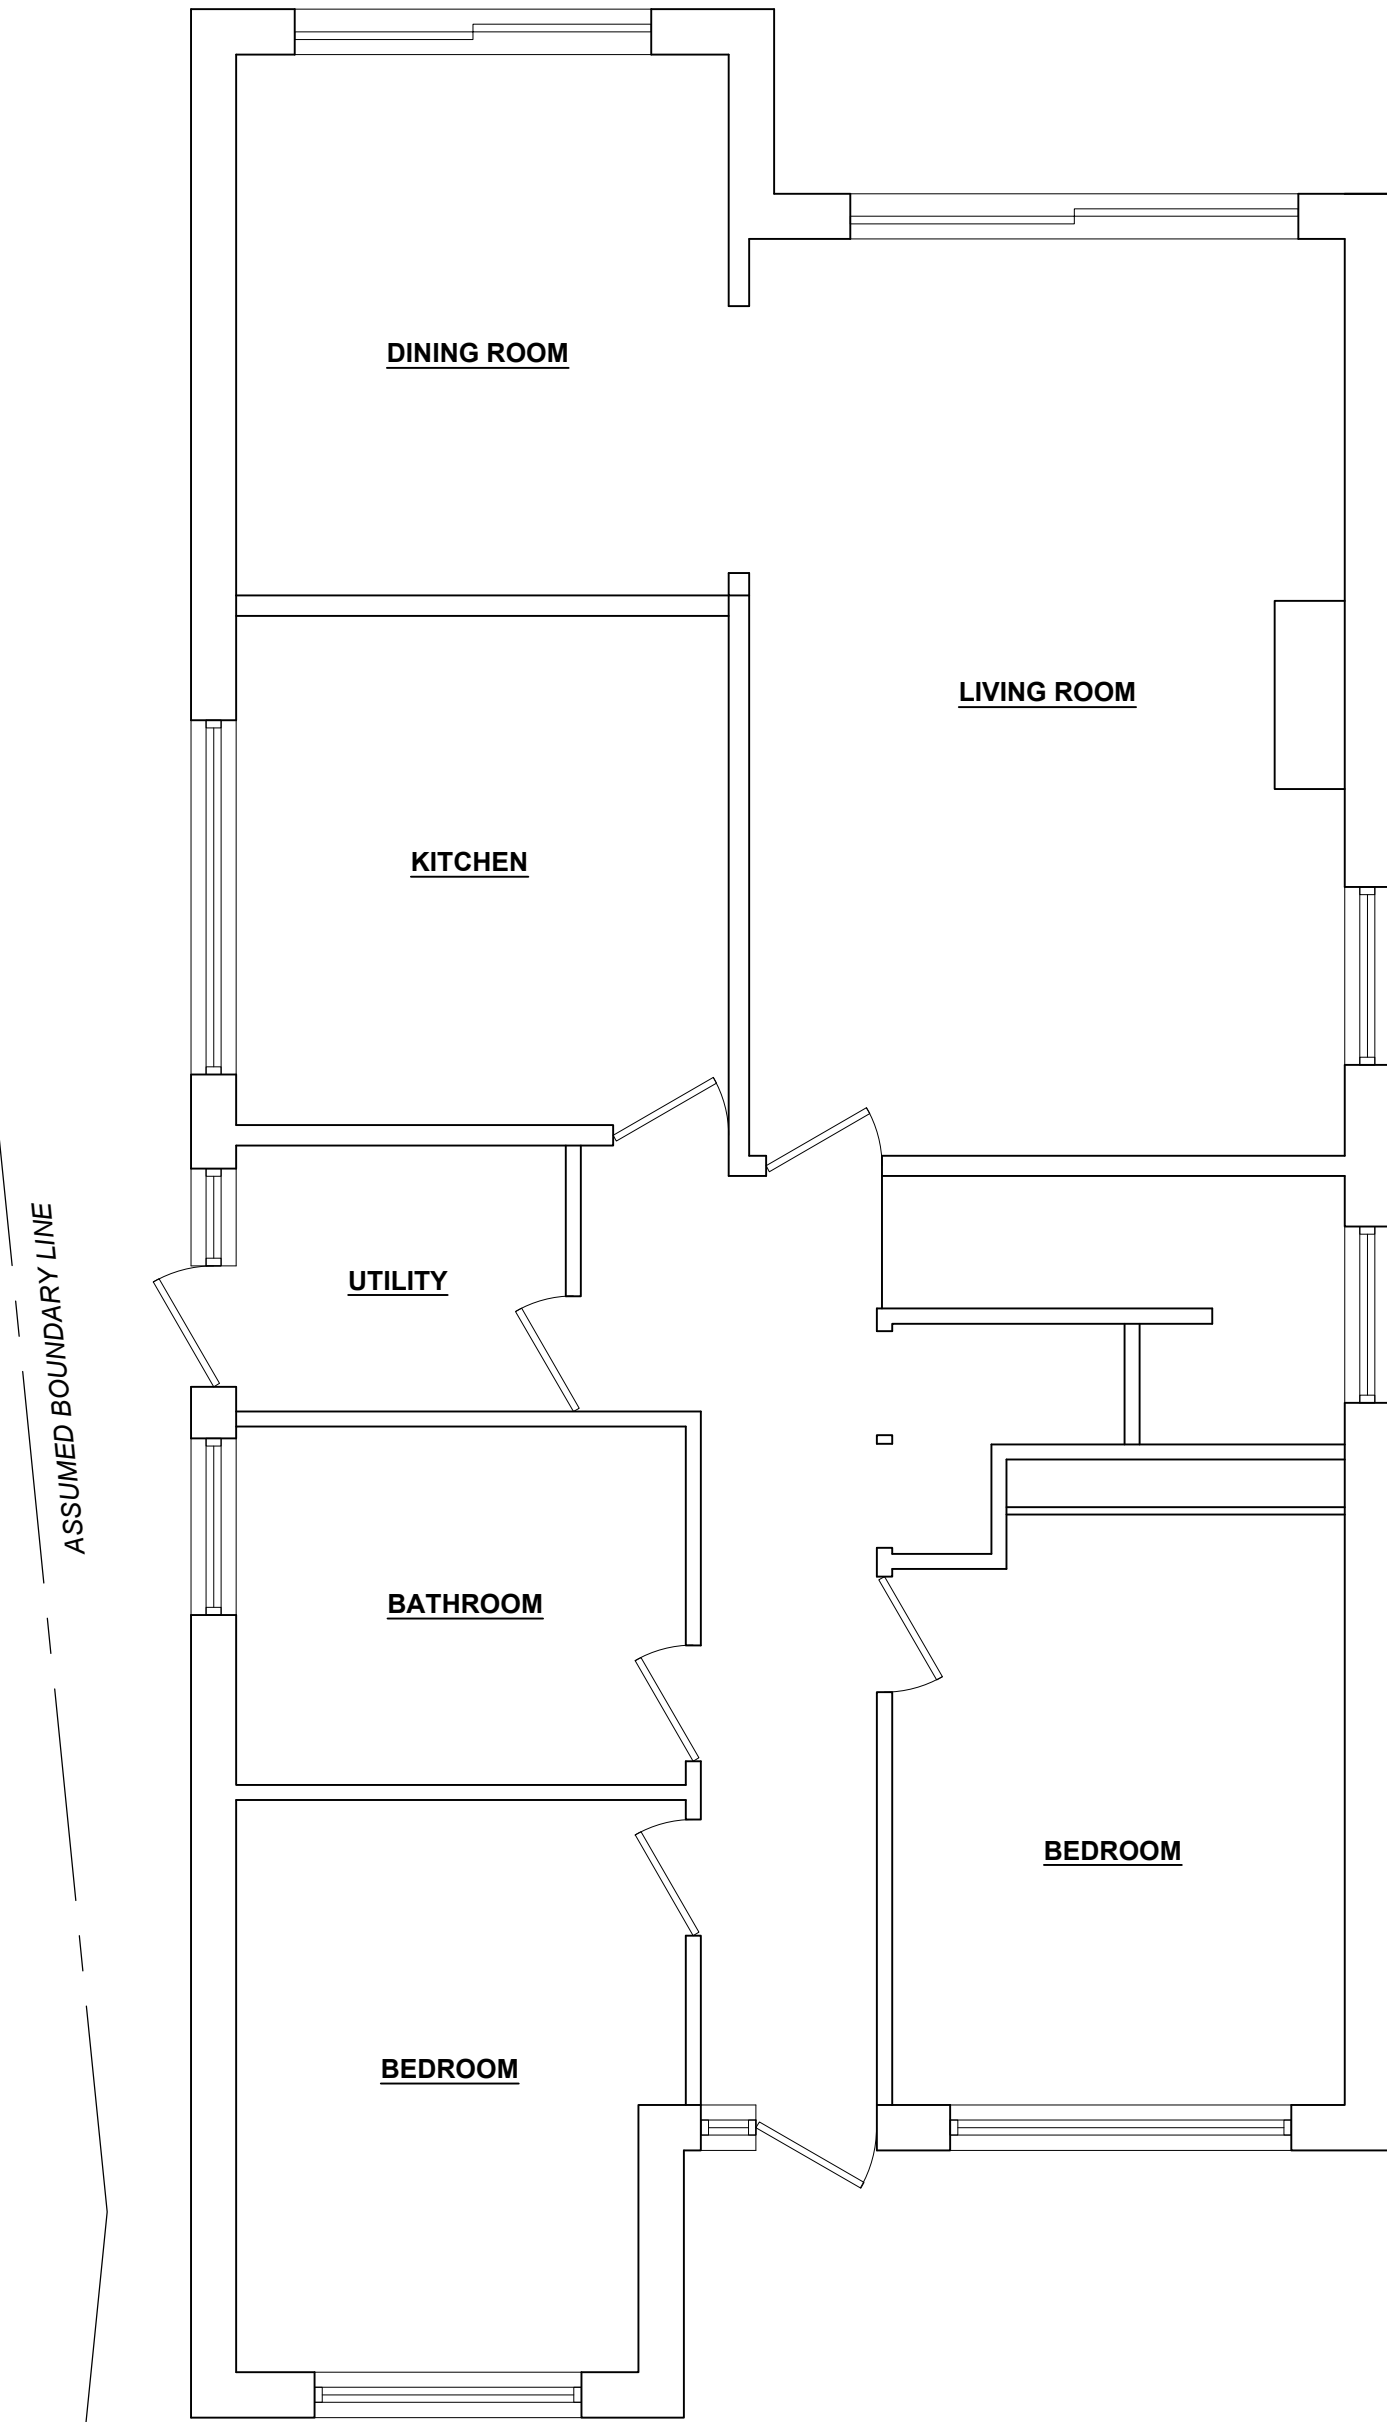

Existing Ground Floor Plan
(1:50)

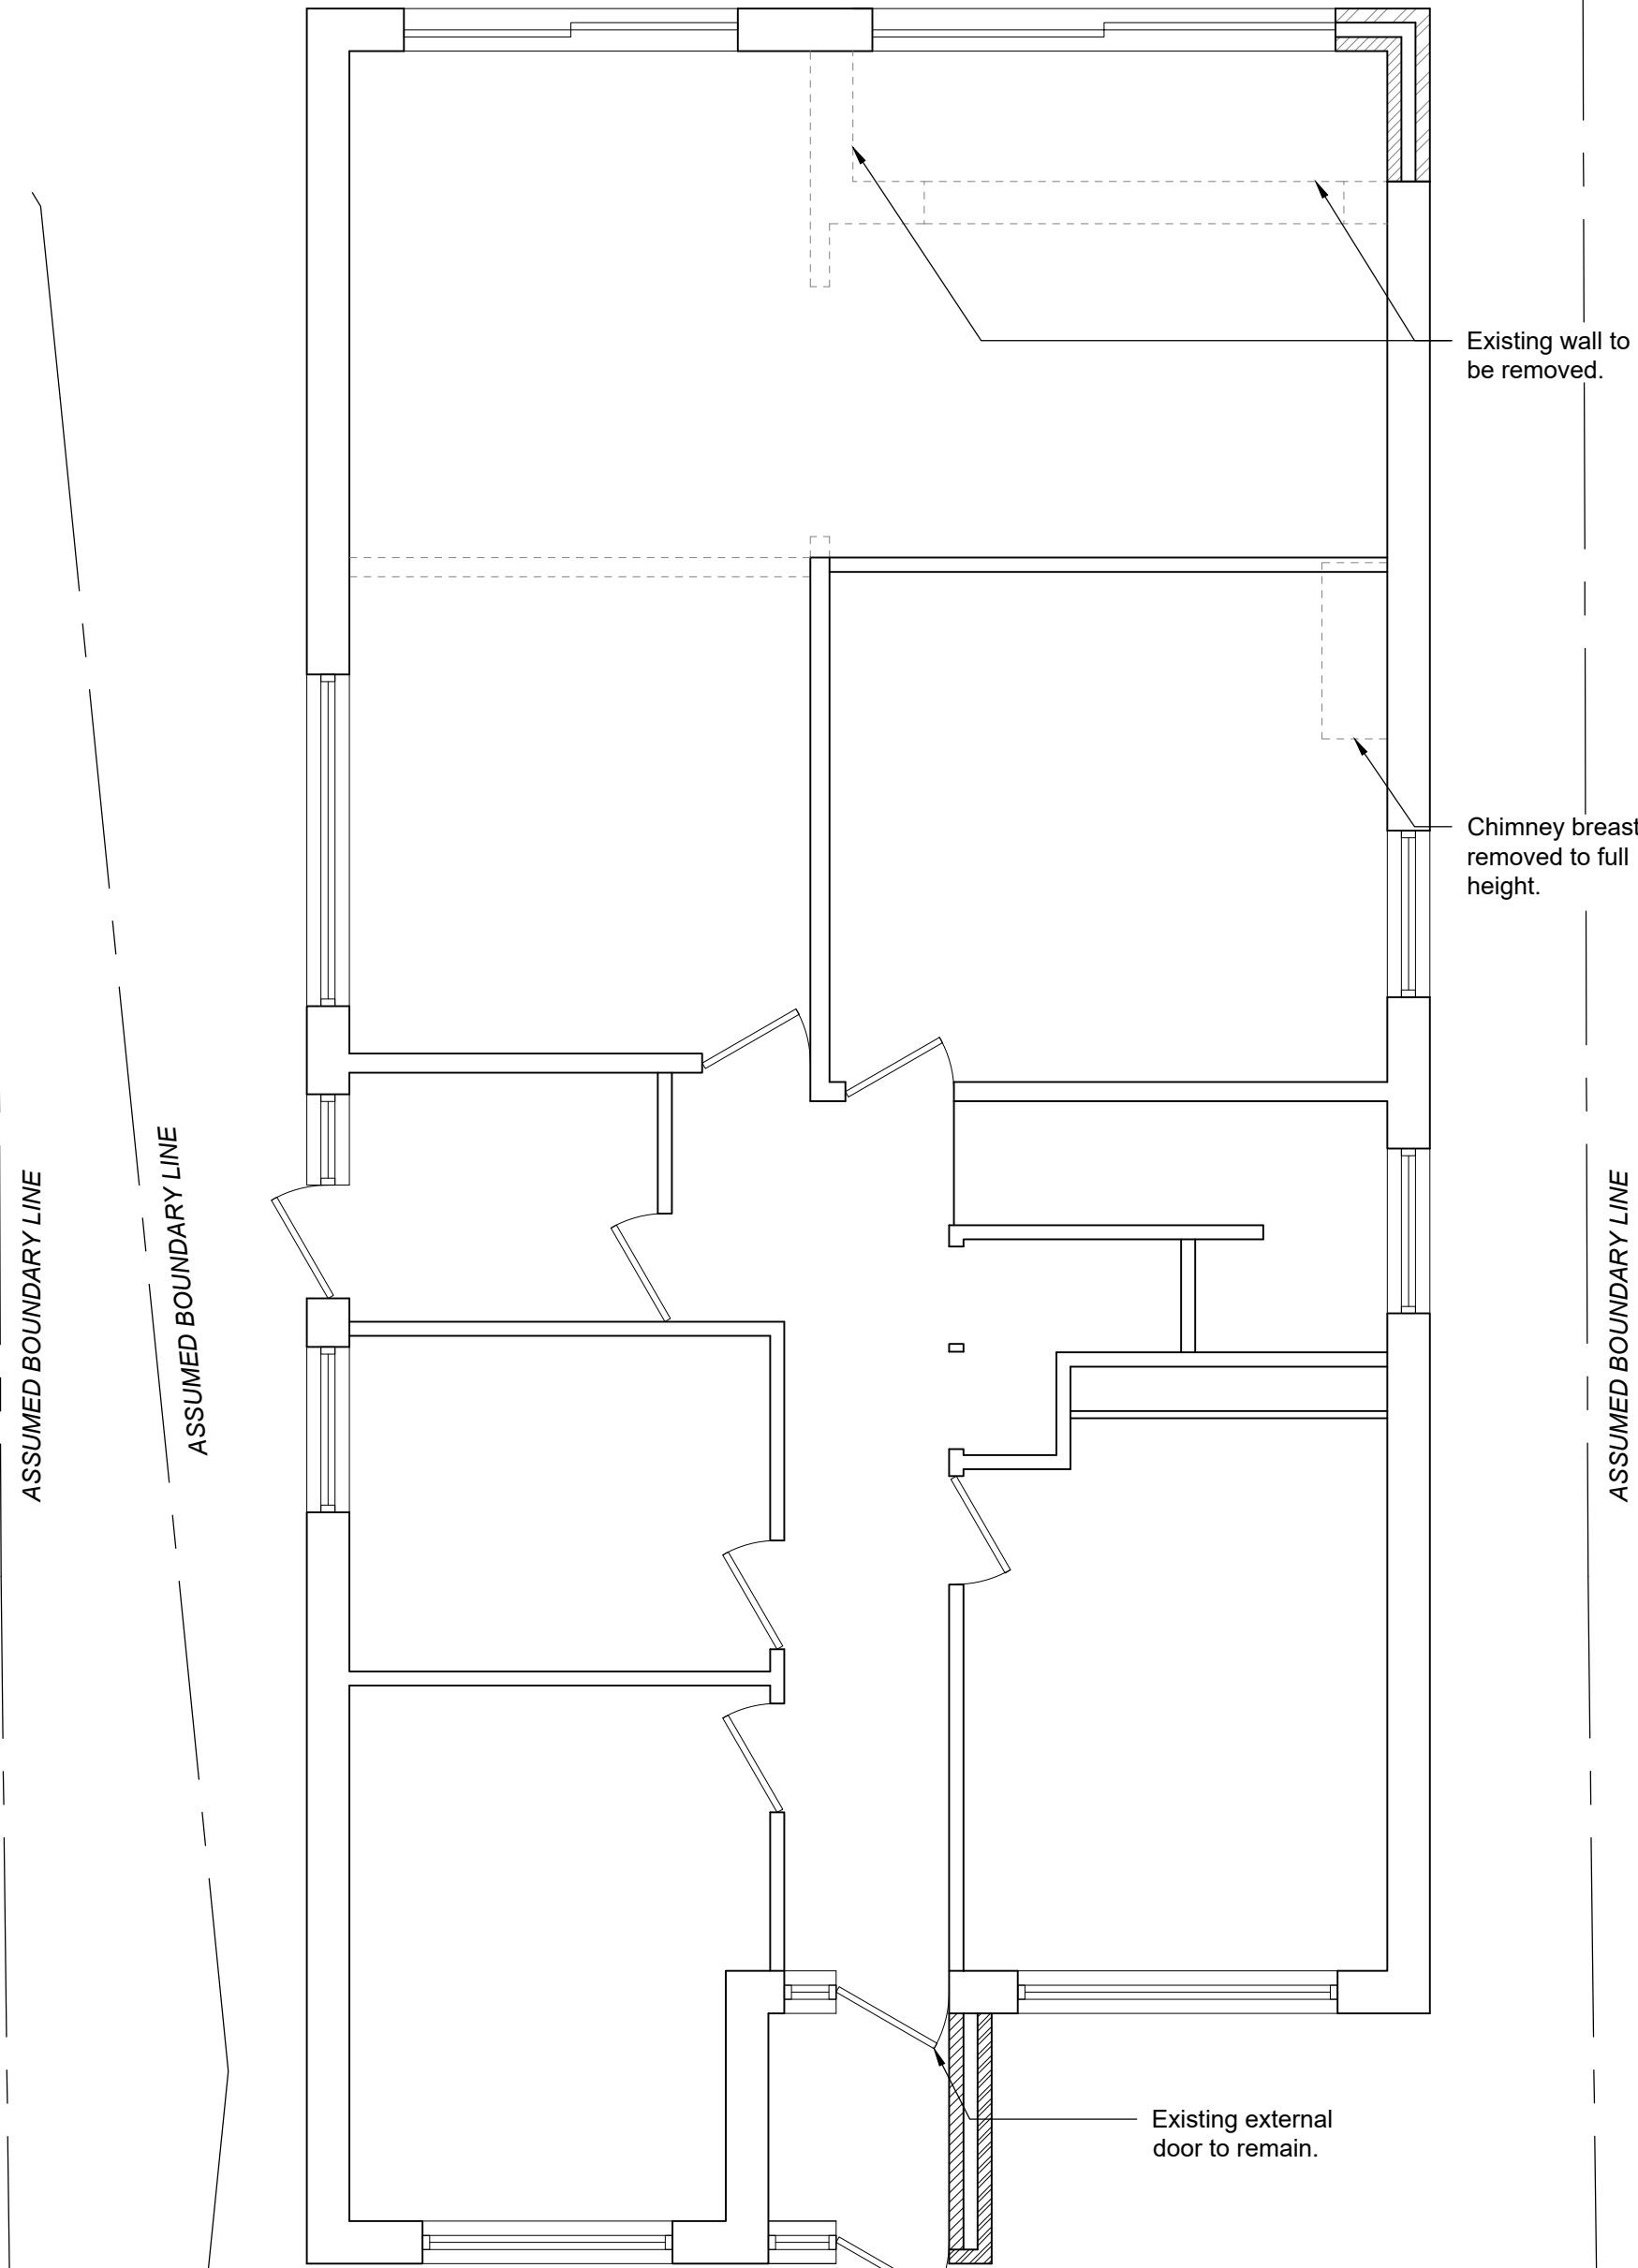

Proposed Ground Floor Plan
(1:50)

 

Revision:	Date:	Description:
-	-	-

PHILIP GOACHER ASSOCIATES
Consulting Civil and Structural Engineers
Park House • 122A Newland Road • Worthing • West Sussex • BN11 1LB
TEL: 01903 217723 • EMAIL: mail@pgoacher.co.uk
www.pgoacher.co.uk

Scale(s):	Date:
1:50@A1	APR'22
Engineer:	Checked:
JB	-

Mr Gareth Jones
1 Chapel Walk, Mill Road Avenue
Existing and Proposed Plans

Project No:	Drawing No:	Revision:
22066	PL01	-