




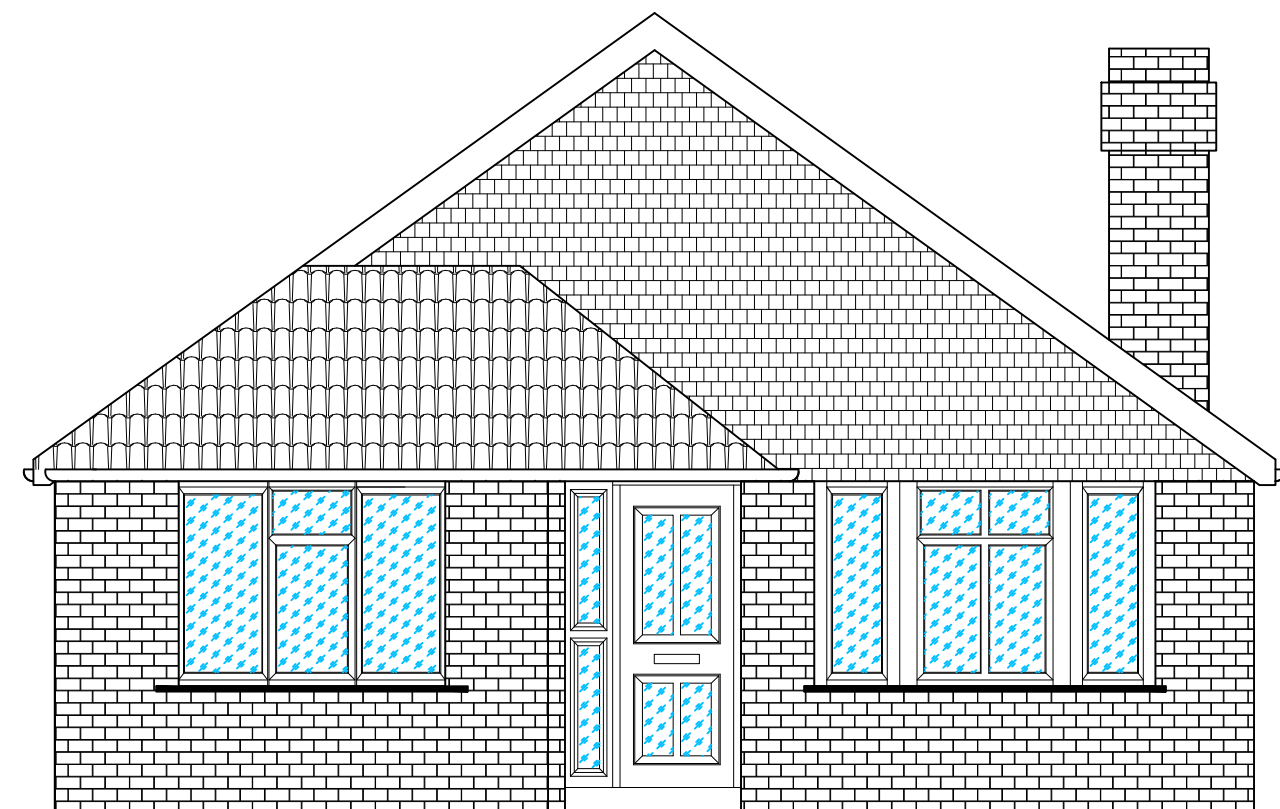


Existing East Elevation
(1:50)

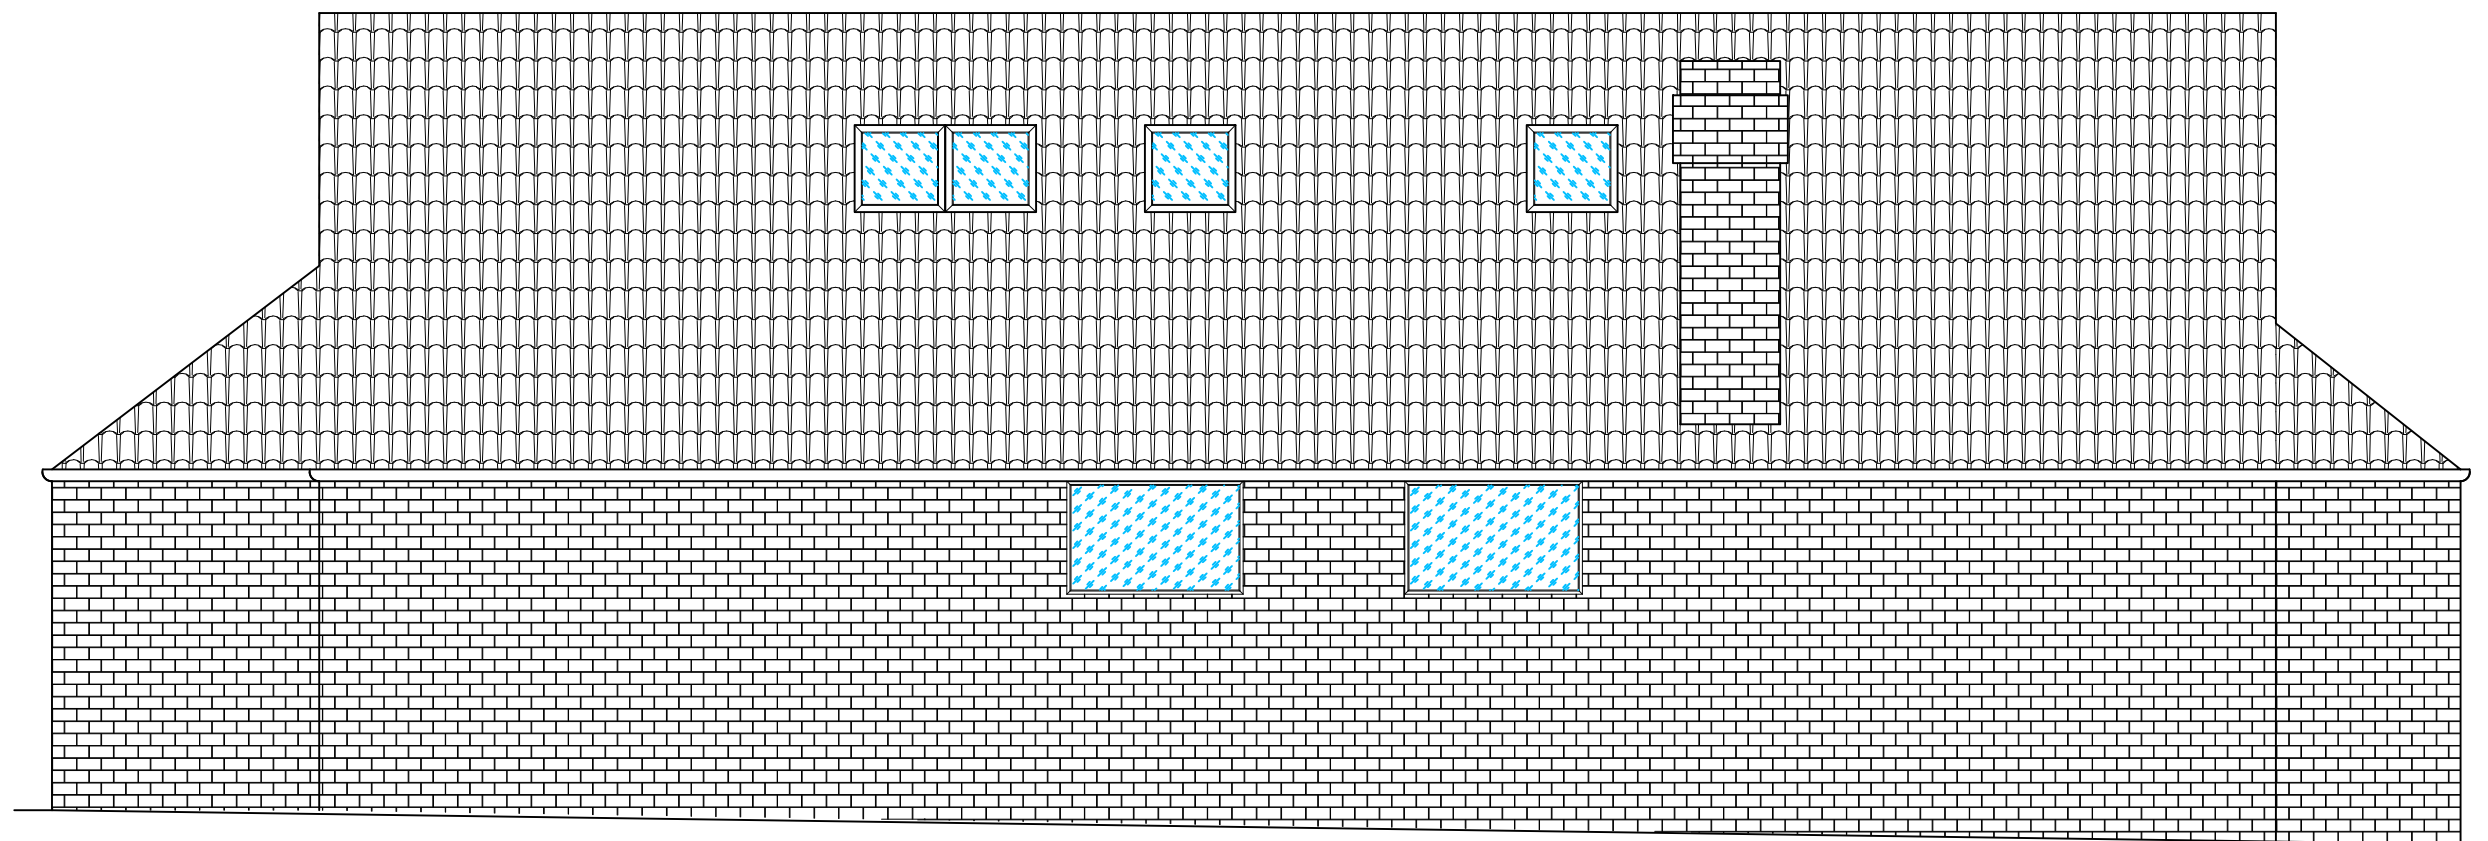


Existing North Elevation
(1:50)

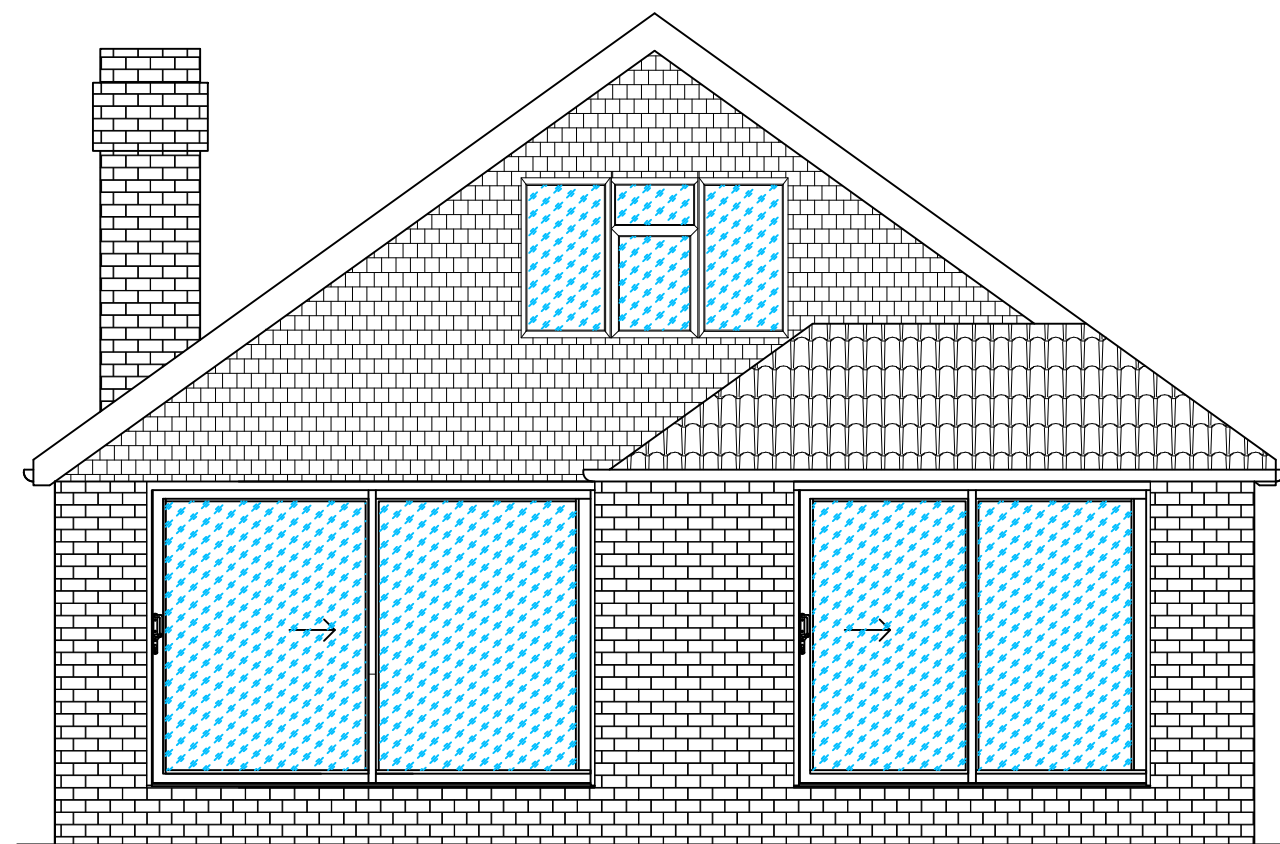

Existing West Elevation
(1:50)

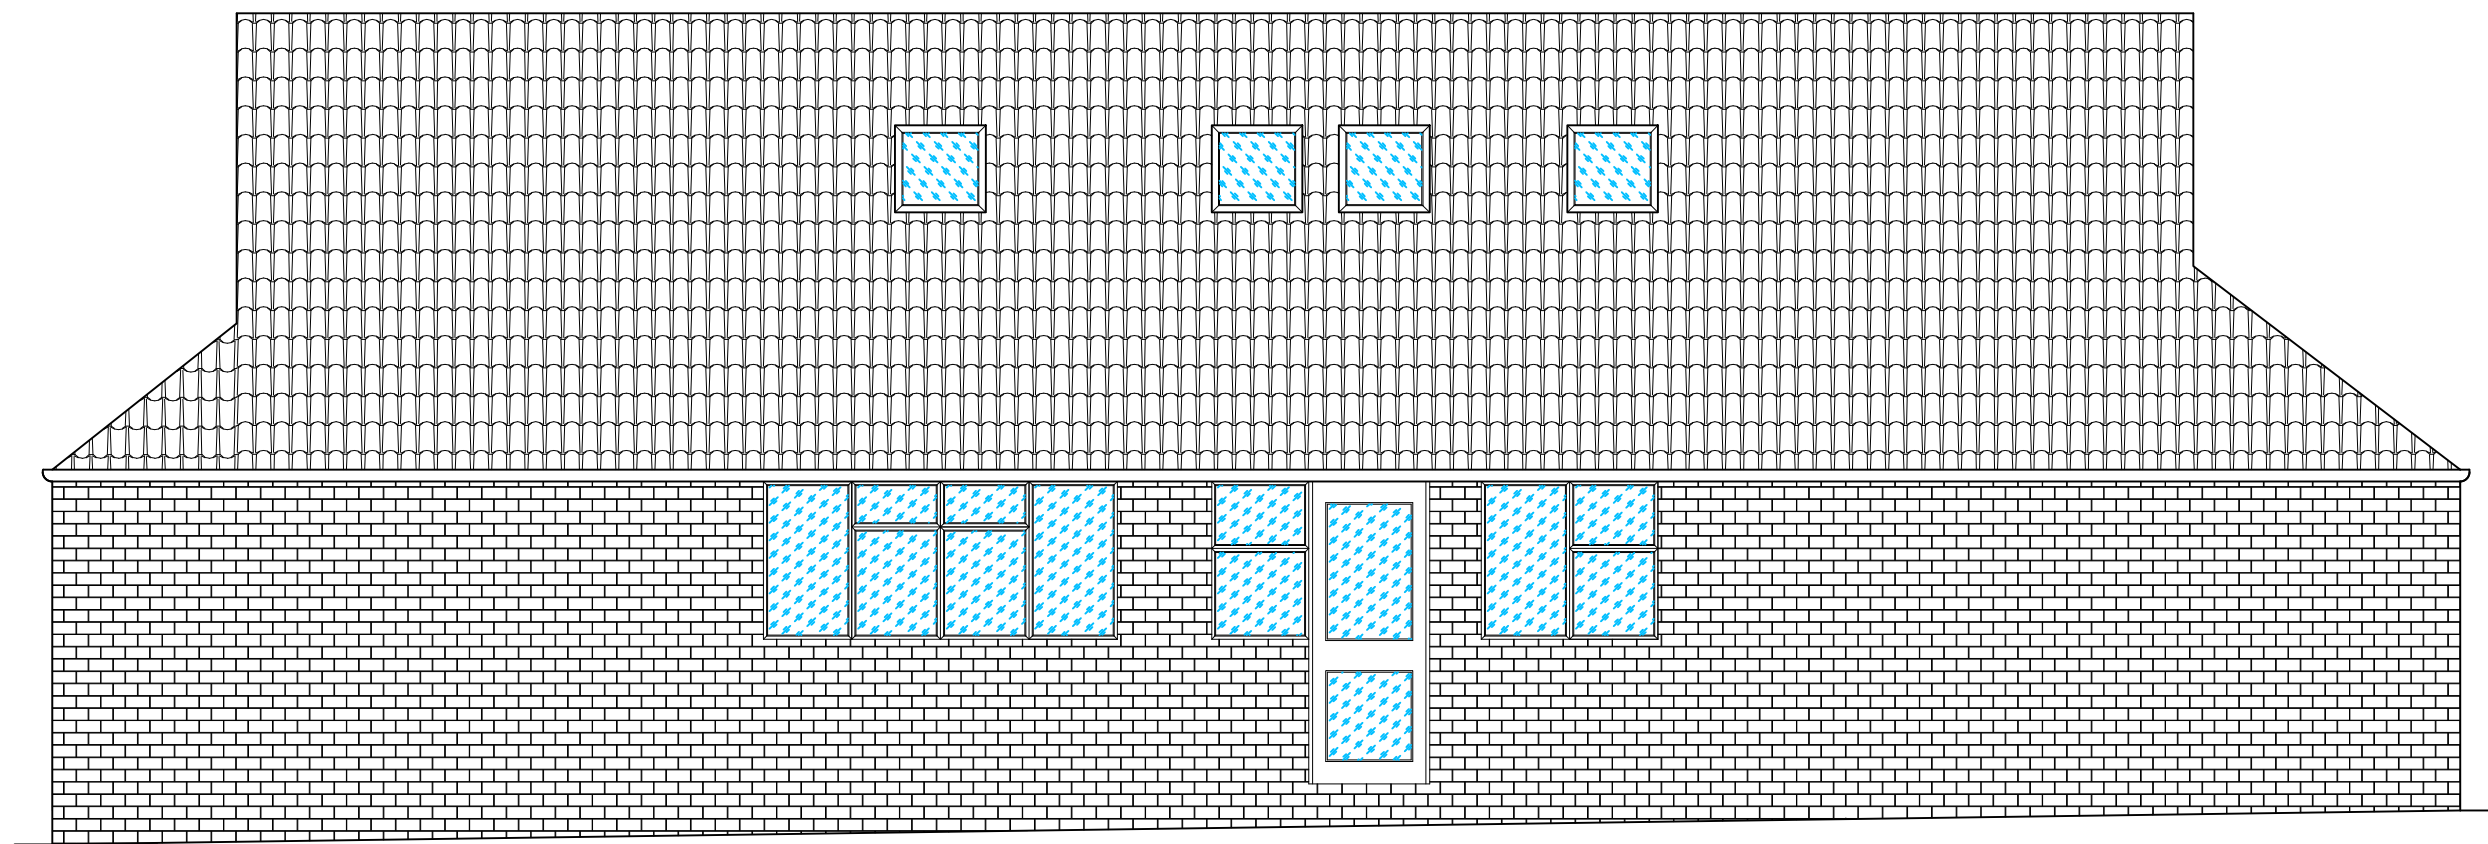

Existing South Elevation
(1:50)

 

Revision:	Date:	Description:
-	-	-



PHILIP GOACHER ASSOCIATES
Consulting Civil and Structural Engineers
Park House • 122A Newland Road • Worthing • West Sussex • BN11 1LB
TEL: 01903 217723 • EMAIL: mail@pgoacher.co.uk
www.pgoacher.co.uk

Scale(s):	Date:
1:50@A1	APR'22
Engineer:	Checked:
JB	-

Mr Gareth Jones
1 Chapel Walk, Mill Road Avenue
Existing Elevations

Project No:	Drawing No:	Revision:
22066	PL02	-