



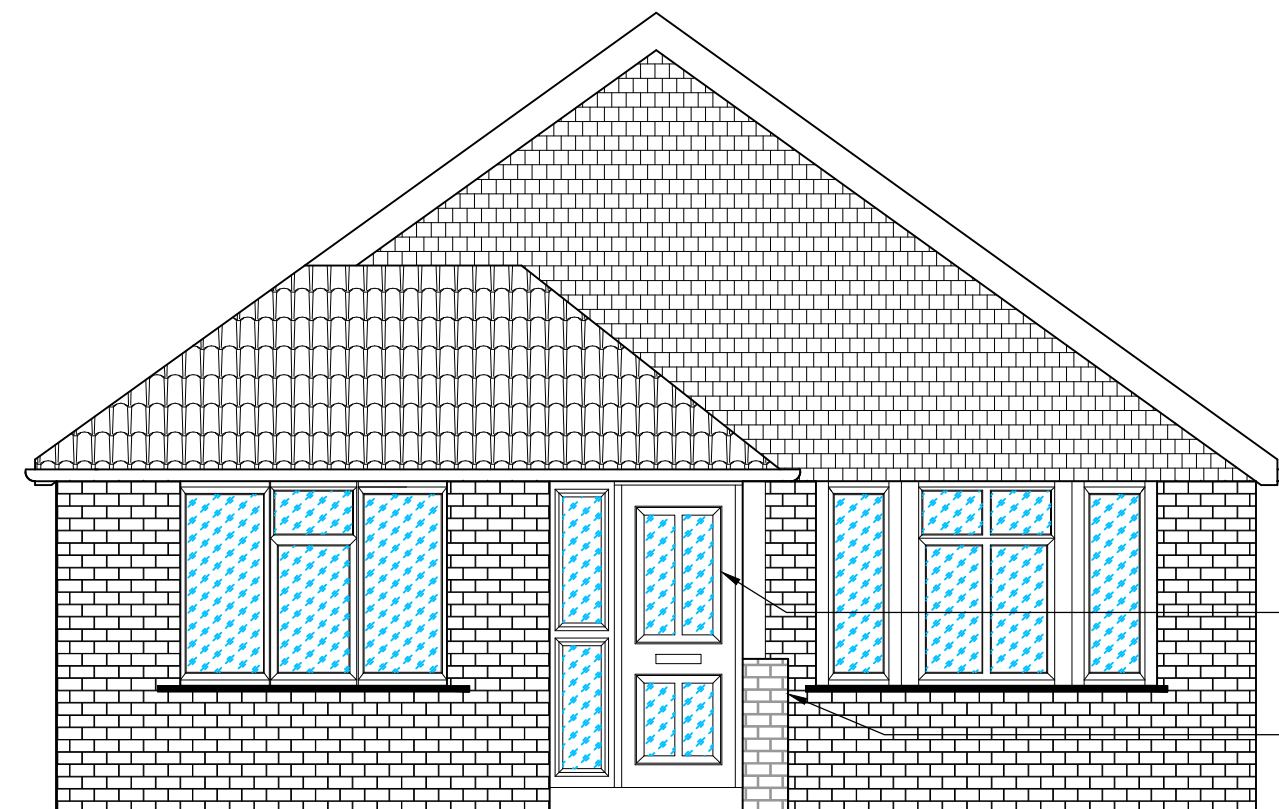


Proposed East Elevation
(1:50)

New uPVC window/door to match existing.
New brick to match existing.
New uPVC window to match existing.
New brick to plinth wall to match existing.

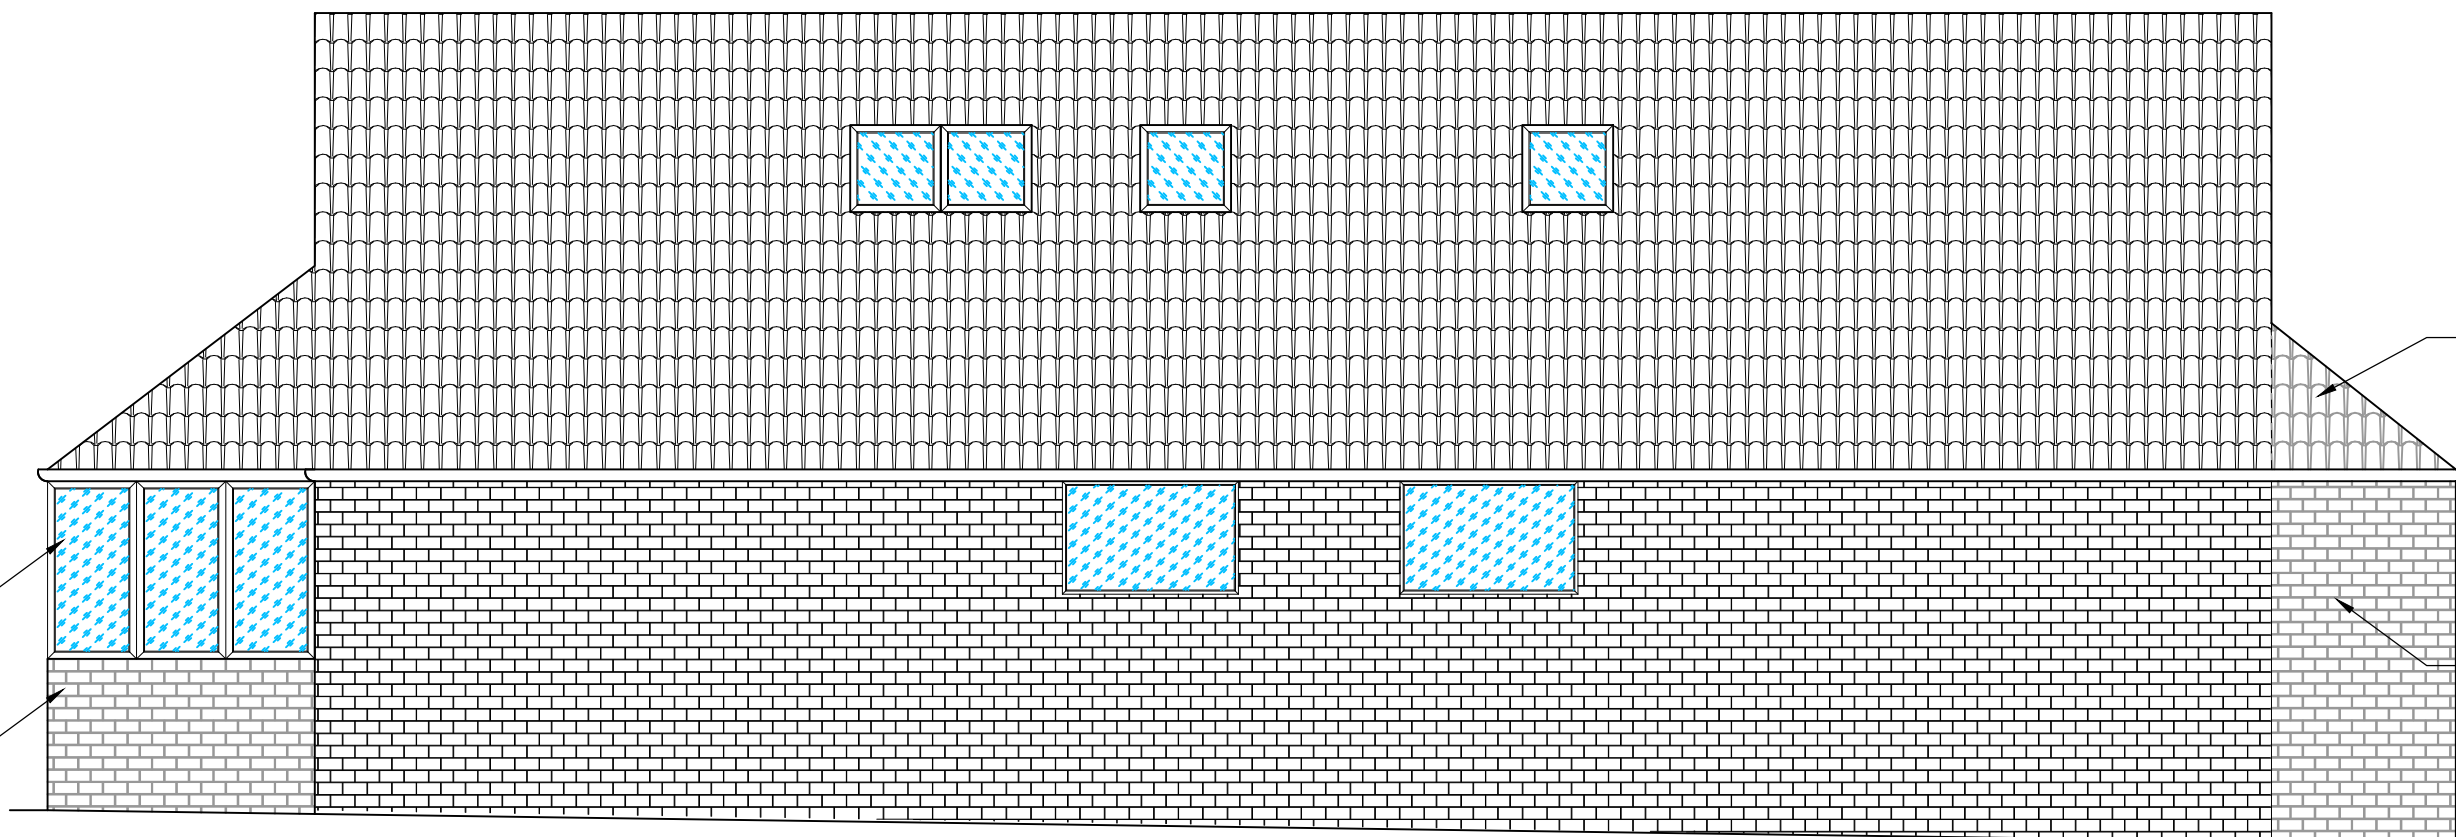


Proposed North Elevation
(1:50)

New roof tiles to match existing.
New brick to match existing.

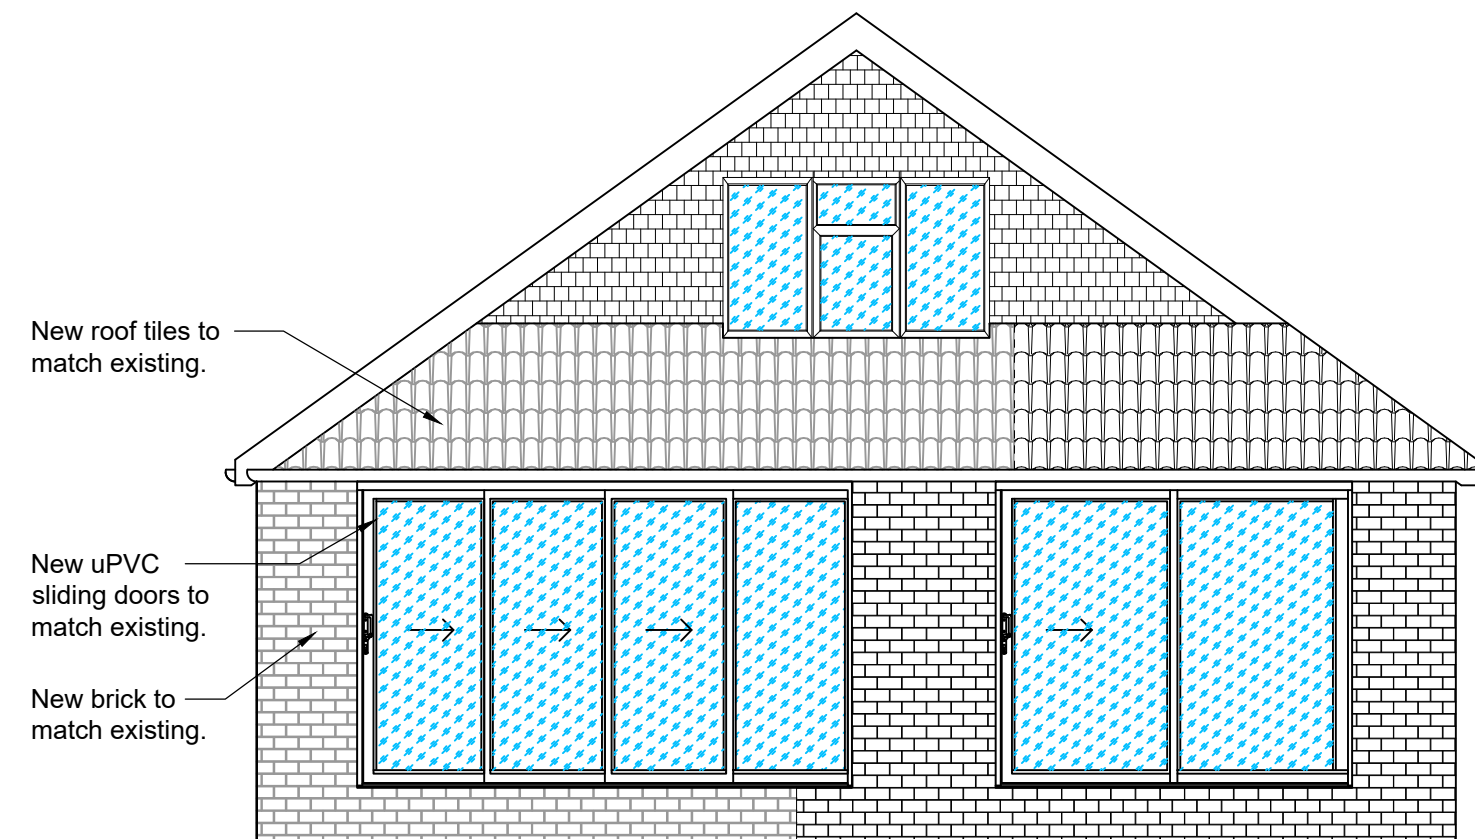


Proposed West Elevation
(1:50)

New roof tiles to match existing.
New uPVC sliding doors to match existing.
New brick to match existing.

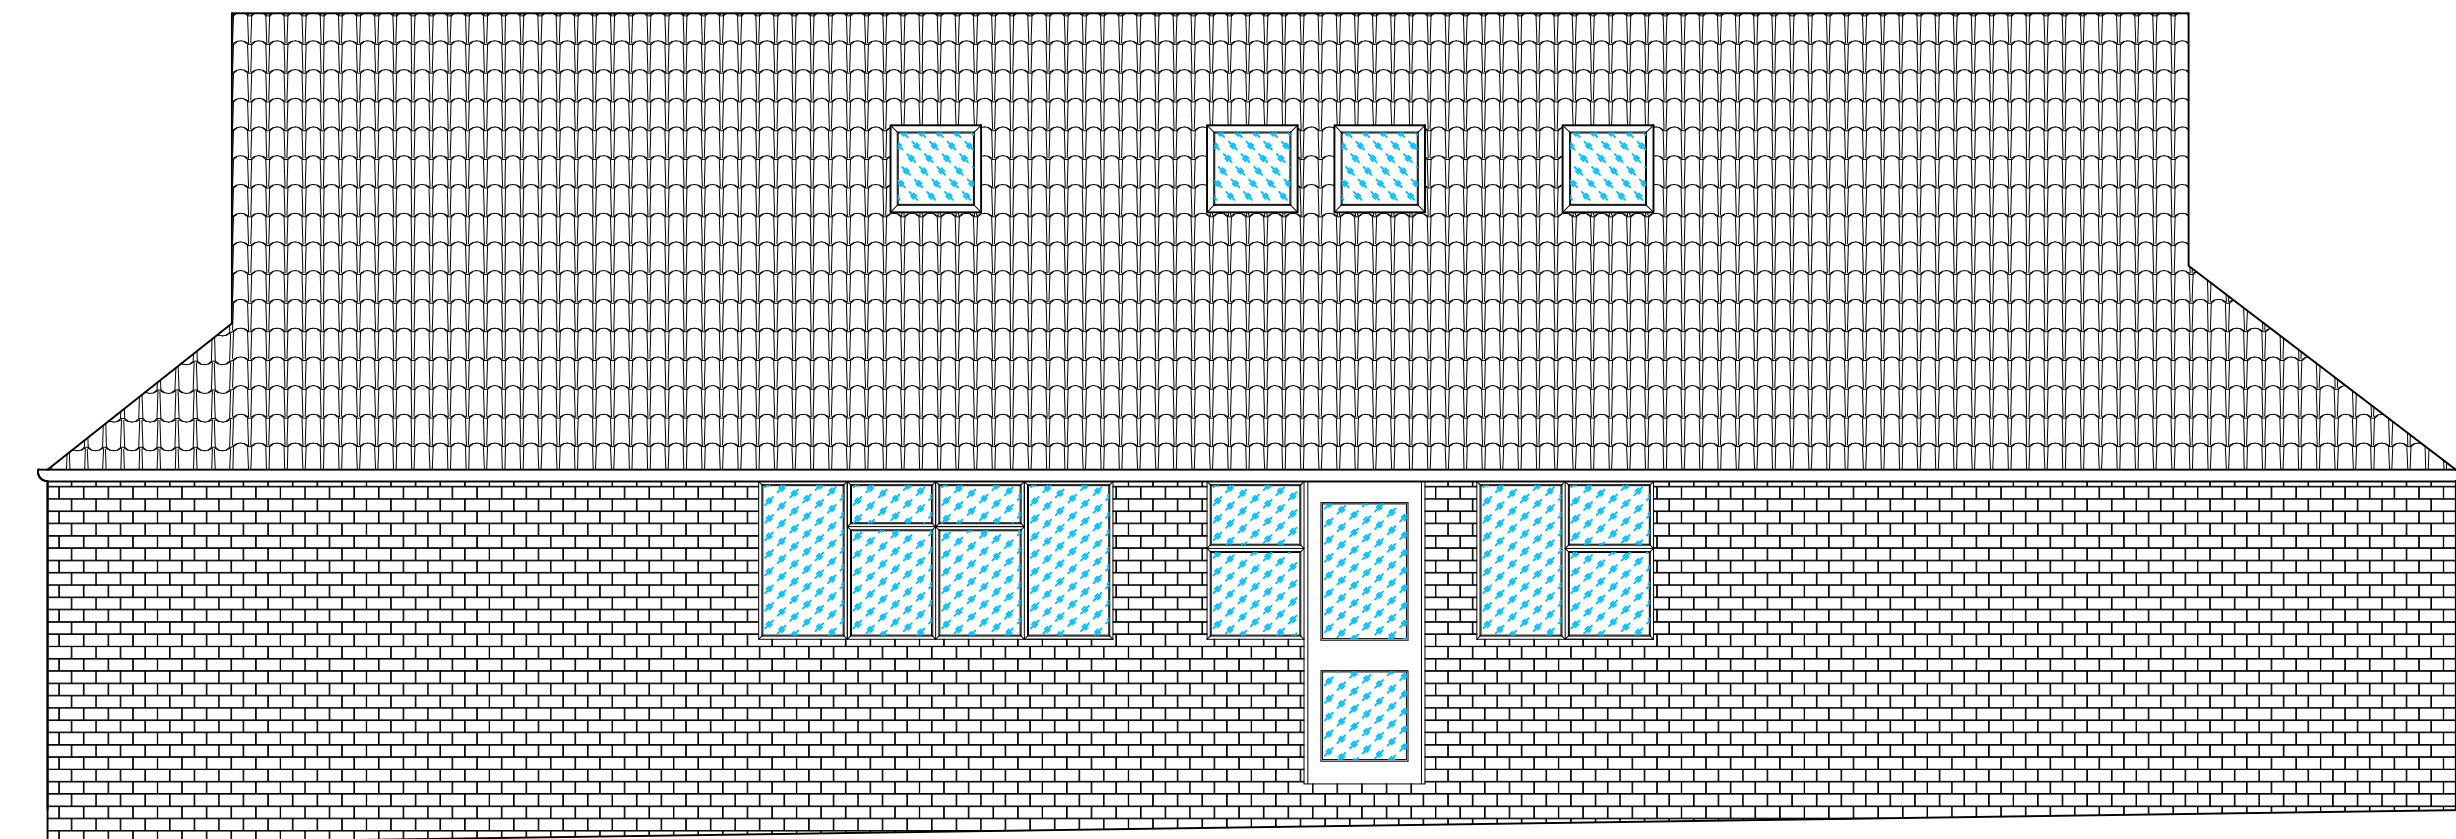

Proposed South Elevation
(1:50)

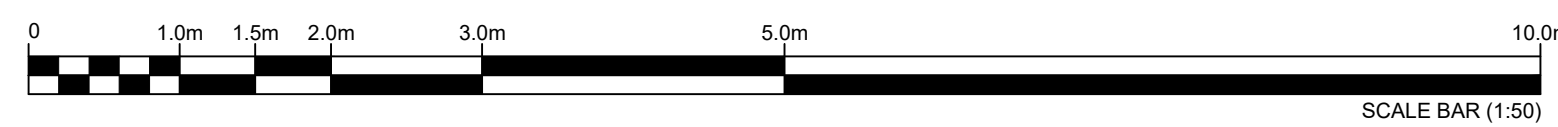

Revision:	Date:	Description:
-	-	-

PHILIP GOACHER ASSOCIATES
Consulting Civil and Structural Engineers
Park House • 122A Newland Road • Worthing • West Sussex • BN11 1LB
TEL: 01903 217723 • EMAIL: mail@pgoacher.co.uk
www.pgoacher.co.uk

Scale(s):	Date:
1:50@A1	APR'22
Engineer:	Checked:
JB	-

Mr Gareth Jones
1 Chapel Walk, Mill Road Avenue
Proposed Elevations

Project No:	Drawing No:	Revision:
22066	PL03	-