

MARLEY ANGLIA PLUS OLD ENGLISH
DARK RED

UPVC SOFFIT & FASCIA
WHITE
UPVC RW GOODS
BLACK


OG UPVC FRAMES
WHITE

MARLEY PLAIN TILES
OLD ENGLISH LIGHT
RED


FLB MULTI STOCK
FACING BRICKS




NORTH [front] 1/100

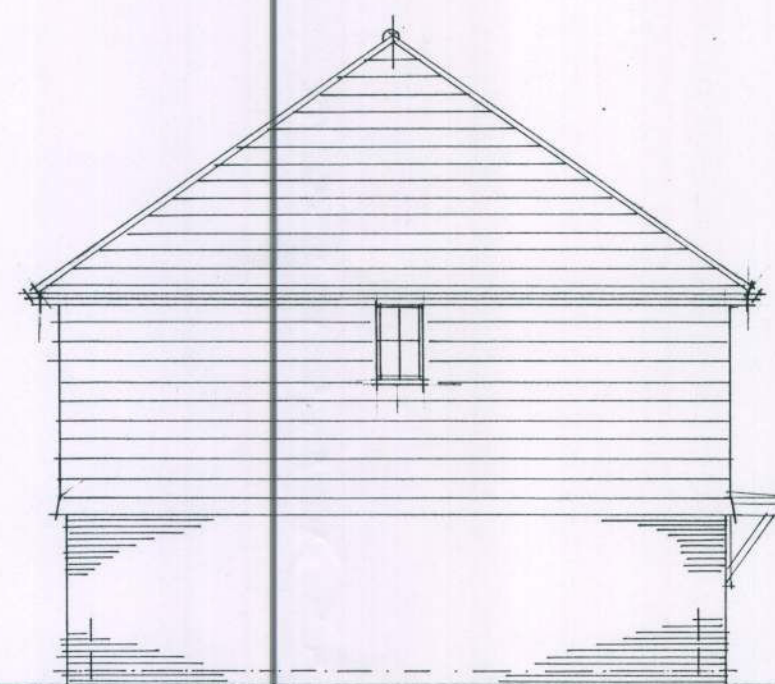


WEST 1/100

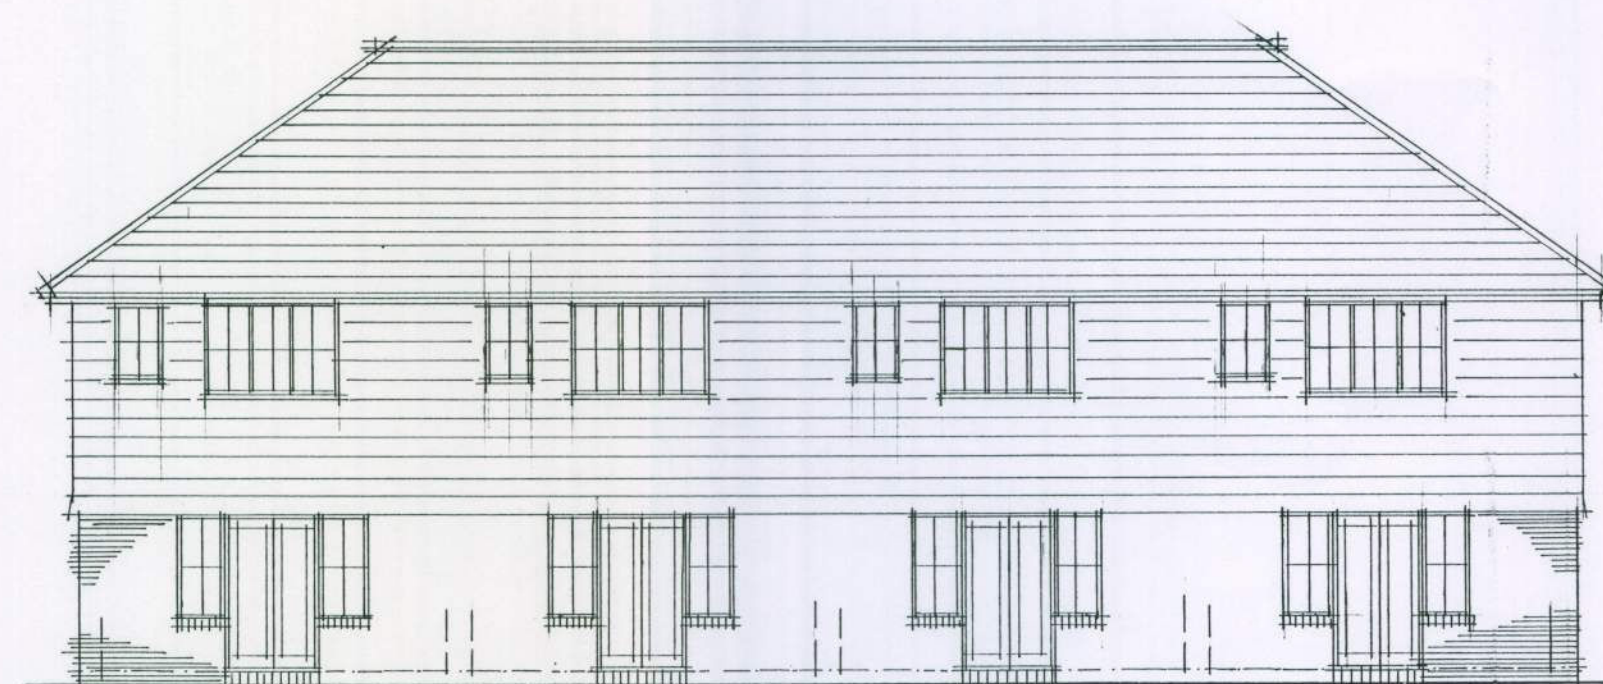


SOUTH [rear] 1/100

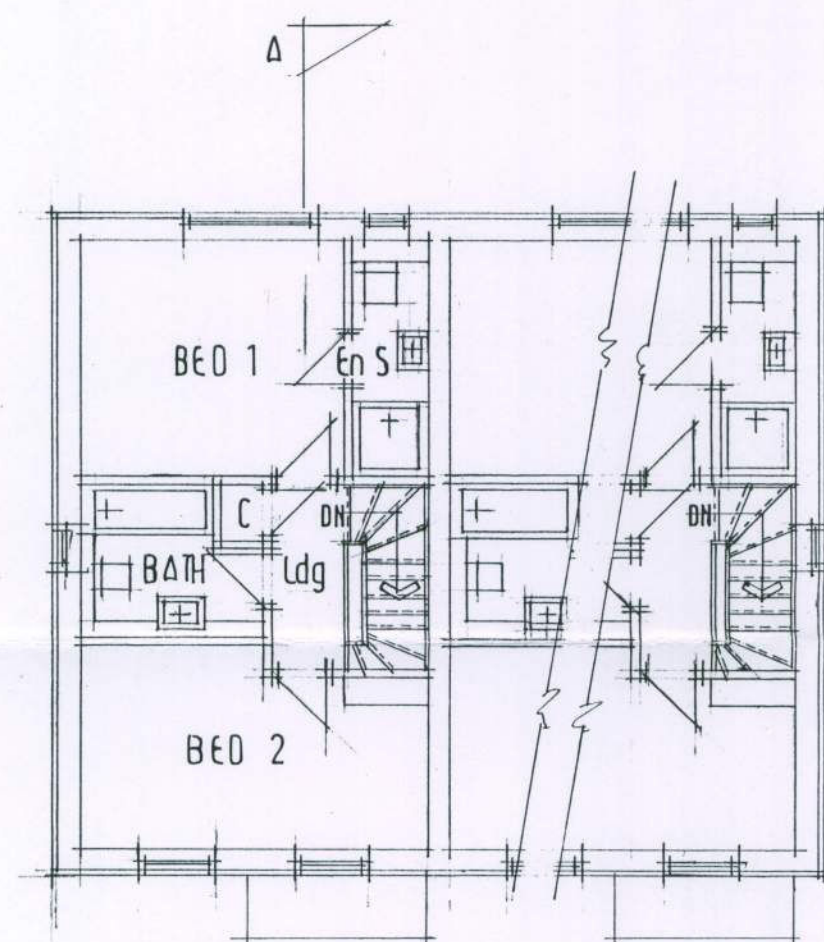


FIRST FLOOR 1/100

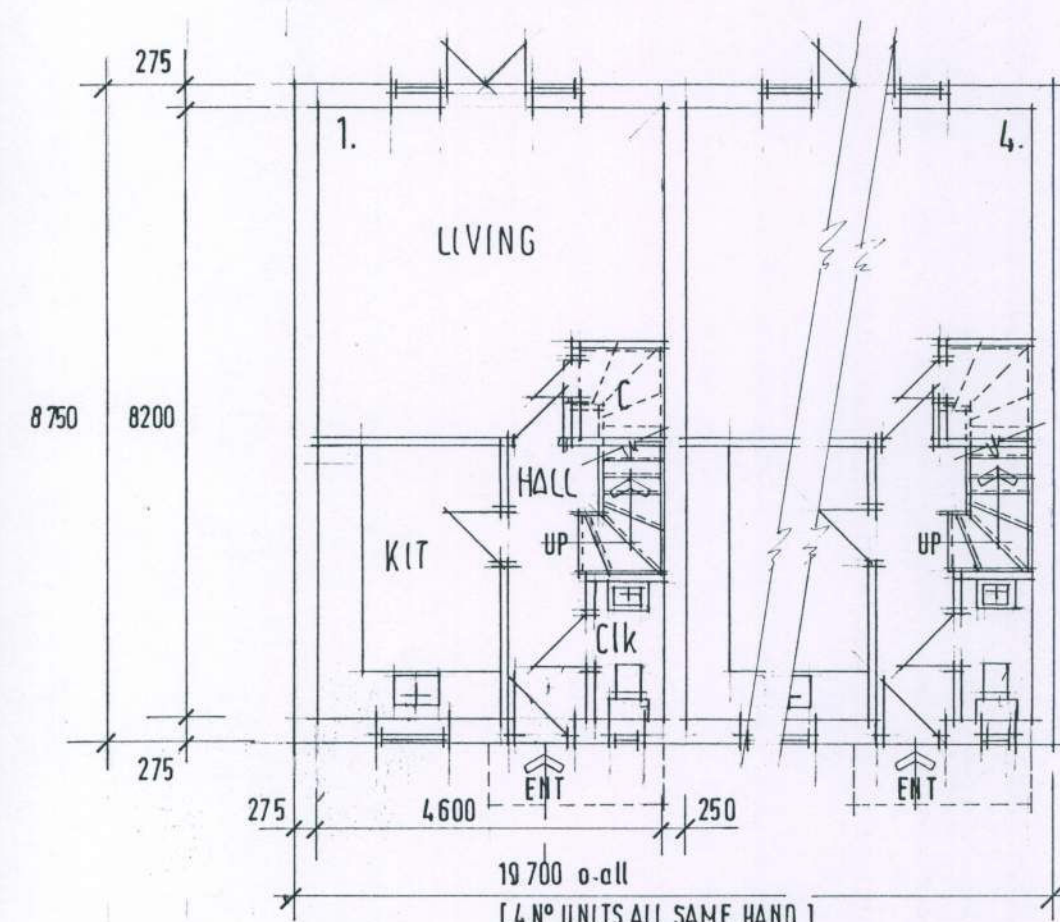


GROUND FLOOR 1/100

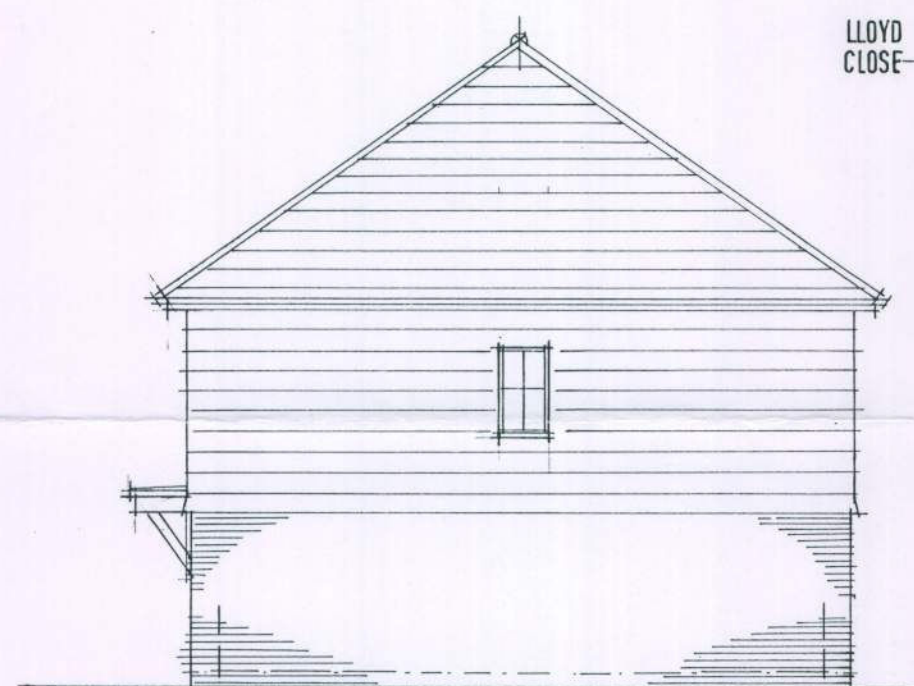

EAST 1/100

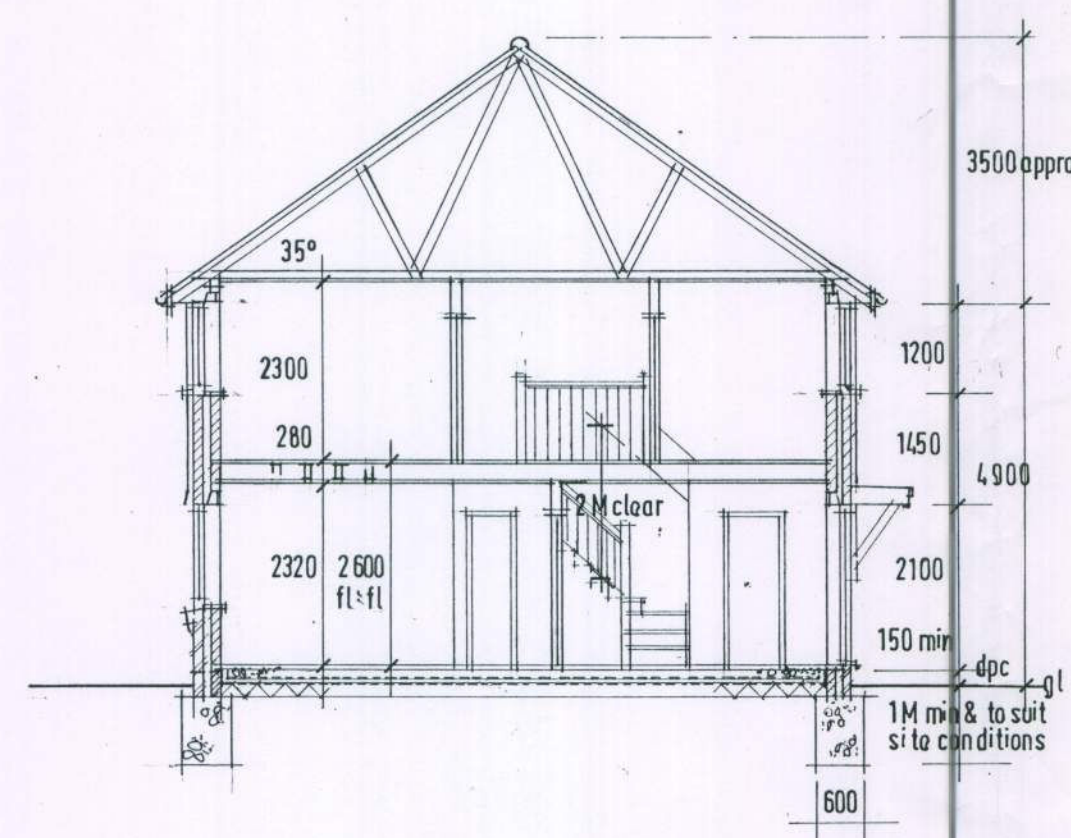


SECTION A: A 1/100

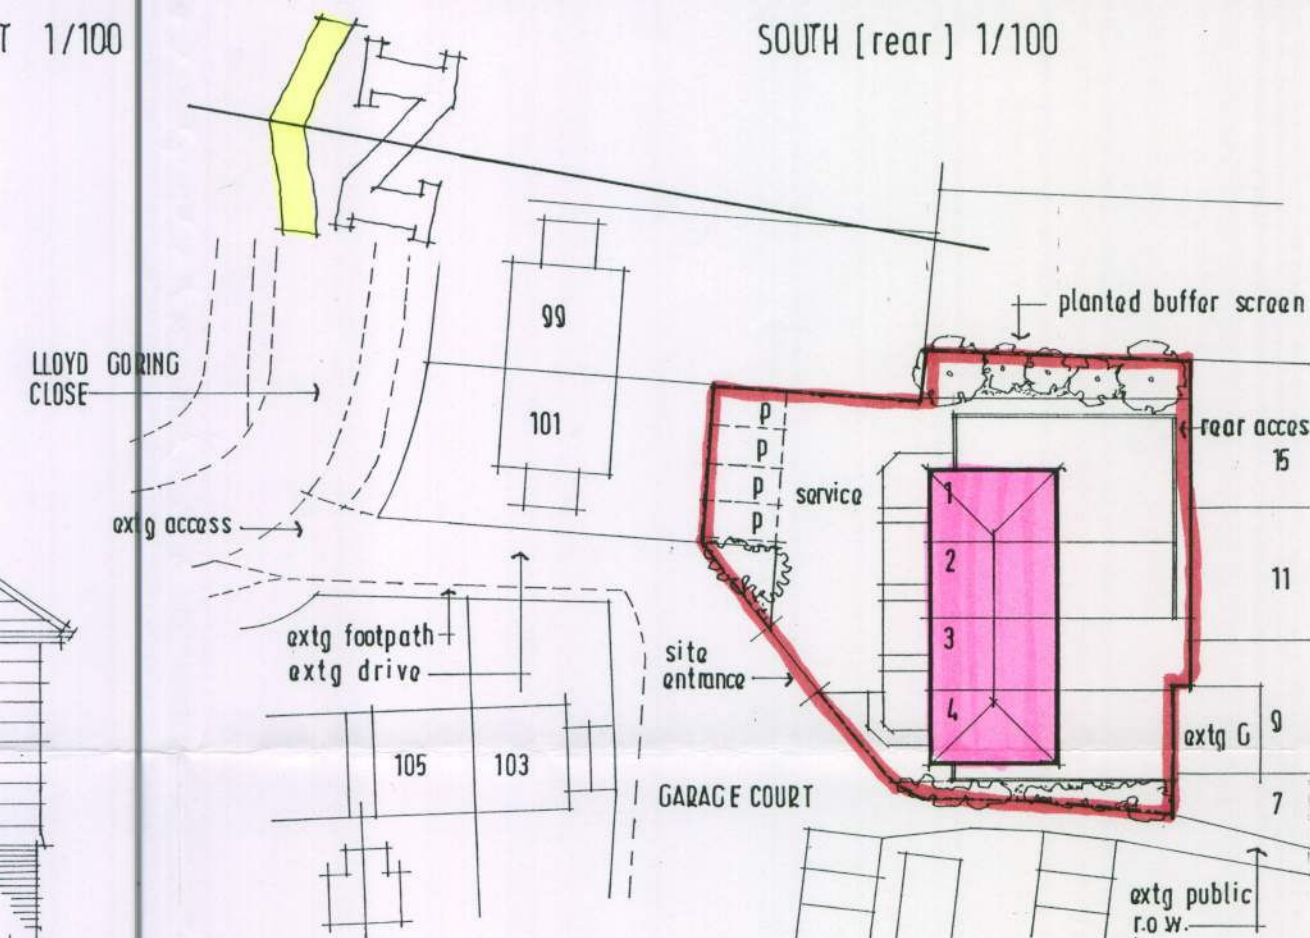


BLOCK PLAN 1/500


NOTE CYCLE STORE FOR 2N° CYCLES PLUS SPACE FOR
REFUSE & RECYCLE BINS TO BE PROVIDED IN REAR GARDEN
OF EACH DWELLING.
SITE BOUNDARY TREATMENT GENERALLY 2M HIGH TREATED
FEATHEREDGED CLOSE BOARDED FENCES
SERVICE/PARKING PERMEABLE/POROUS SURFACE

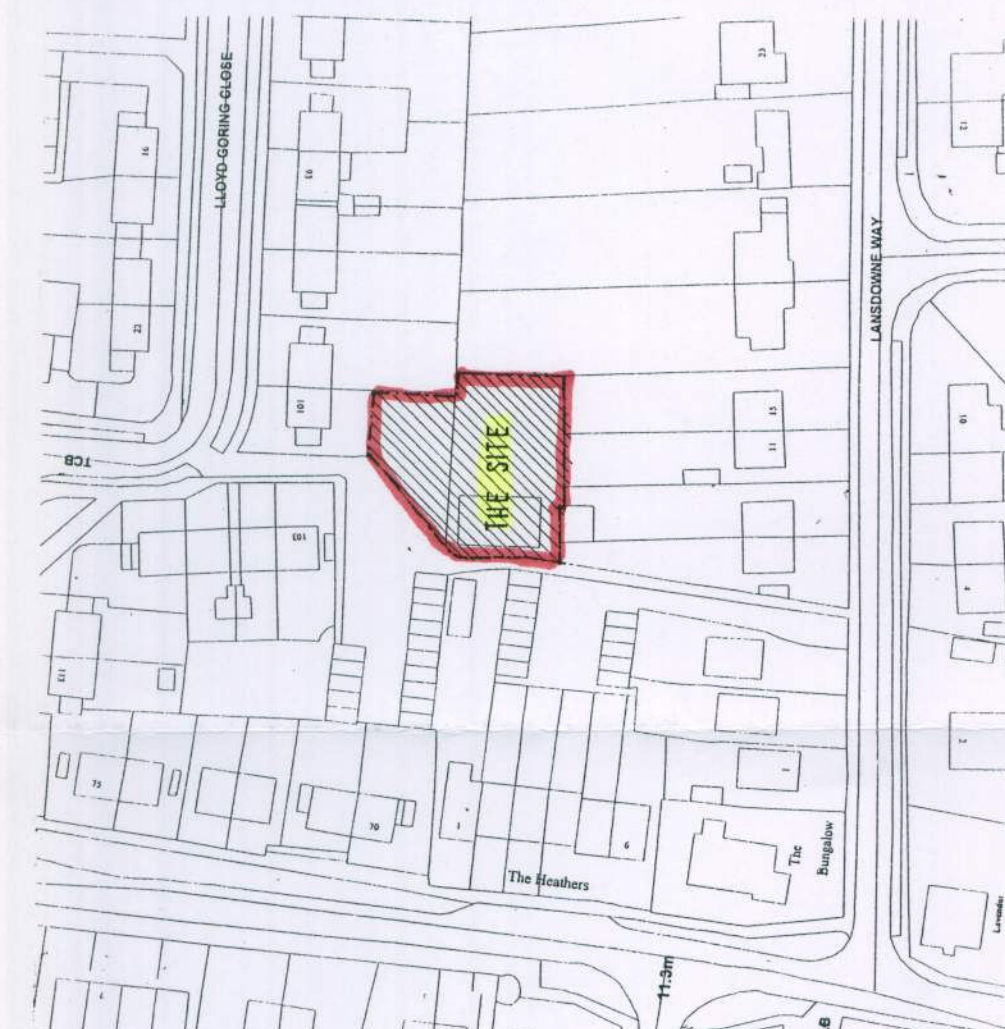

LOCATION 1/1250

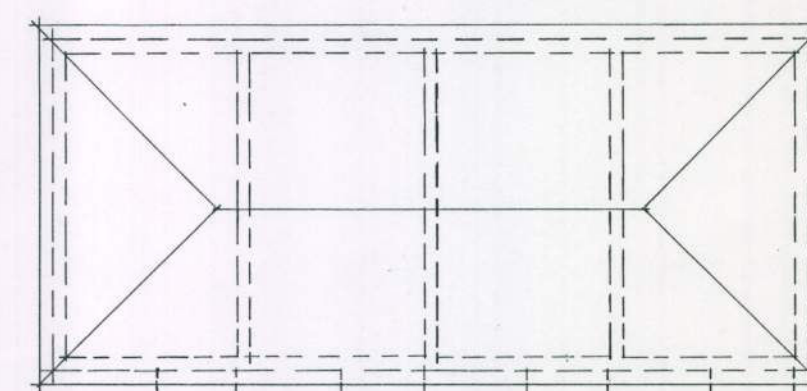

ROOF PLAN 1/200

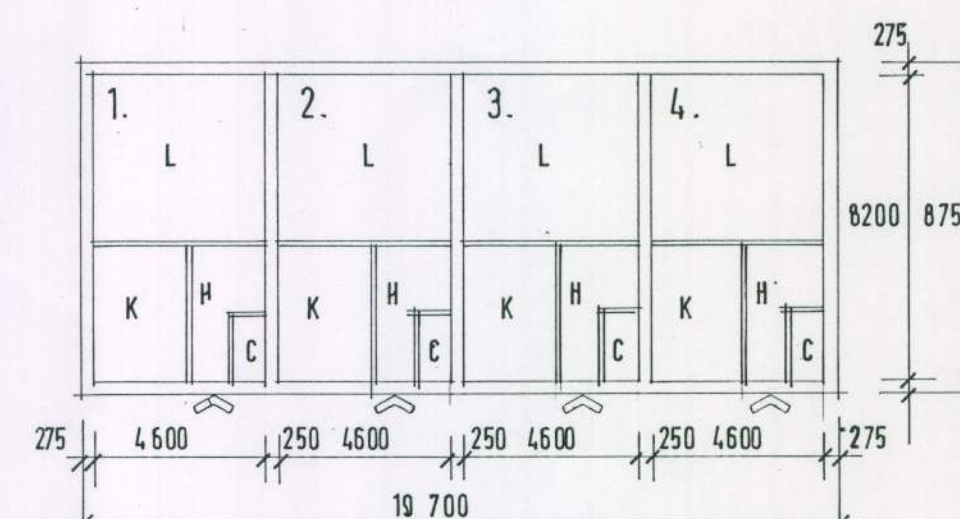

LAYOUT PLAN 1/200

TREVOR E. UNSTED LTD

R.B.S. HOUSE • 59-61 SEA LANE • RUSTINGTON • WEST SUSSEX • BN16 2RQ Tel: 01903 859090

Client: MR: LEETE & MRS: WALKER

Project: DEVELOPMENT REAR OF 101 LLOYD GORING
CLOSE ANGERING
W/ SUSSEX

Drawing: OUTLINE PLANNING PROPOSAL

Scale: AS SHOWN

Drawing No.:

Date: JUNE 2009

08/3443/4

Drawn: tu

Revisions:

Copyright:

The contractor must check all dimensions and levels on site and no dimensions are to be sealed from drawings.

It is the contractor's responsibility to ensure compliance with all statutory authority requirements, carry out works with total regard to existing and retained structure. Works and materials to latest CP/BS.

Drawing to be read in strict accordance with engineer's information where applicable.

All structural timber C16 unless otherwise noted. All structural and external timber pressure impregnated with preservative, cut ends site swabbed with Cuprinol or similar treatment.

Local authority to witness satisfactory test on all new and affected foul/storm drainage.

