

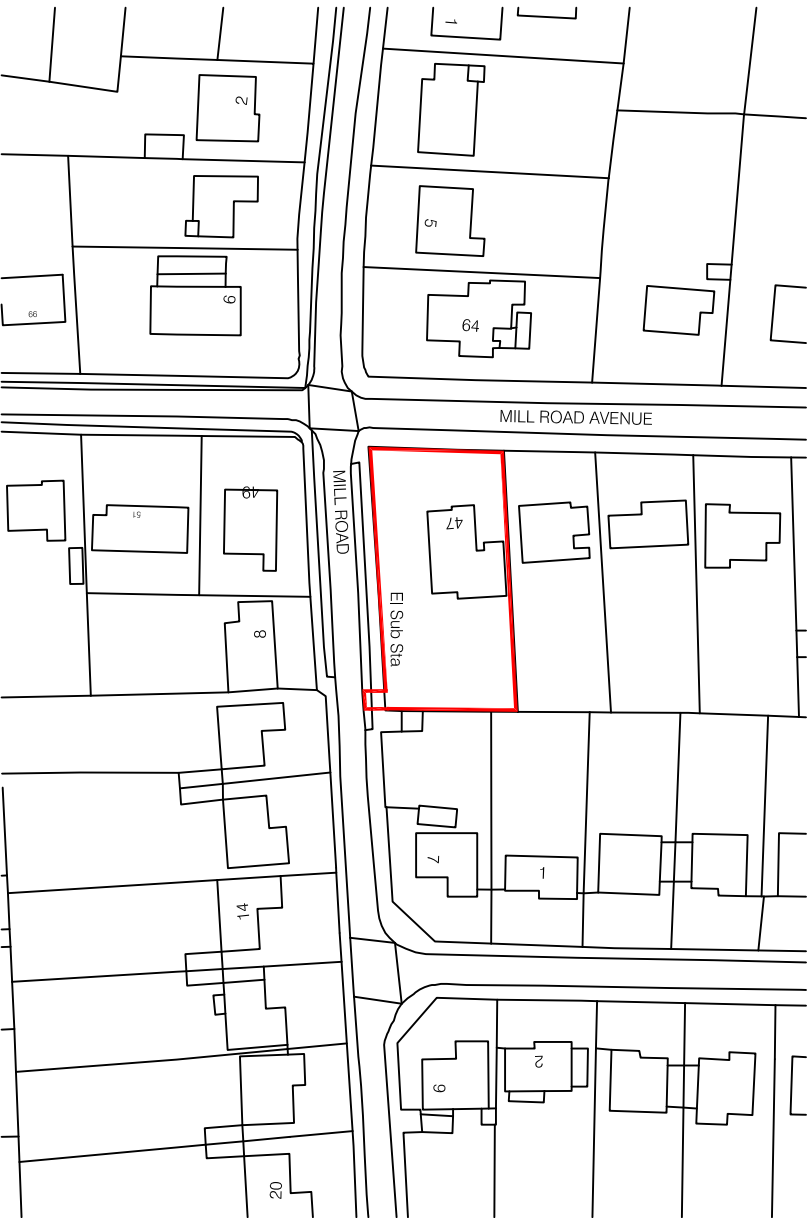
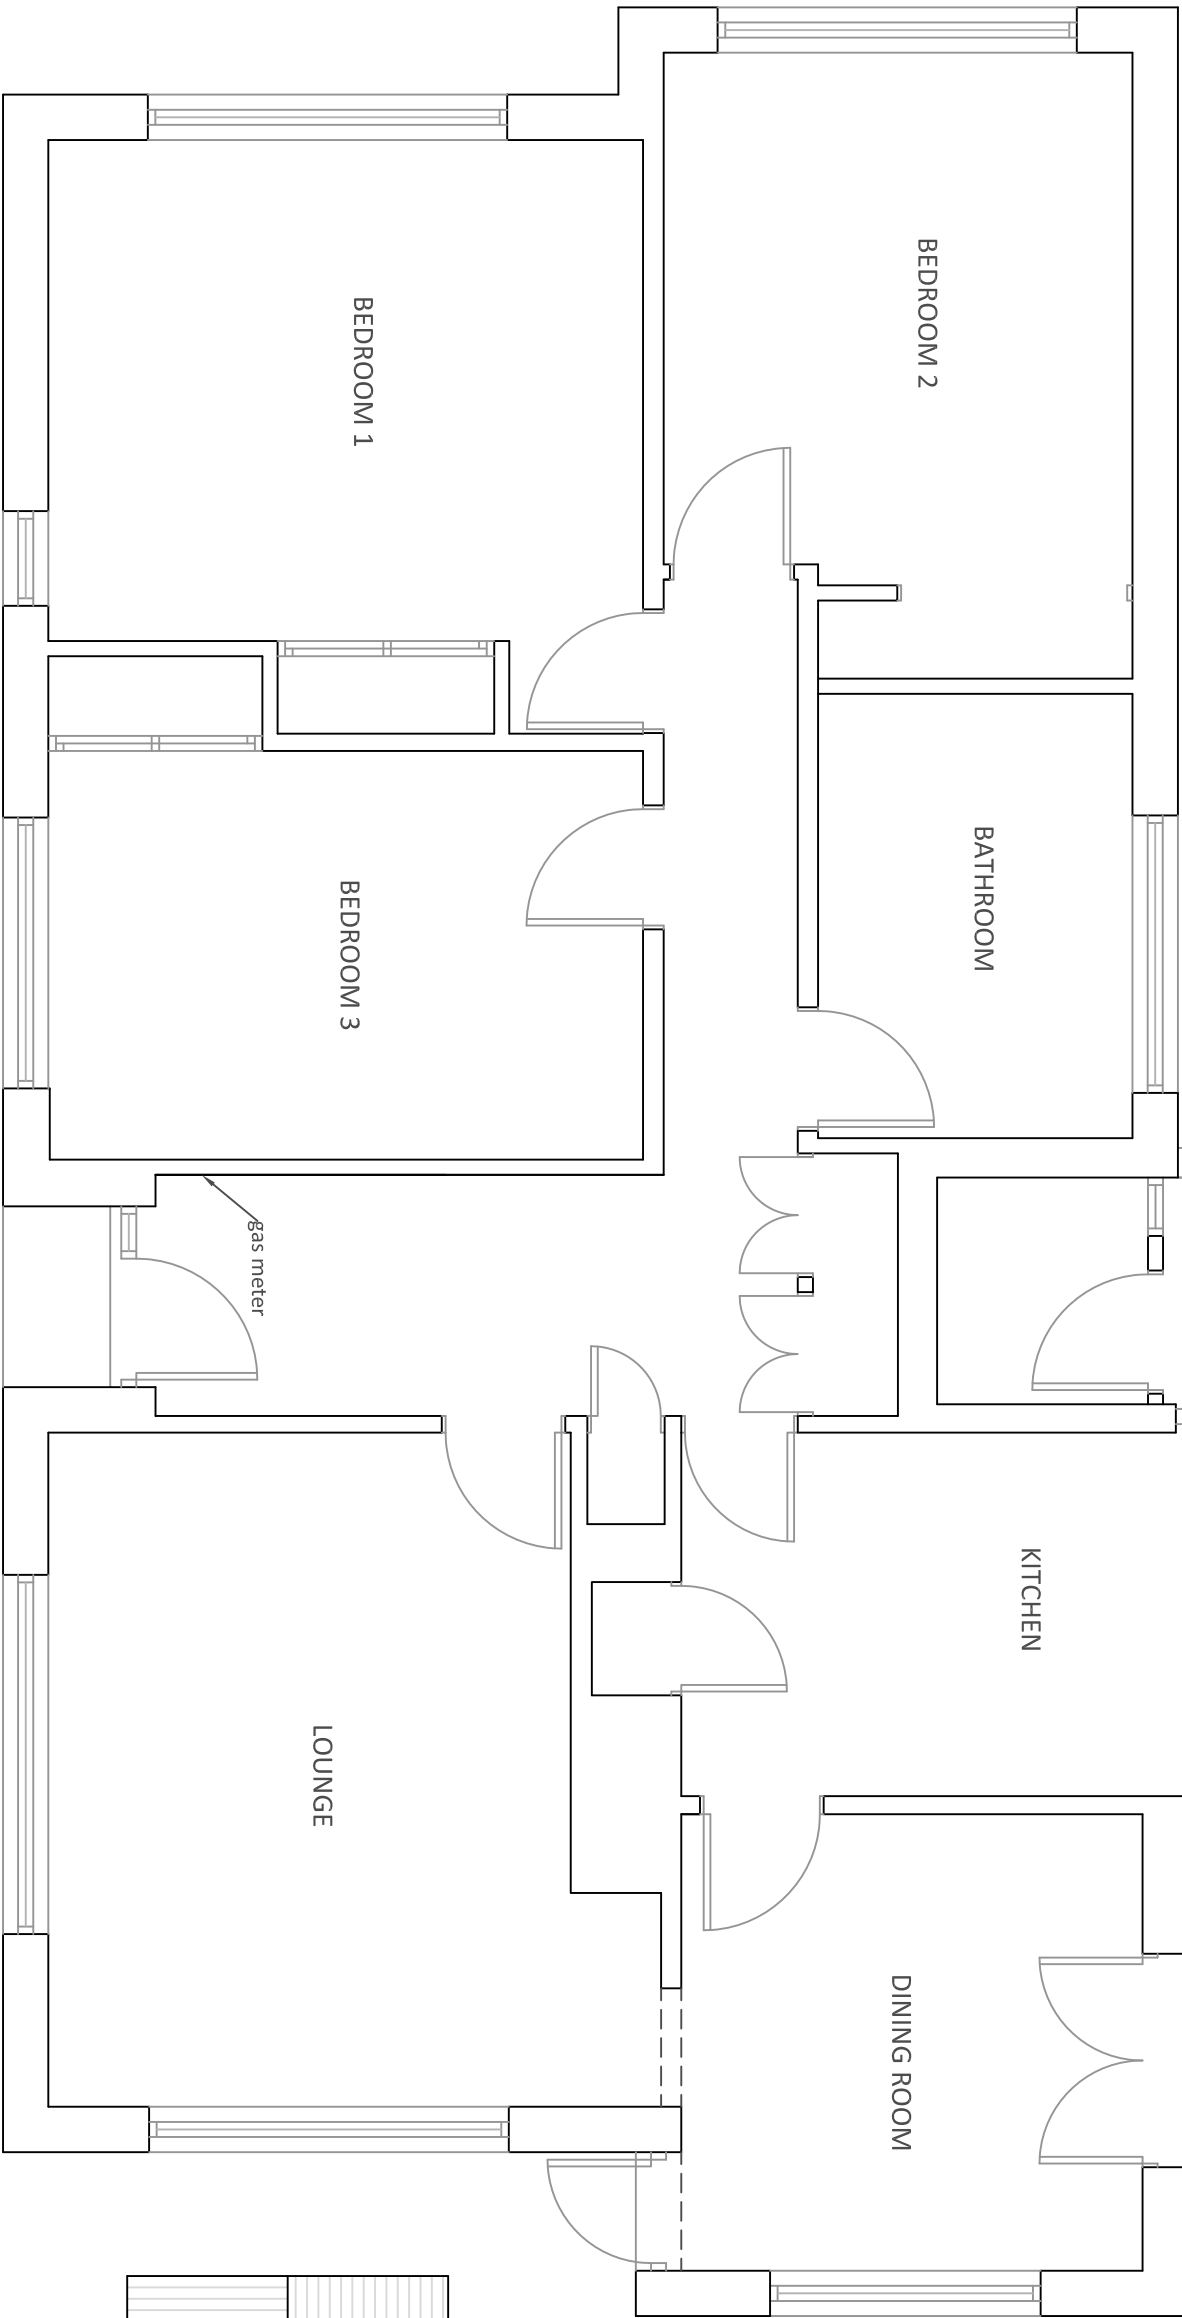
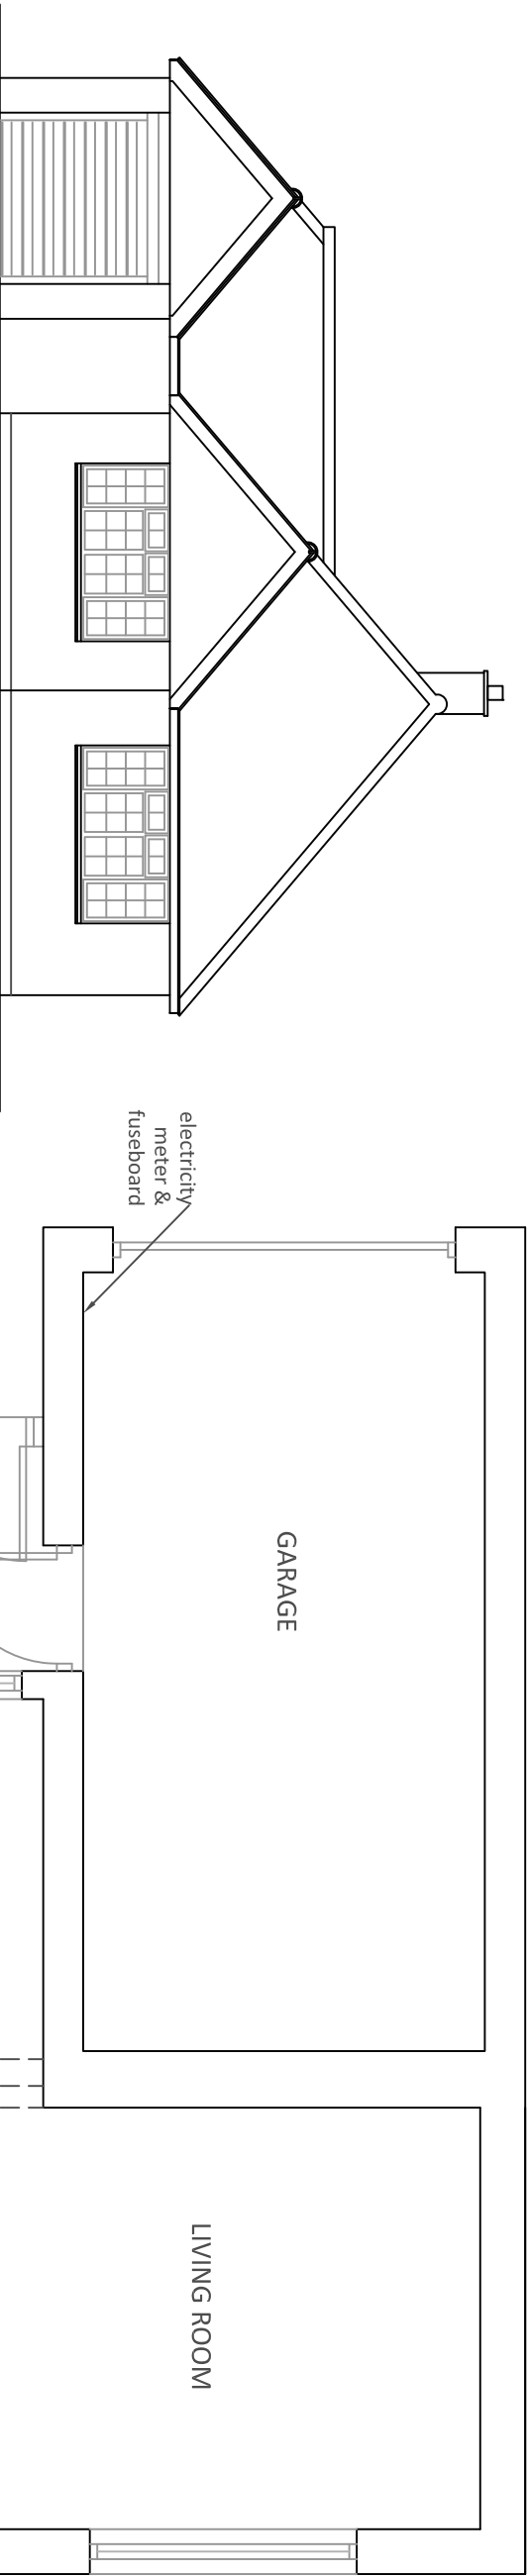
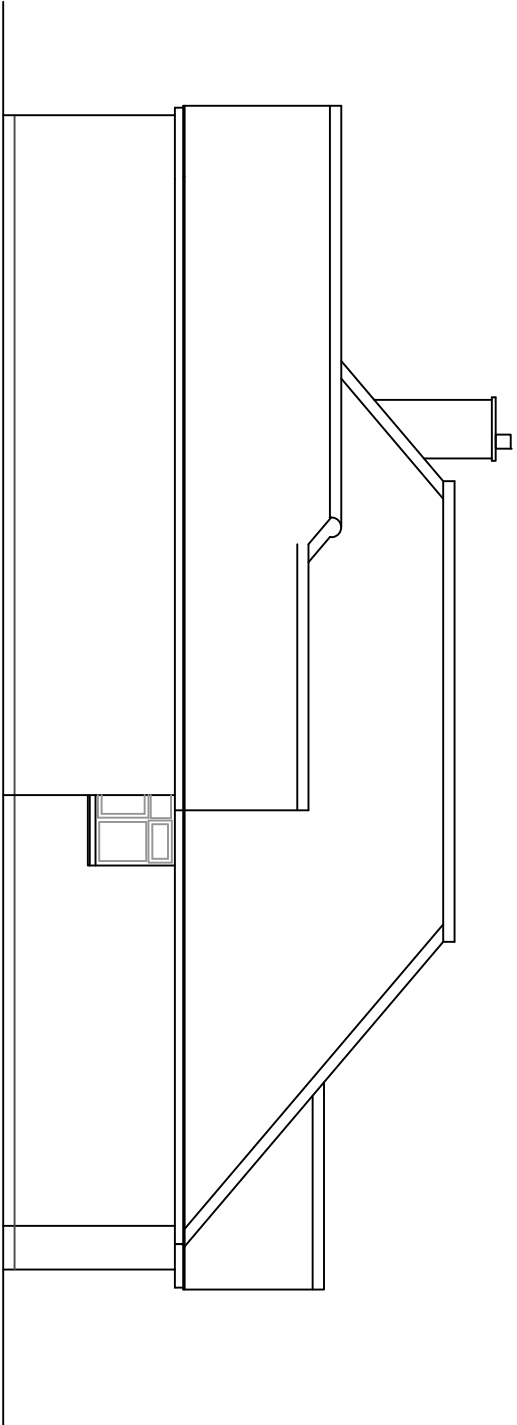


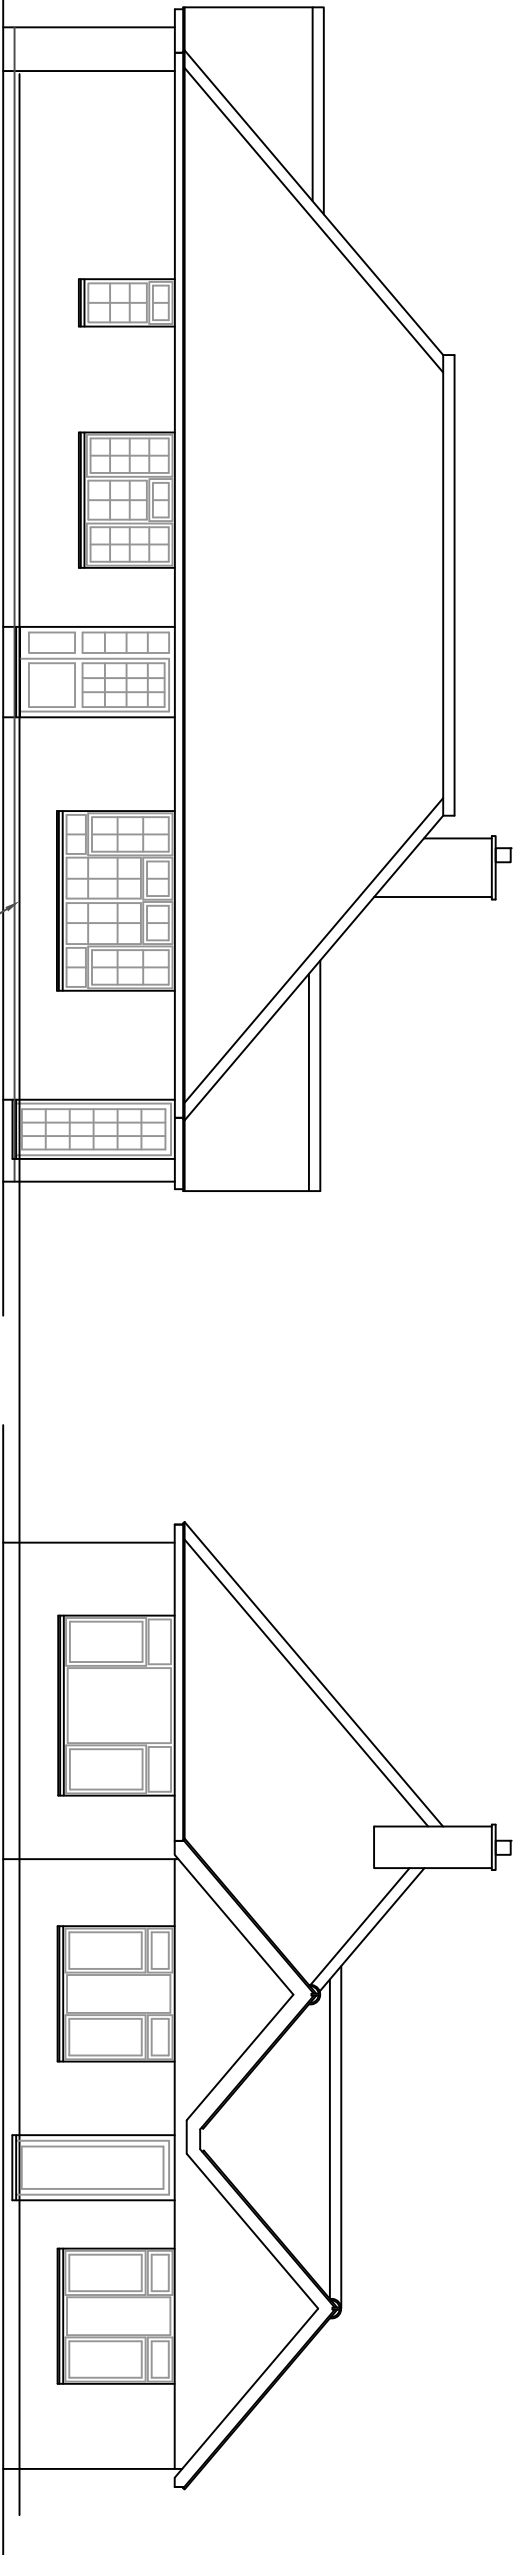

Site Location Plan (1:1250)

Elevations (1:100)

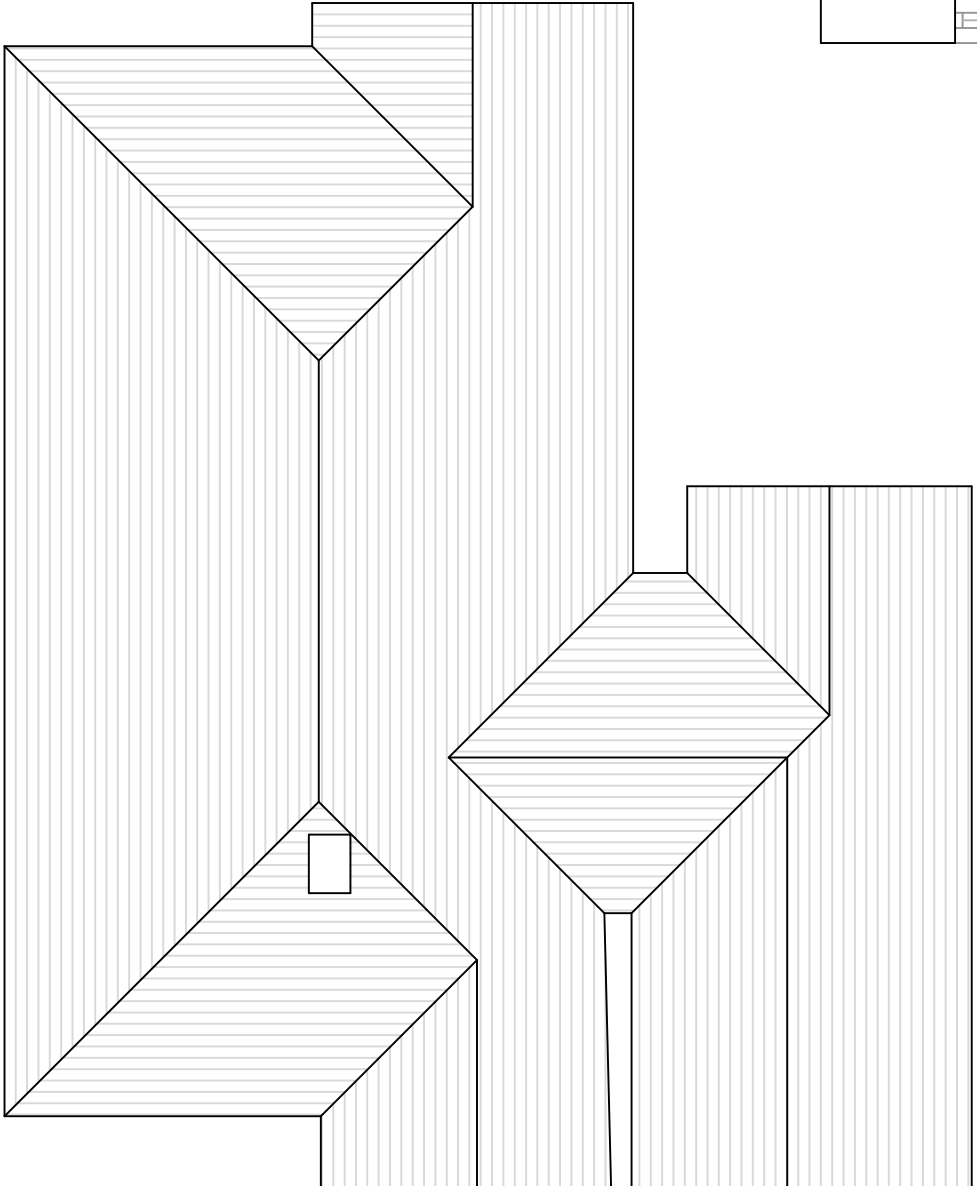

Roof Plan (1:100)

Revisions	
Rev Description	By
b Planning Amendment	LW
a Site Location Plan Added	LW
All dimensions to be checked on site prior to commencement of work, except for planning purposes. This drawing is the copyright of Inspired Design Studio Ltd. and may not be copied, altered or reproduced in any way without written authority.	
Client: Mr & Mrs Dove	
Project Address: 47 Mill Road Avenue Angmering West Sussex	
Drawing Title: Existing Floor Plan, Elevations, Roof Plan & Site Location Plan	
Drawing Number: 963.01.b	
Scale: As stated printed @ A2	
Date: 13.05.2015	