




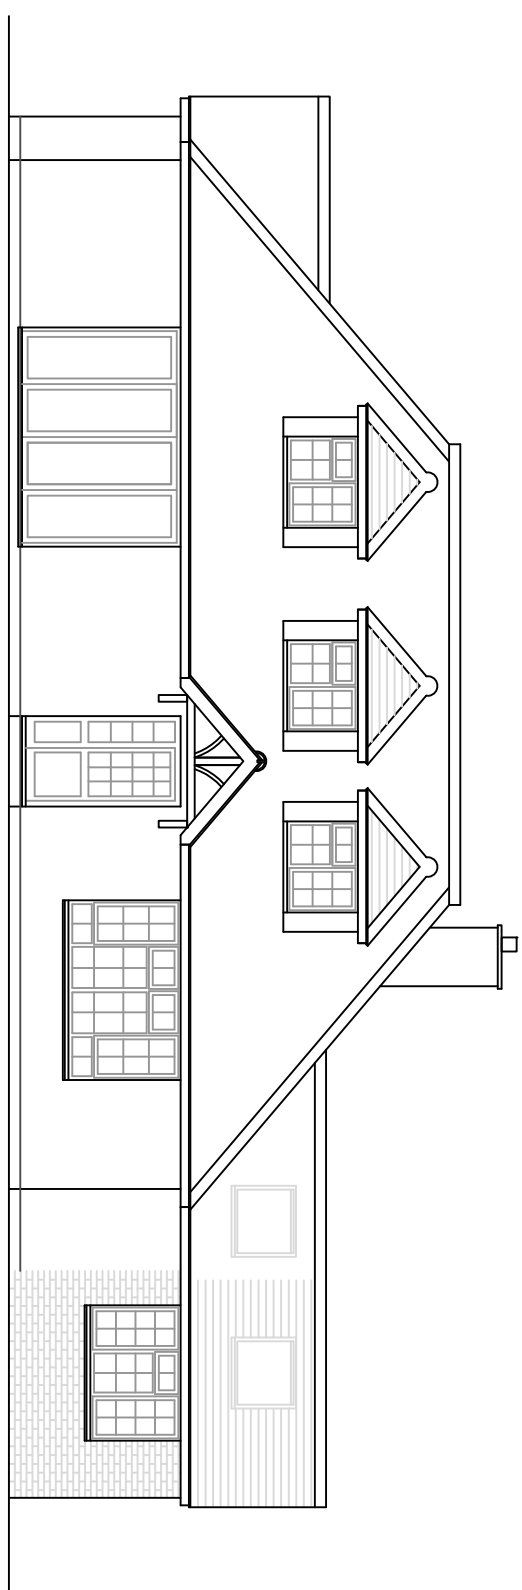


South Elevation

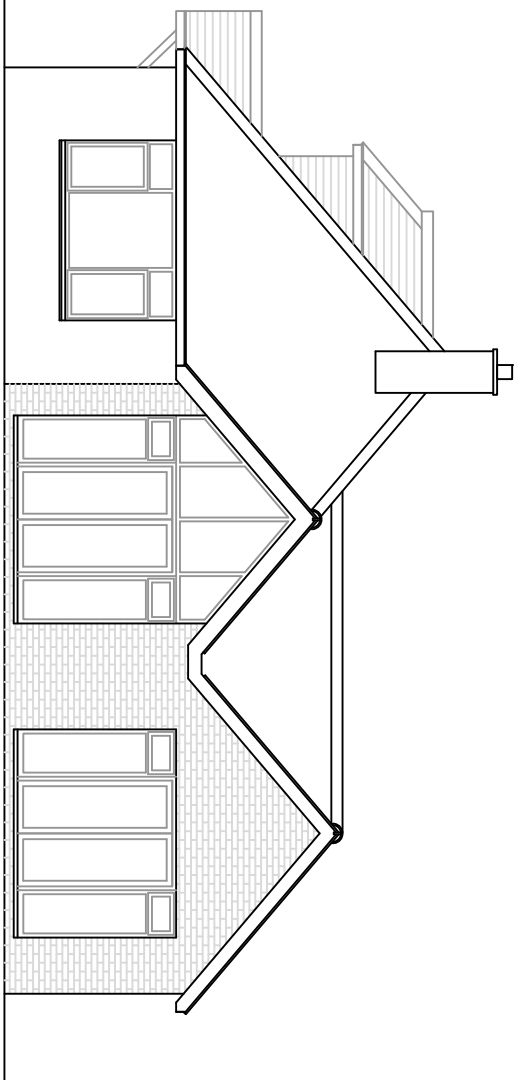

East Elevation

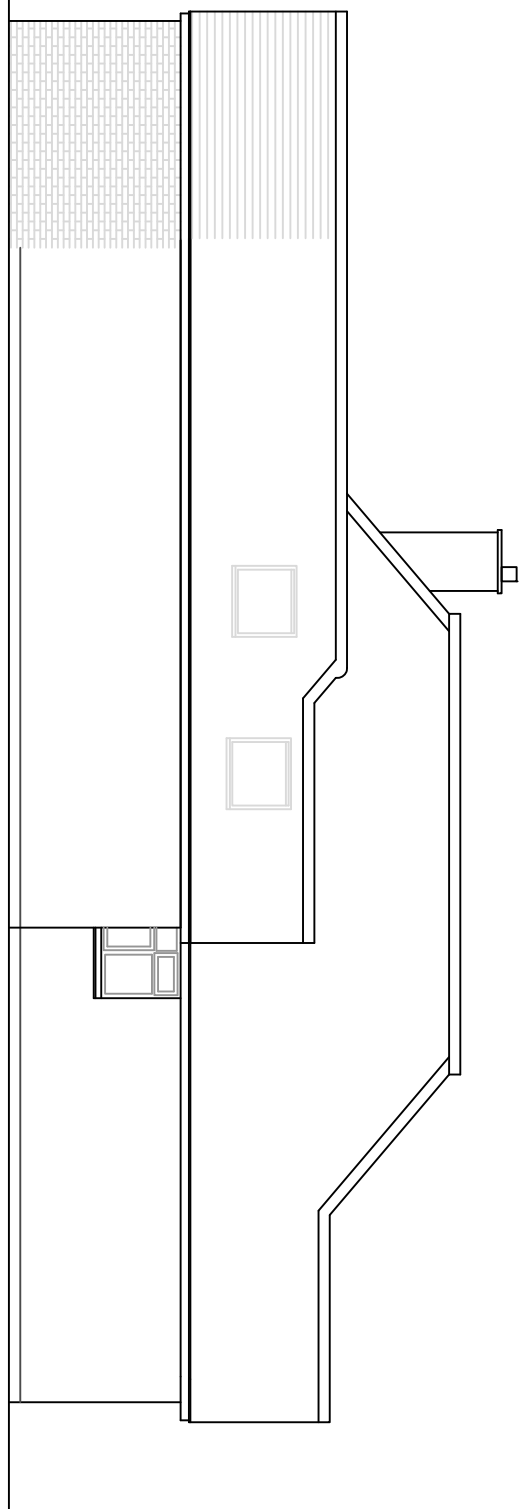


North Elevation

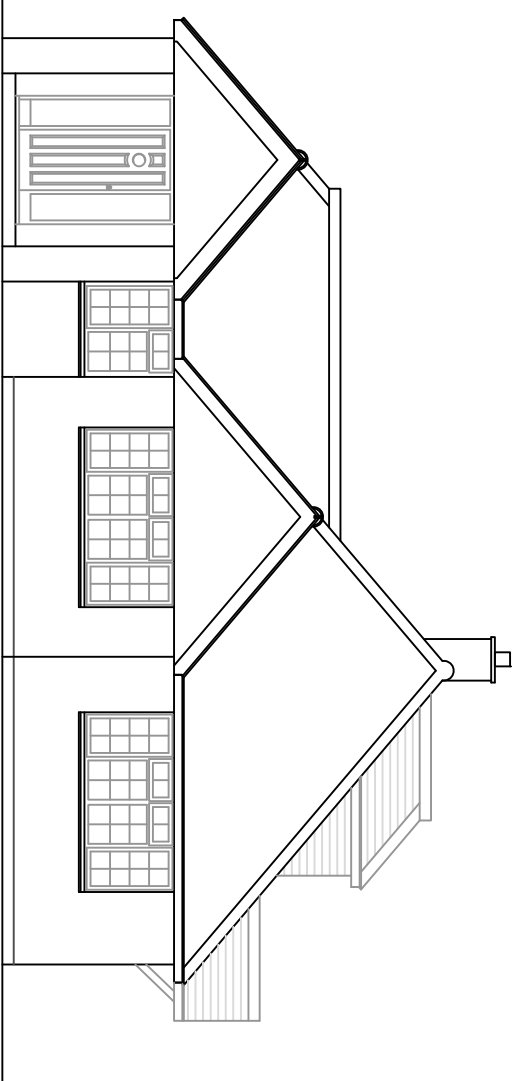


West Elevation


Elevations (1:100)

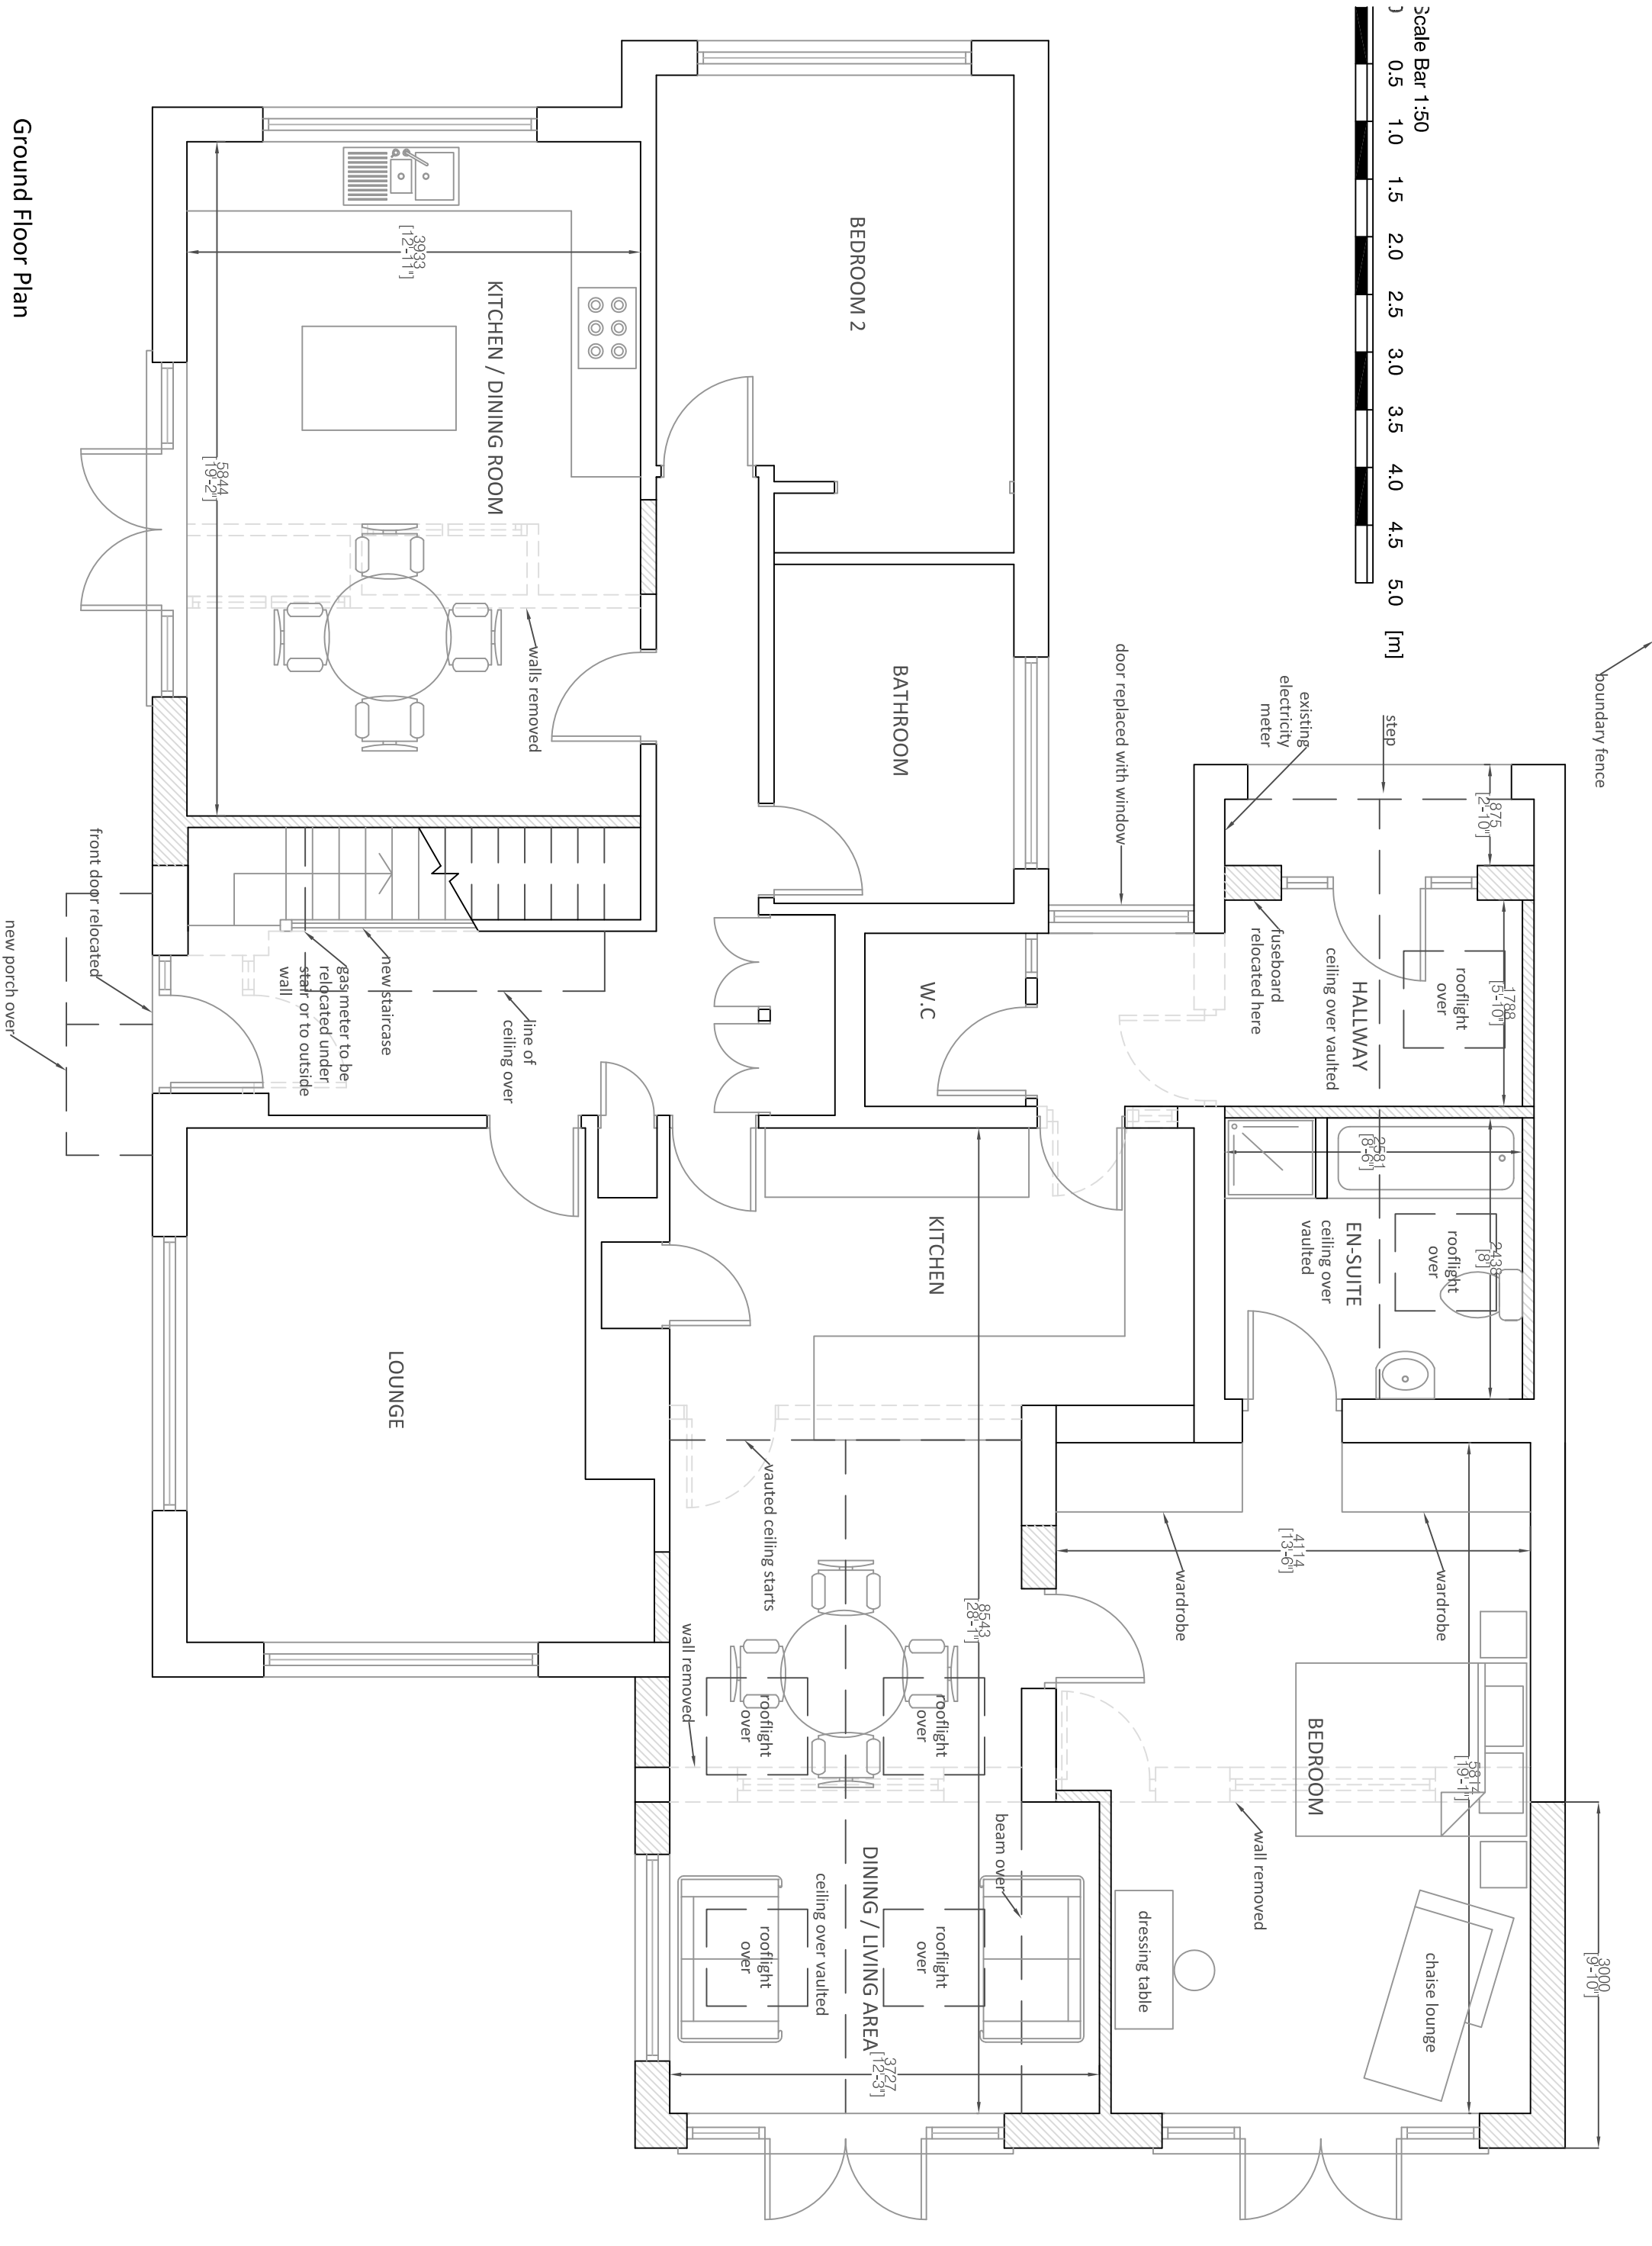


Ground Floor Plan

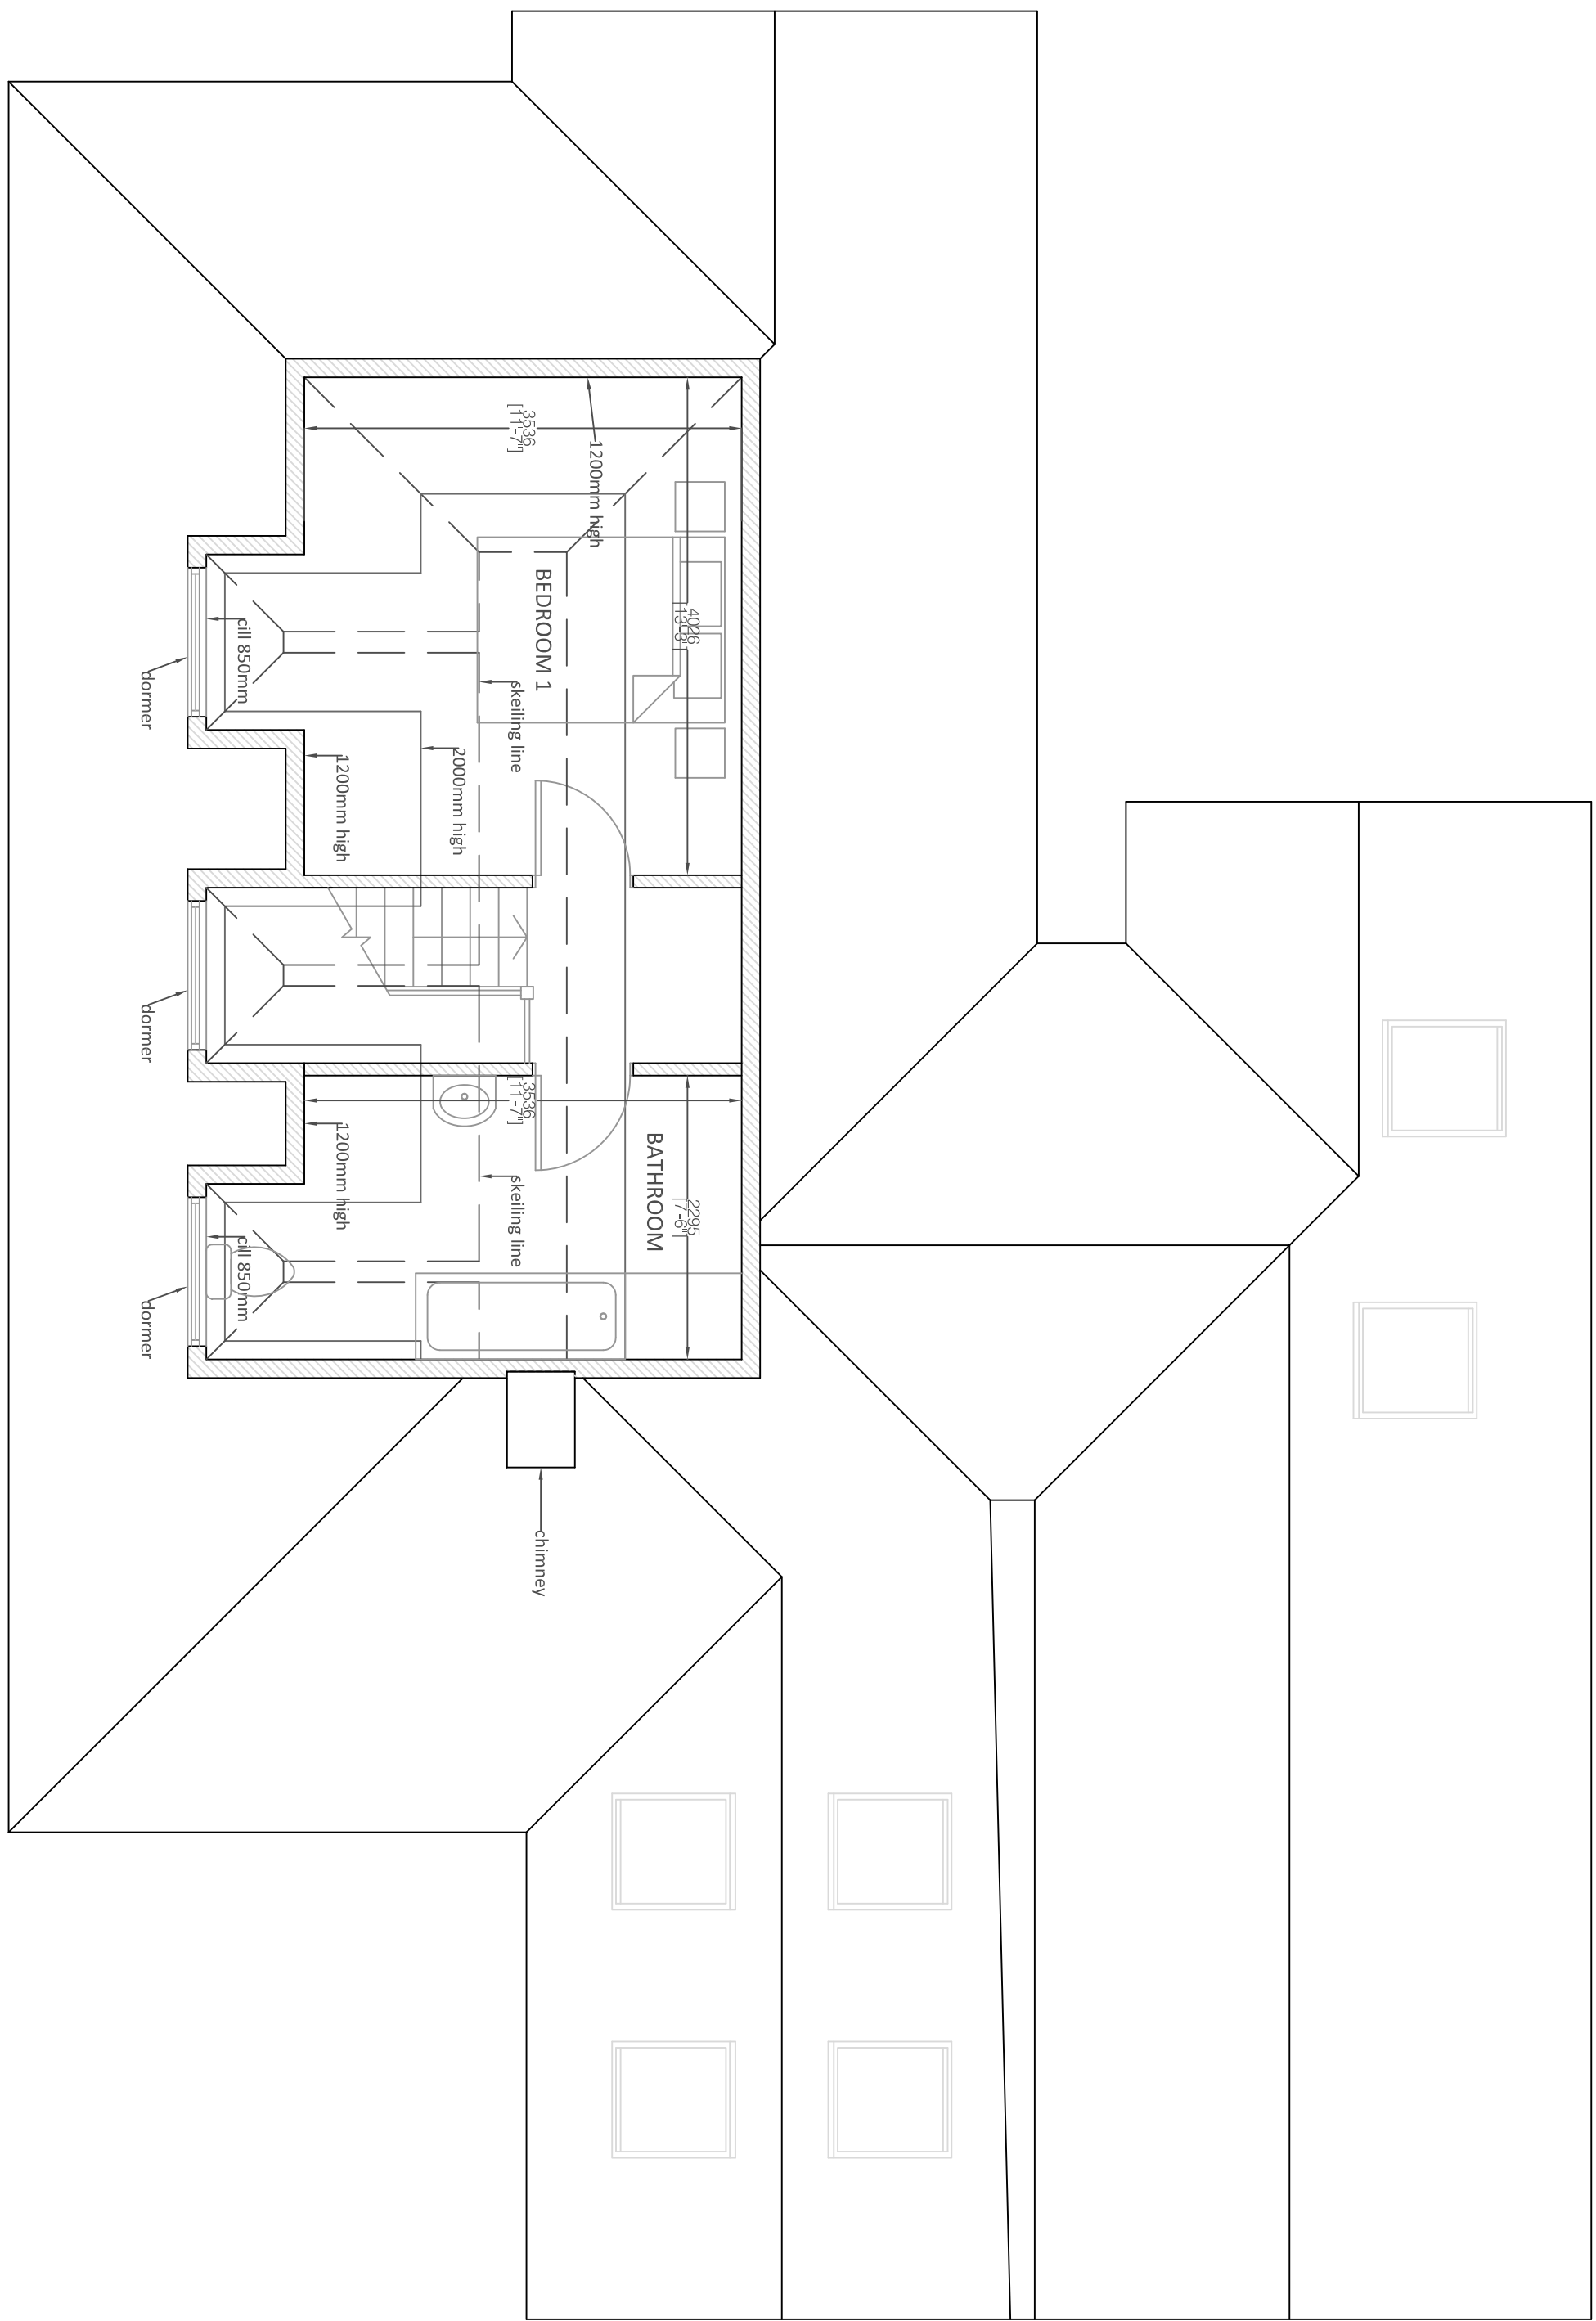

First Floor Plan

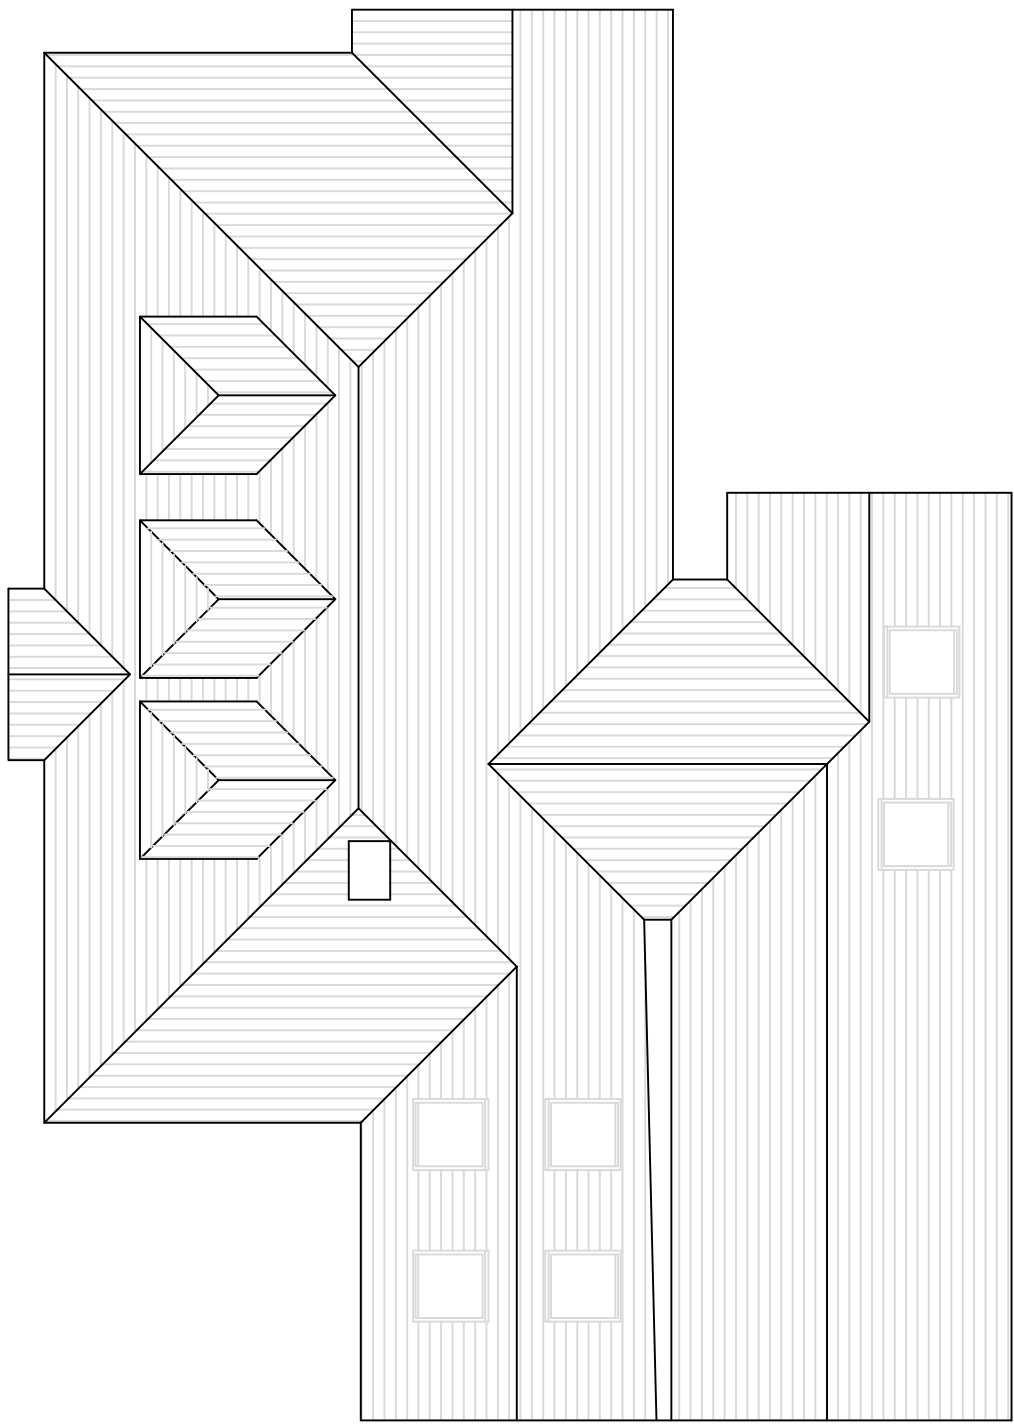

Roof Plan (1:100)

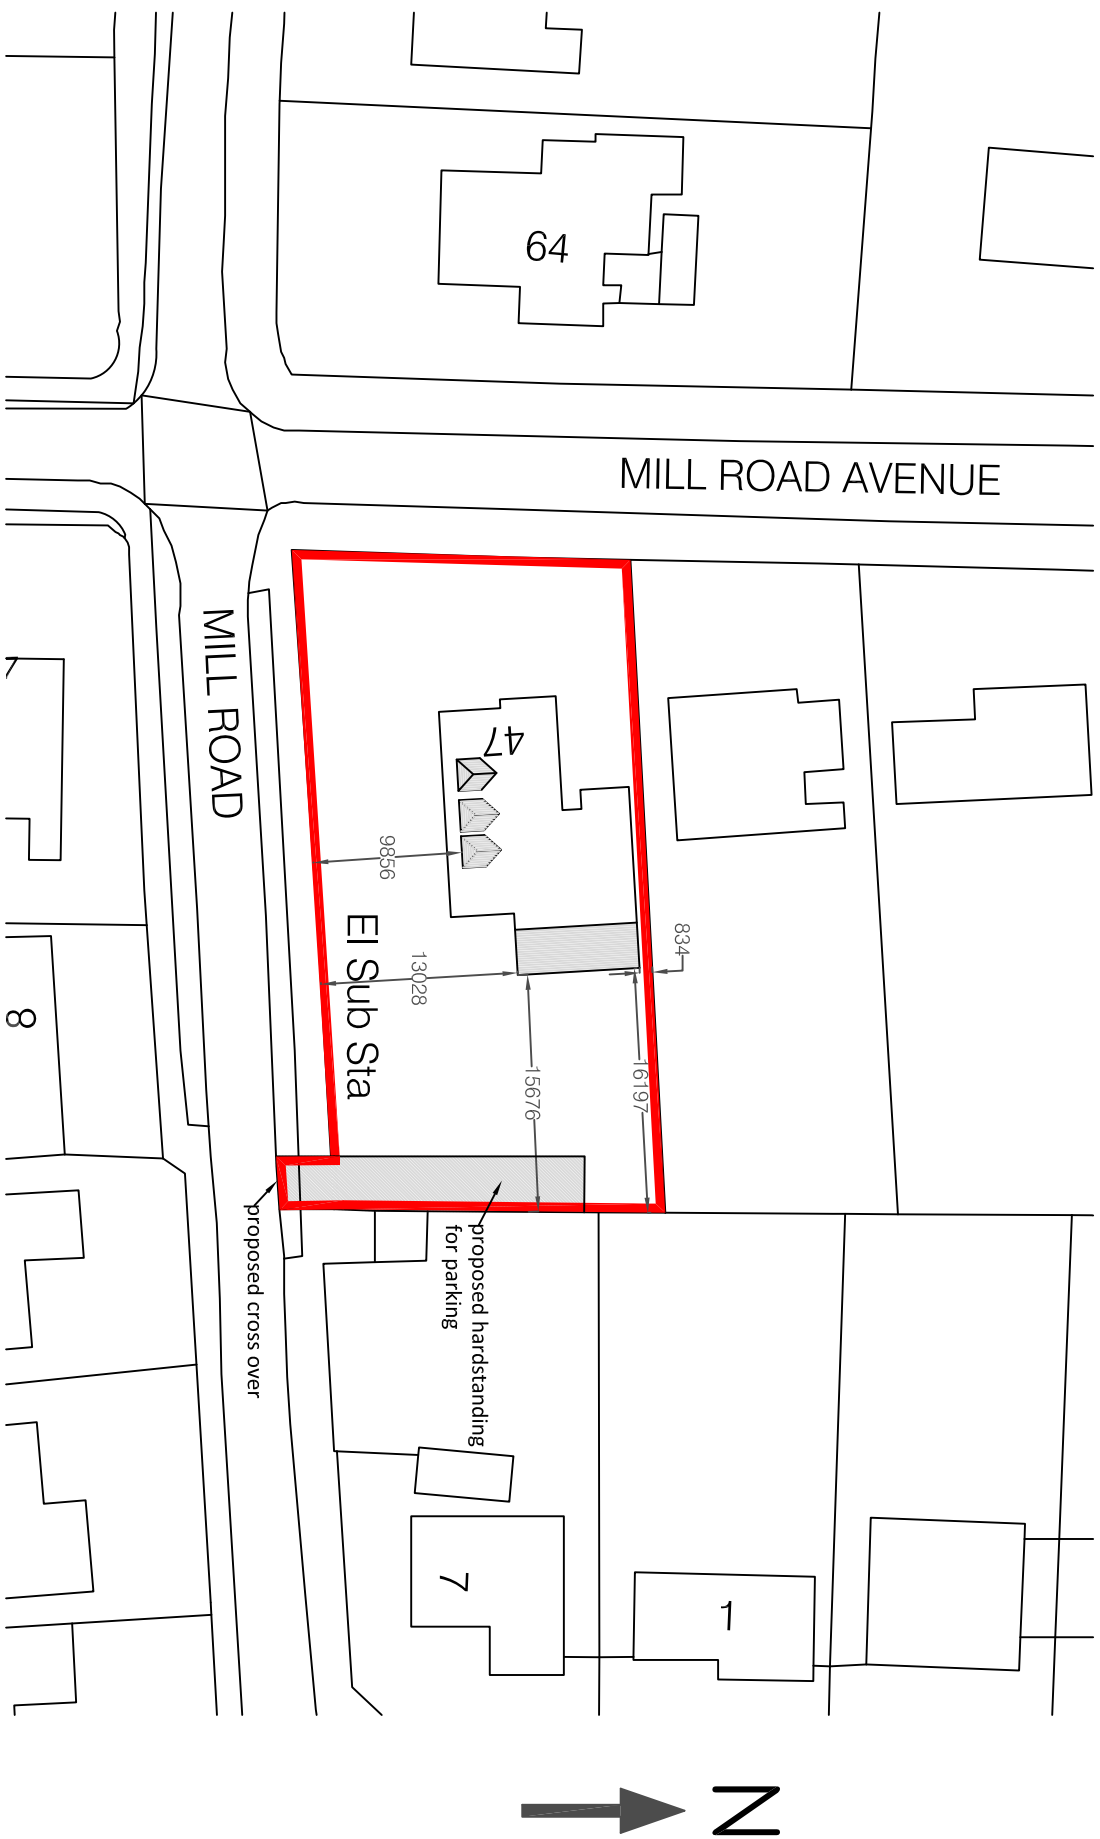

Site Block Plan (1:500)

Revisions		By
Rev	Description	
c	Planning Amendment	LW
b	Amendments	LW
a	Amendments following meeting	LW
All dimensions to be checked on the day of construction. This drawing is the copyright of Inspired Design Studio Ltd. and may not be copied, altered or reproduced in any way without written authority.		
Client: Mr & Mrs Dove		
Project Address: 47 Mill Road Avenue		
Drawing Title: Proposed Floor Plans, Elevations, Roof Plan & Site Block Plan		
Drawing Number: 963.02.C		
Scale: As stated printed @ A1		
Date: 13.05.2015		