



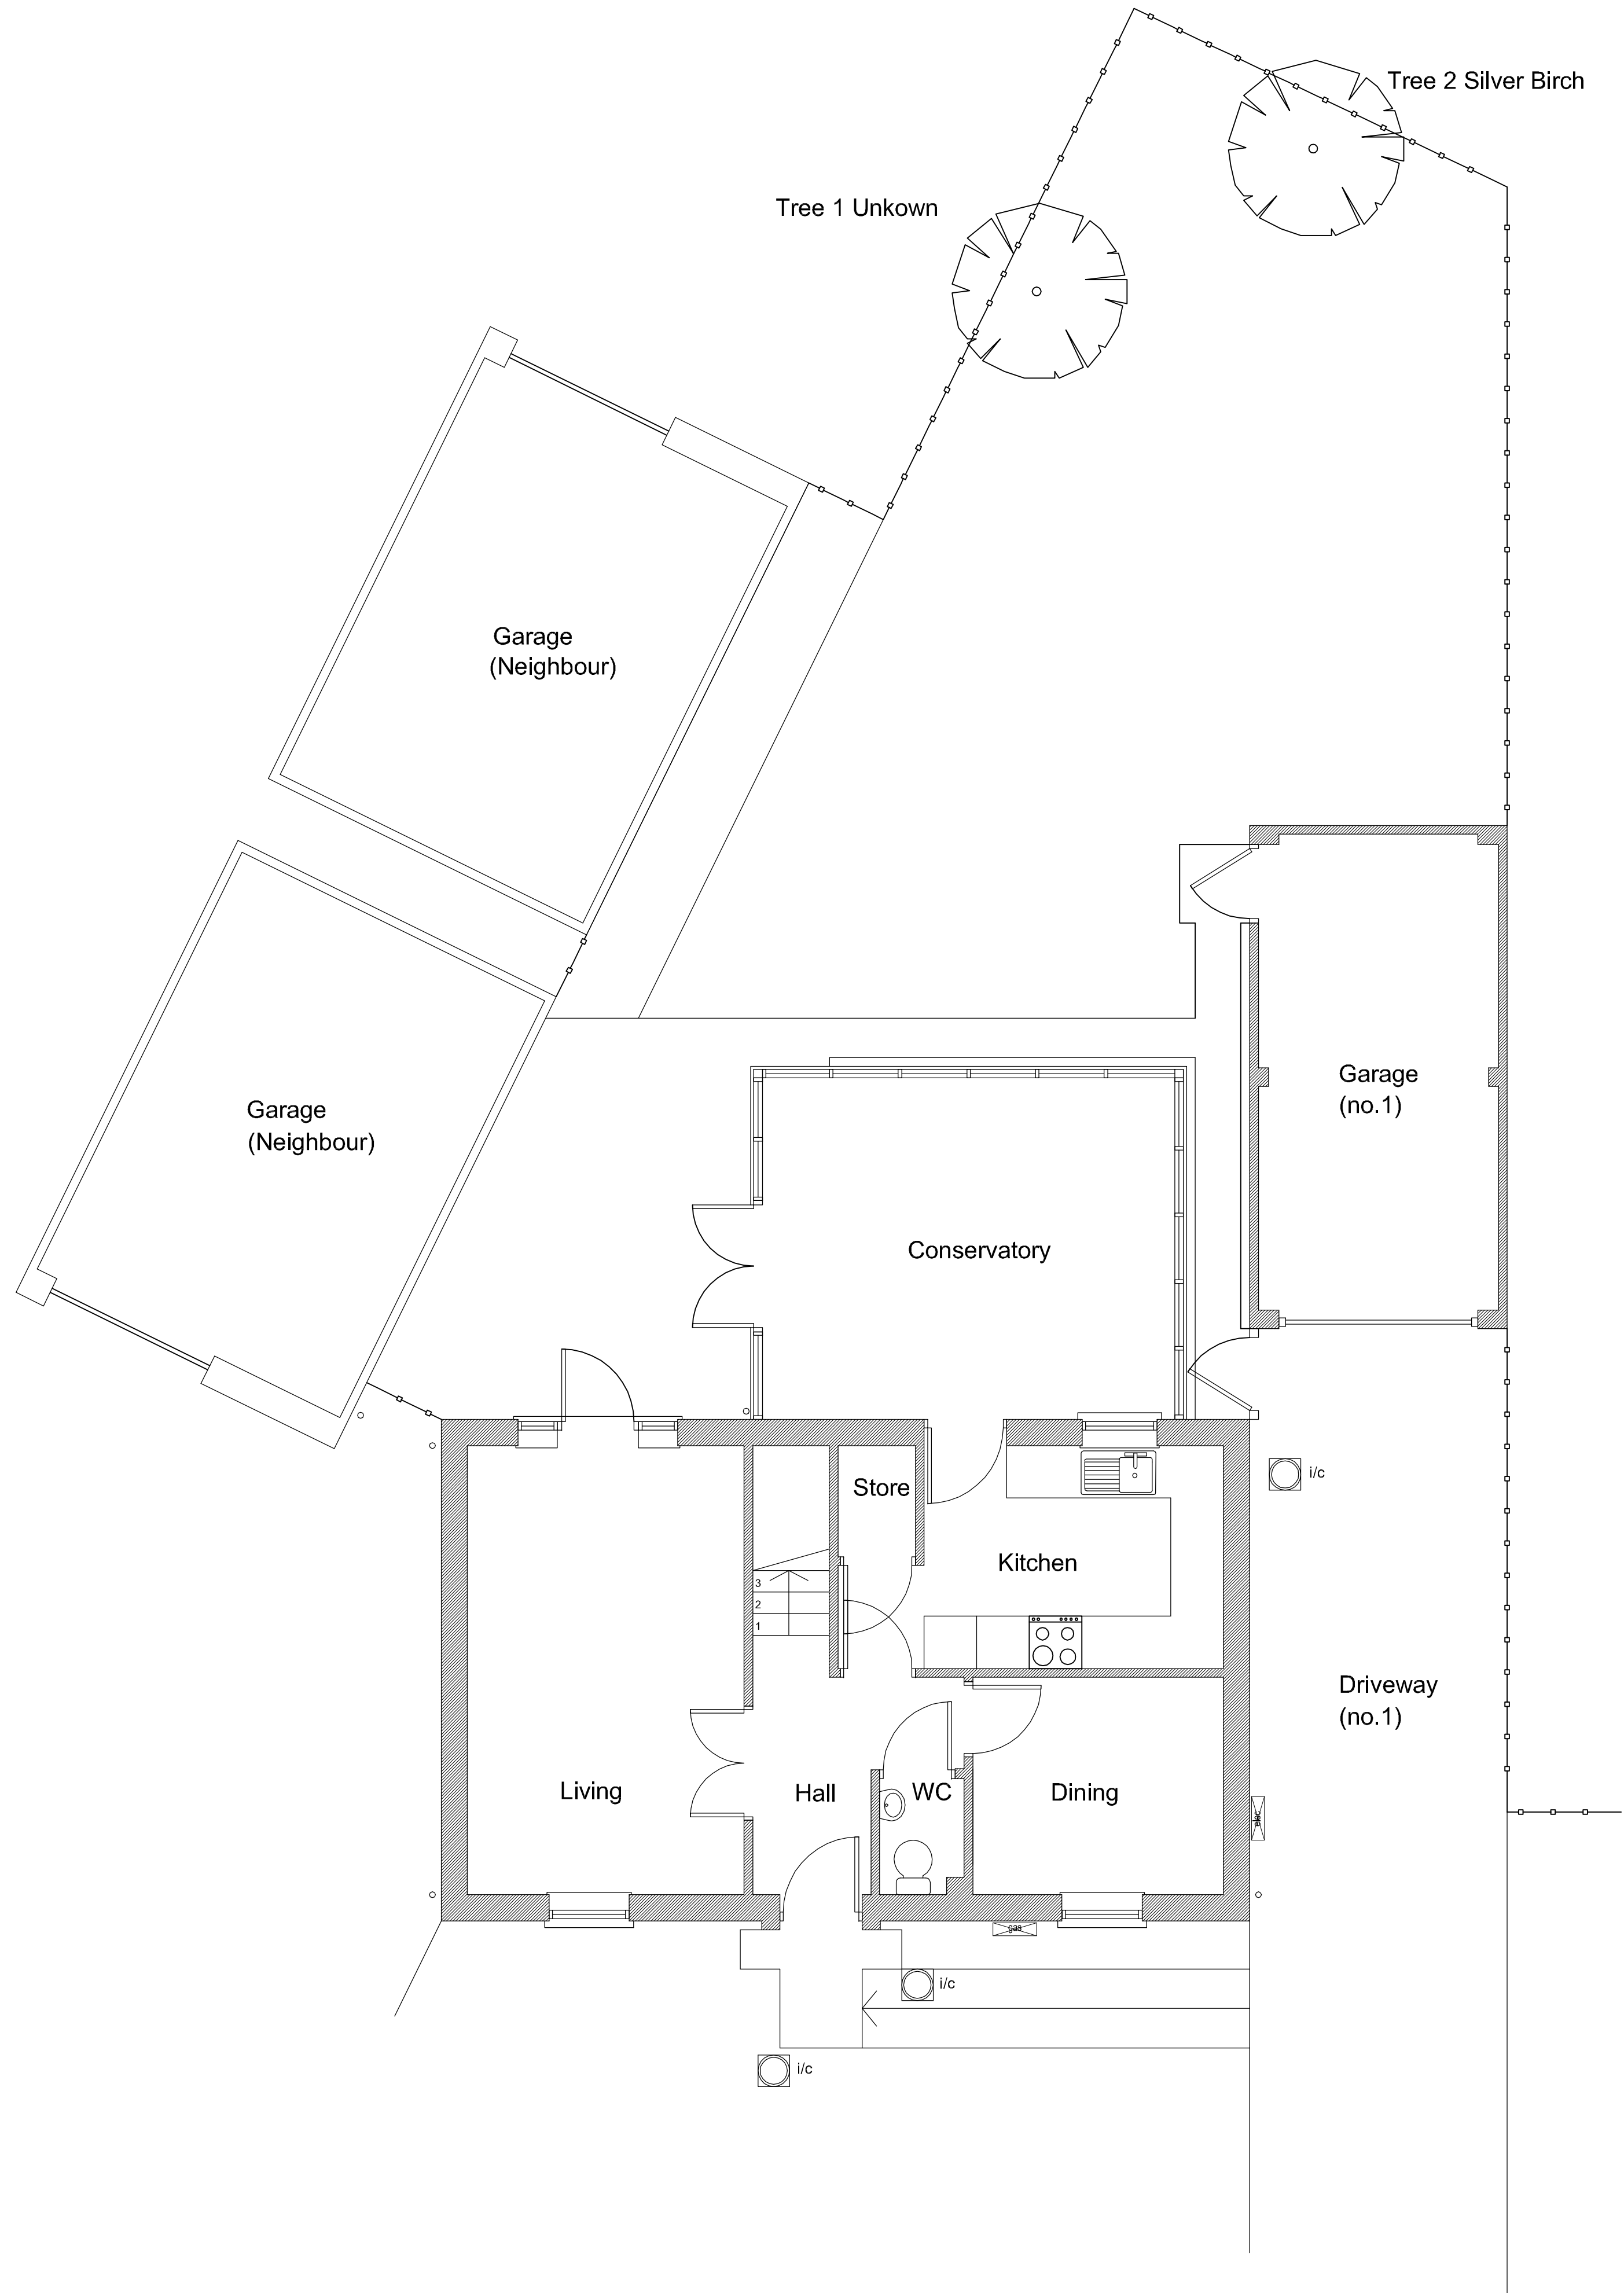

Ground Floor Plan 1:50

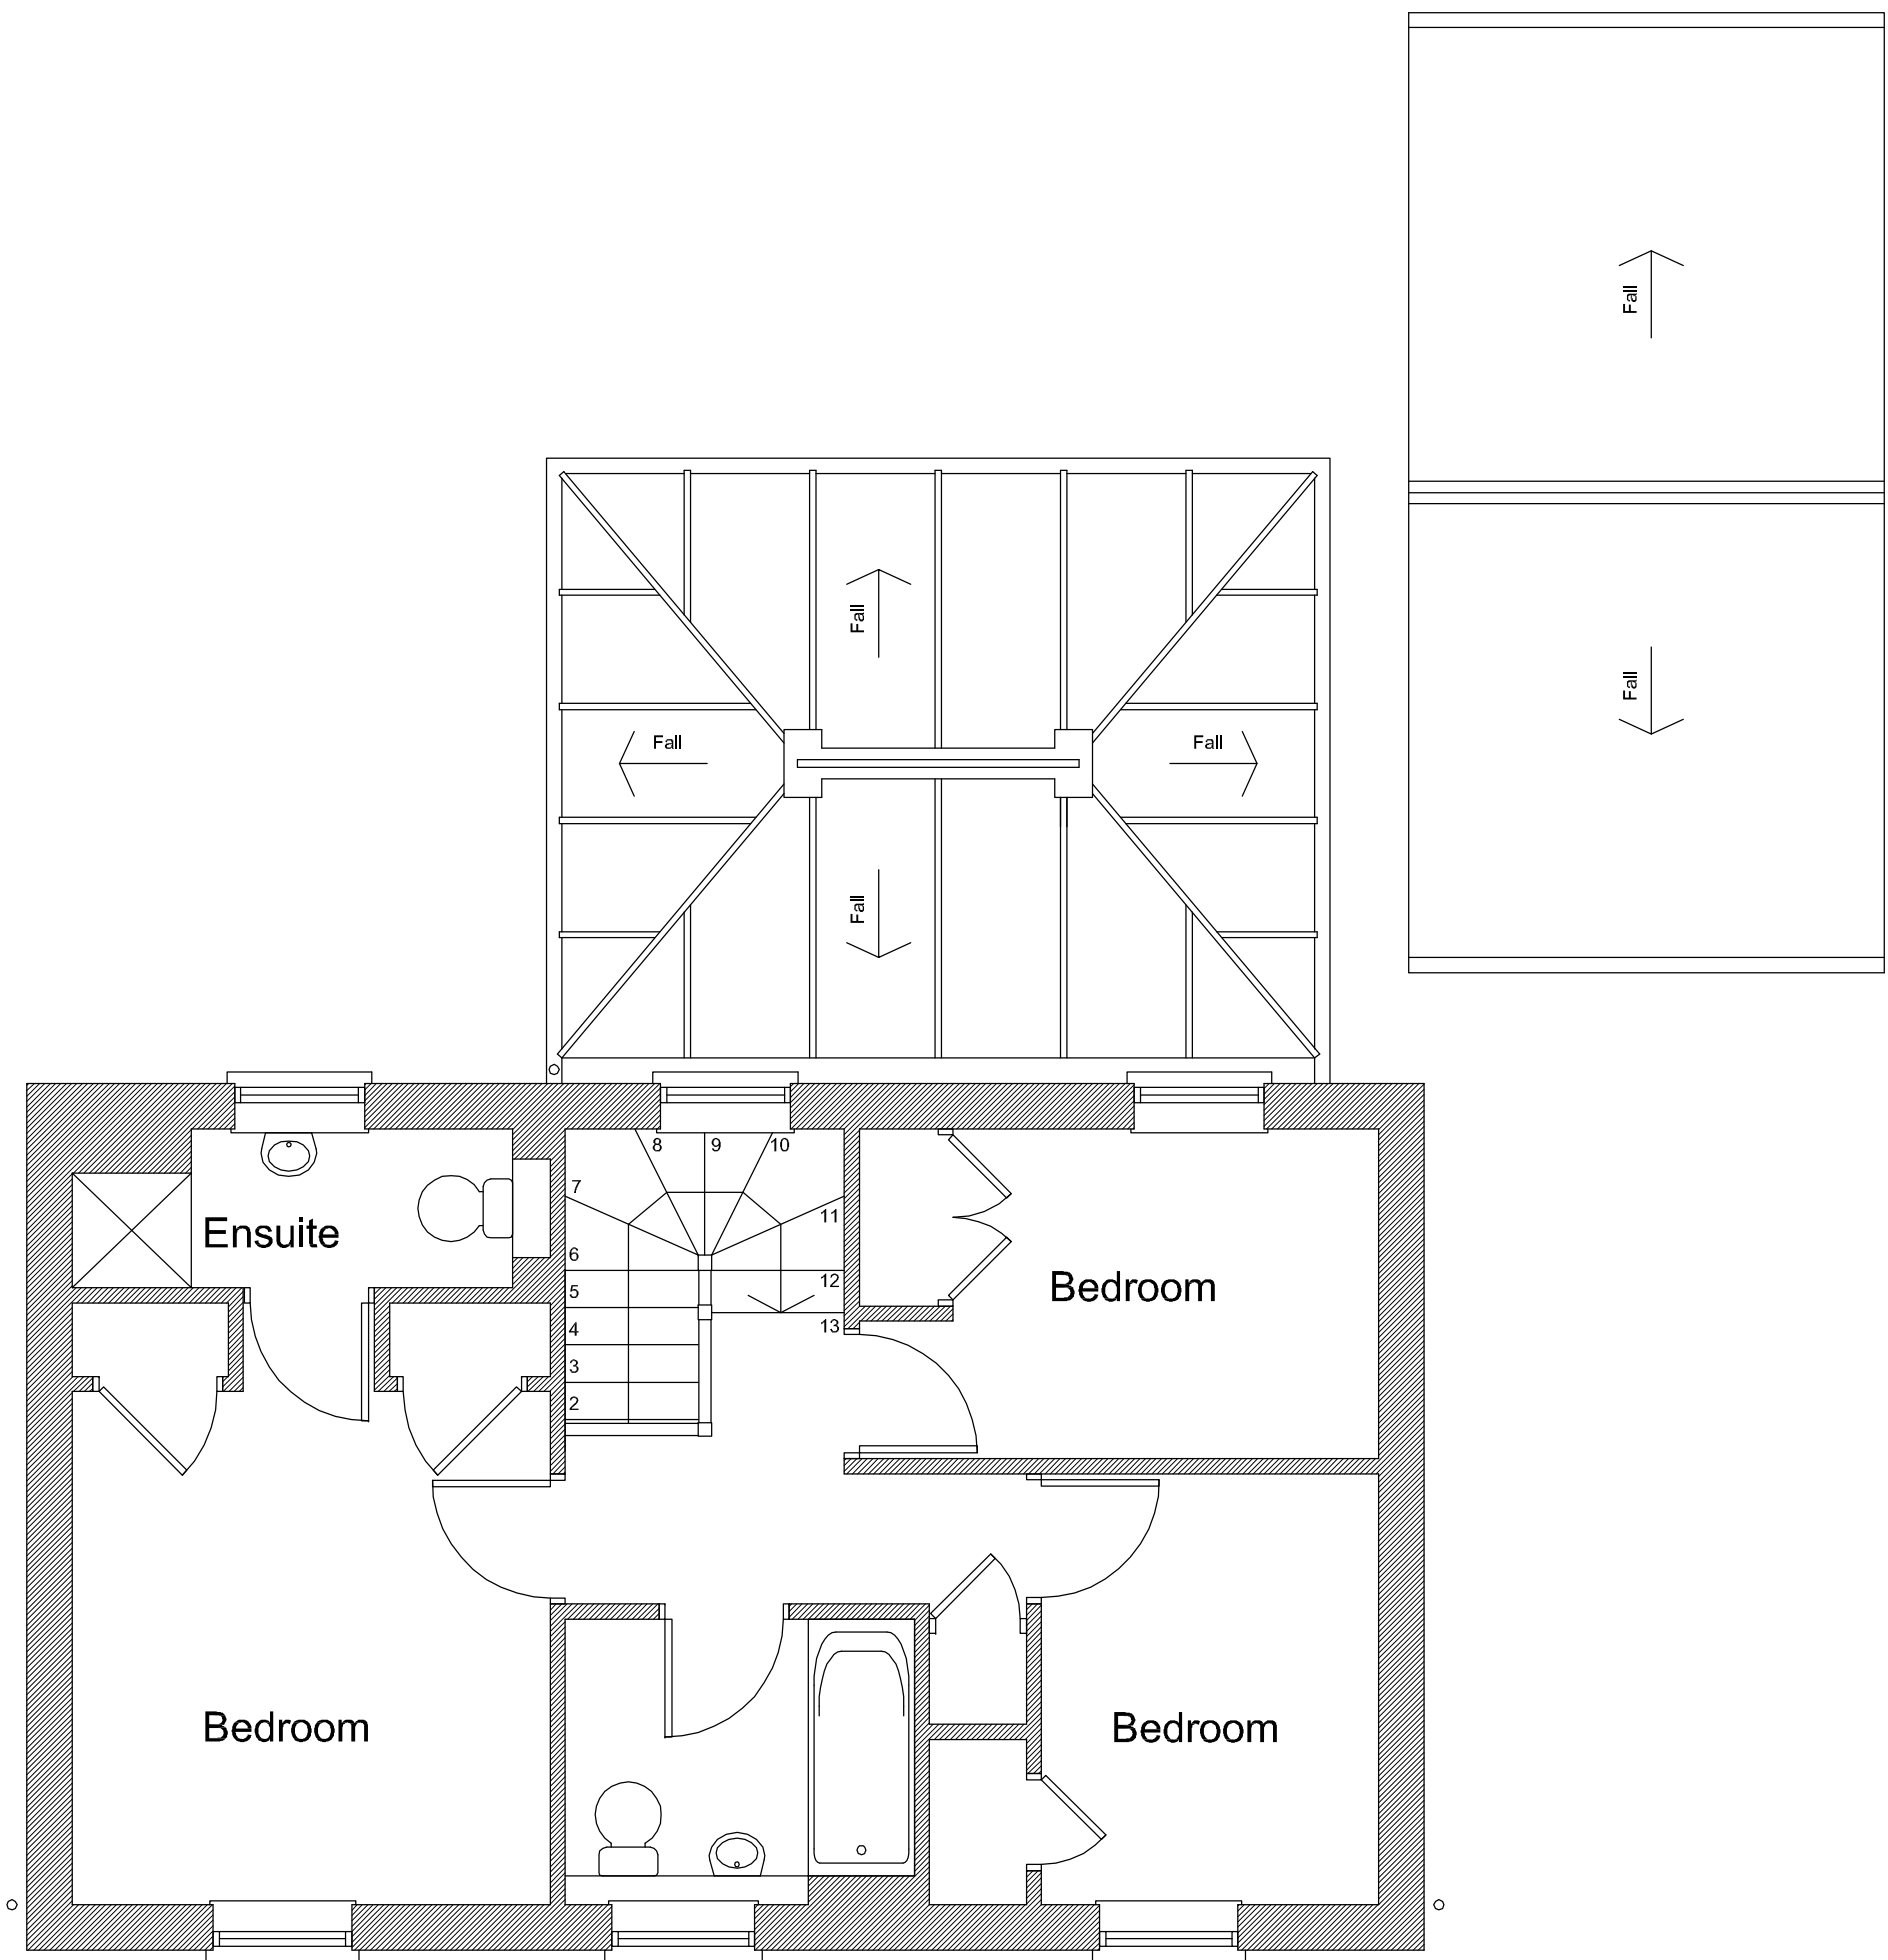


First Floor Plan 1:50

NOTE:
The contractor is to check all site dimensions and levels before work starts.
Do not scale from the drawing. Report any discrepancies.

This drawing must be read with and checked against all structural and other specialist drawings, specifications and bills of quantities.
Report any discrepancies.

The contractor is to comply with all current British Standards and Building Regulations whether or not specifically stated on these drawings.

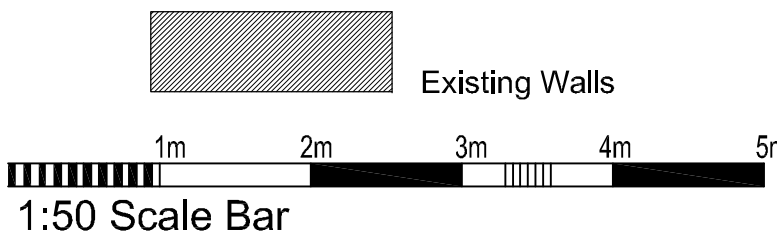

PLANNING

Rev.	Date	Description	By
------	------	-------------	----

Client Mr and Mrs Wallis	
Project Alterations to: 1 Pound Way Angmering	
Drawing Title Plans as Existing	
Copyright of: Sussex Architectural Services Wicket View, Cuckfield Lane Warringlid, West Sussex Tel: (01444) 461355 Email: info@sussexarchitecturalservices.co.uk	
Scale 1:50 @ A1	Drawing Number 13-145/01
Date February 2014	
Drawn	