

NOTE:
The contractor is to check all site dimensions and levels before work starts. Do not scale from the drawing. Report any discrepancies.

This drawing must be read with and checked against all structural and other specialist drawings, specifications and bills of quantities. Report any discrepancies.


The contractor is to comply with all current British Standards and Building Regulations whether or not specifically stated on these drawings.




Front Elevation 1:100




Rear Elevation 1:100

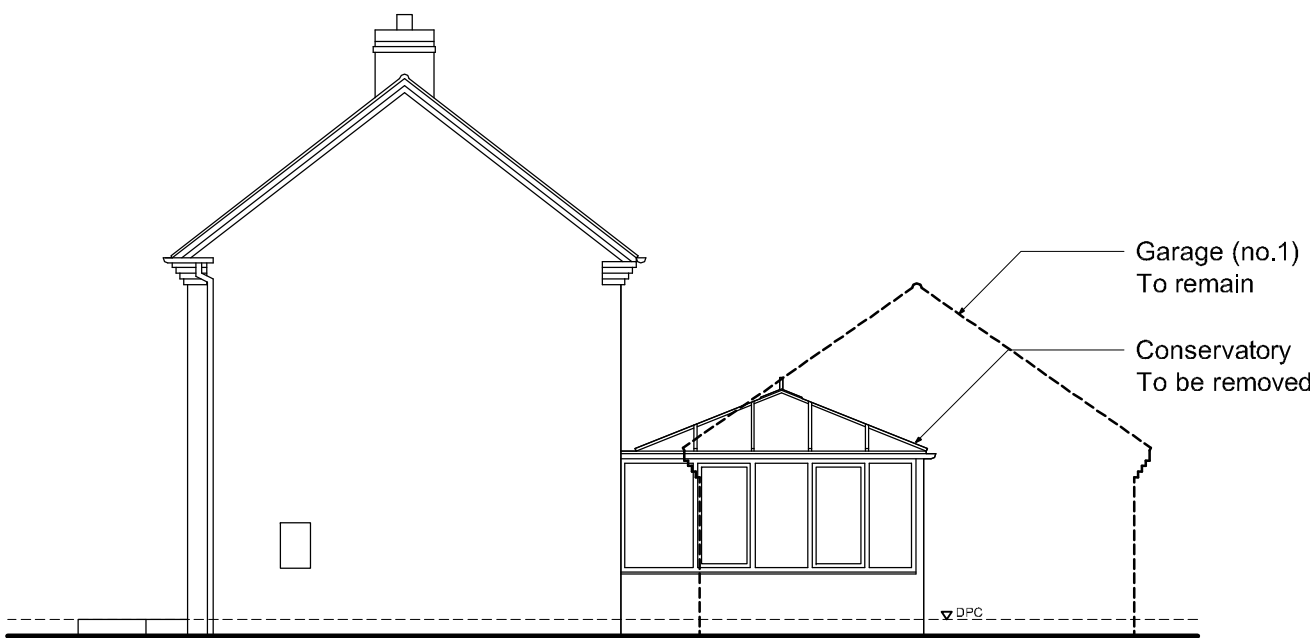

Side Elevation 1:100

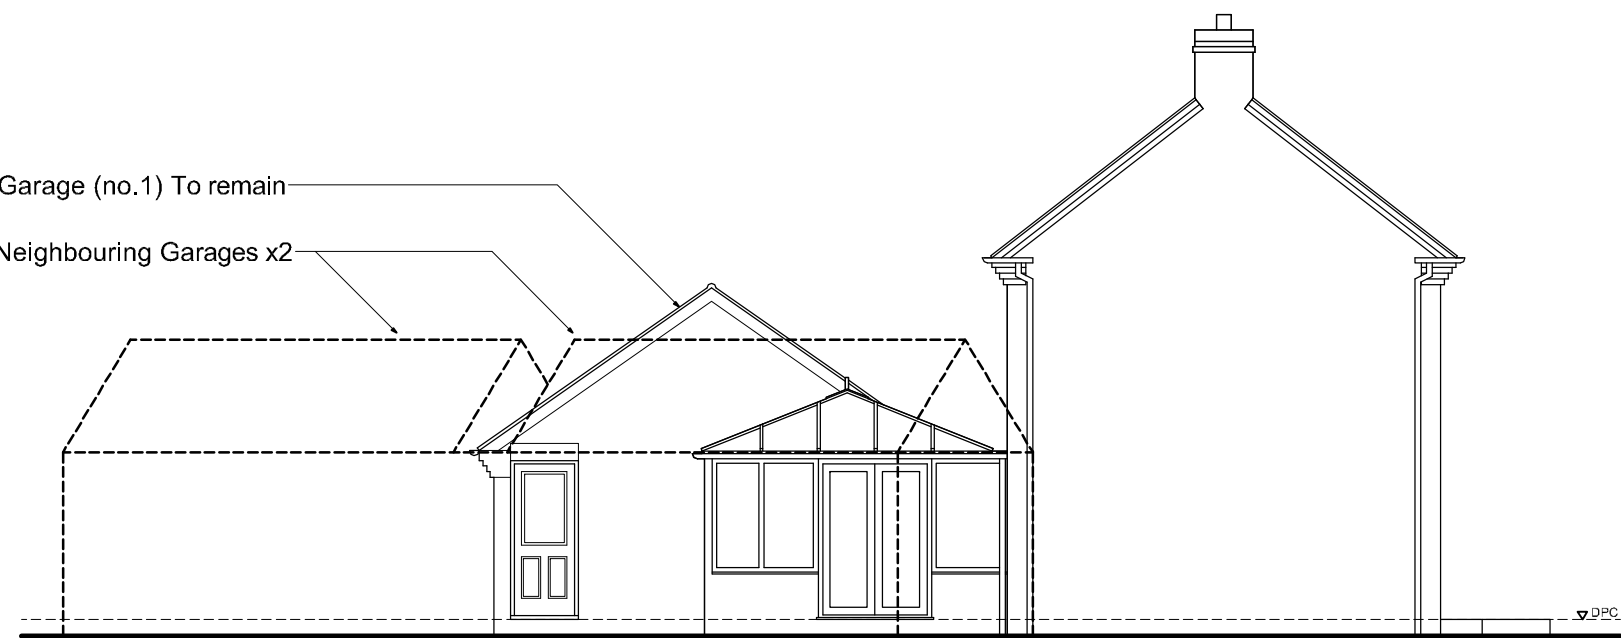

Side Elevation 1:100

 

PLANNING

Rev.	Date	Description	By
------	------	-------------	----

Client	
Mr and Mrs Wallis	
Project	
Alterations to: 1 Pound Way Angmering	
Drawing Title	
Elevations as Existing	
Copyright of:	
Sussex Architectural Services Wicket View, Cuckfield Lane Warringlid, West Sussex	
Tel: (01444) 461355	
Email: info@sussexarchitecturalservices.co.uk	
Scale	Drawing Number
1:100 @ A1	13-145/02
Date	
February 2014	
Drawn	