



**NOTE:**  
The contractor is to check all site dimensions and levels before work starts. Do not scale from the drawing. Report any discrepancies.

This drawing must be read with and checked against all structural and other specialist drawings, specifications and bills of quantities. Report any discrepancies.


The contractor is to comply with all current British Standards and Building Regulations whether or not specifically stated on these drawings.

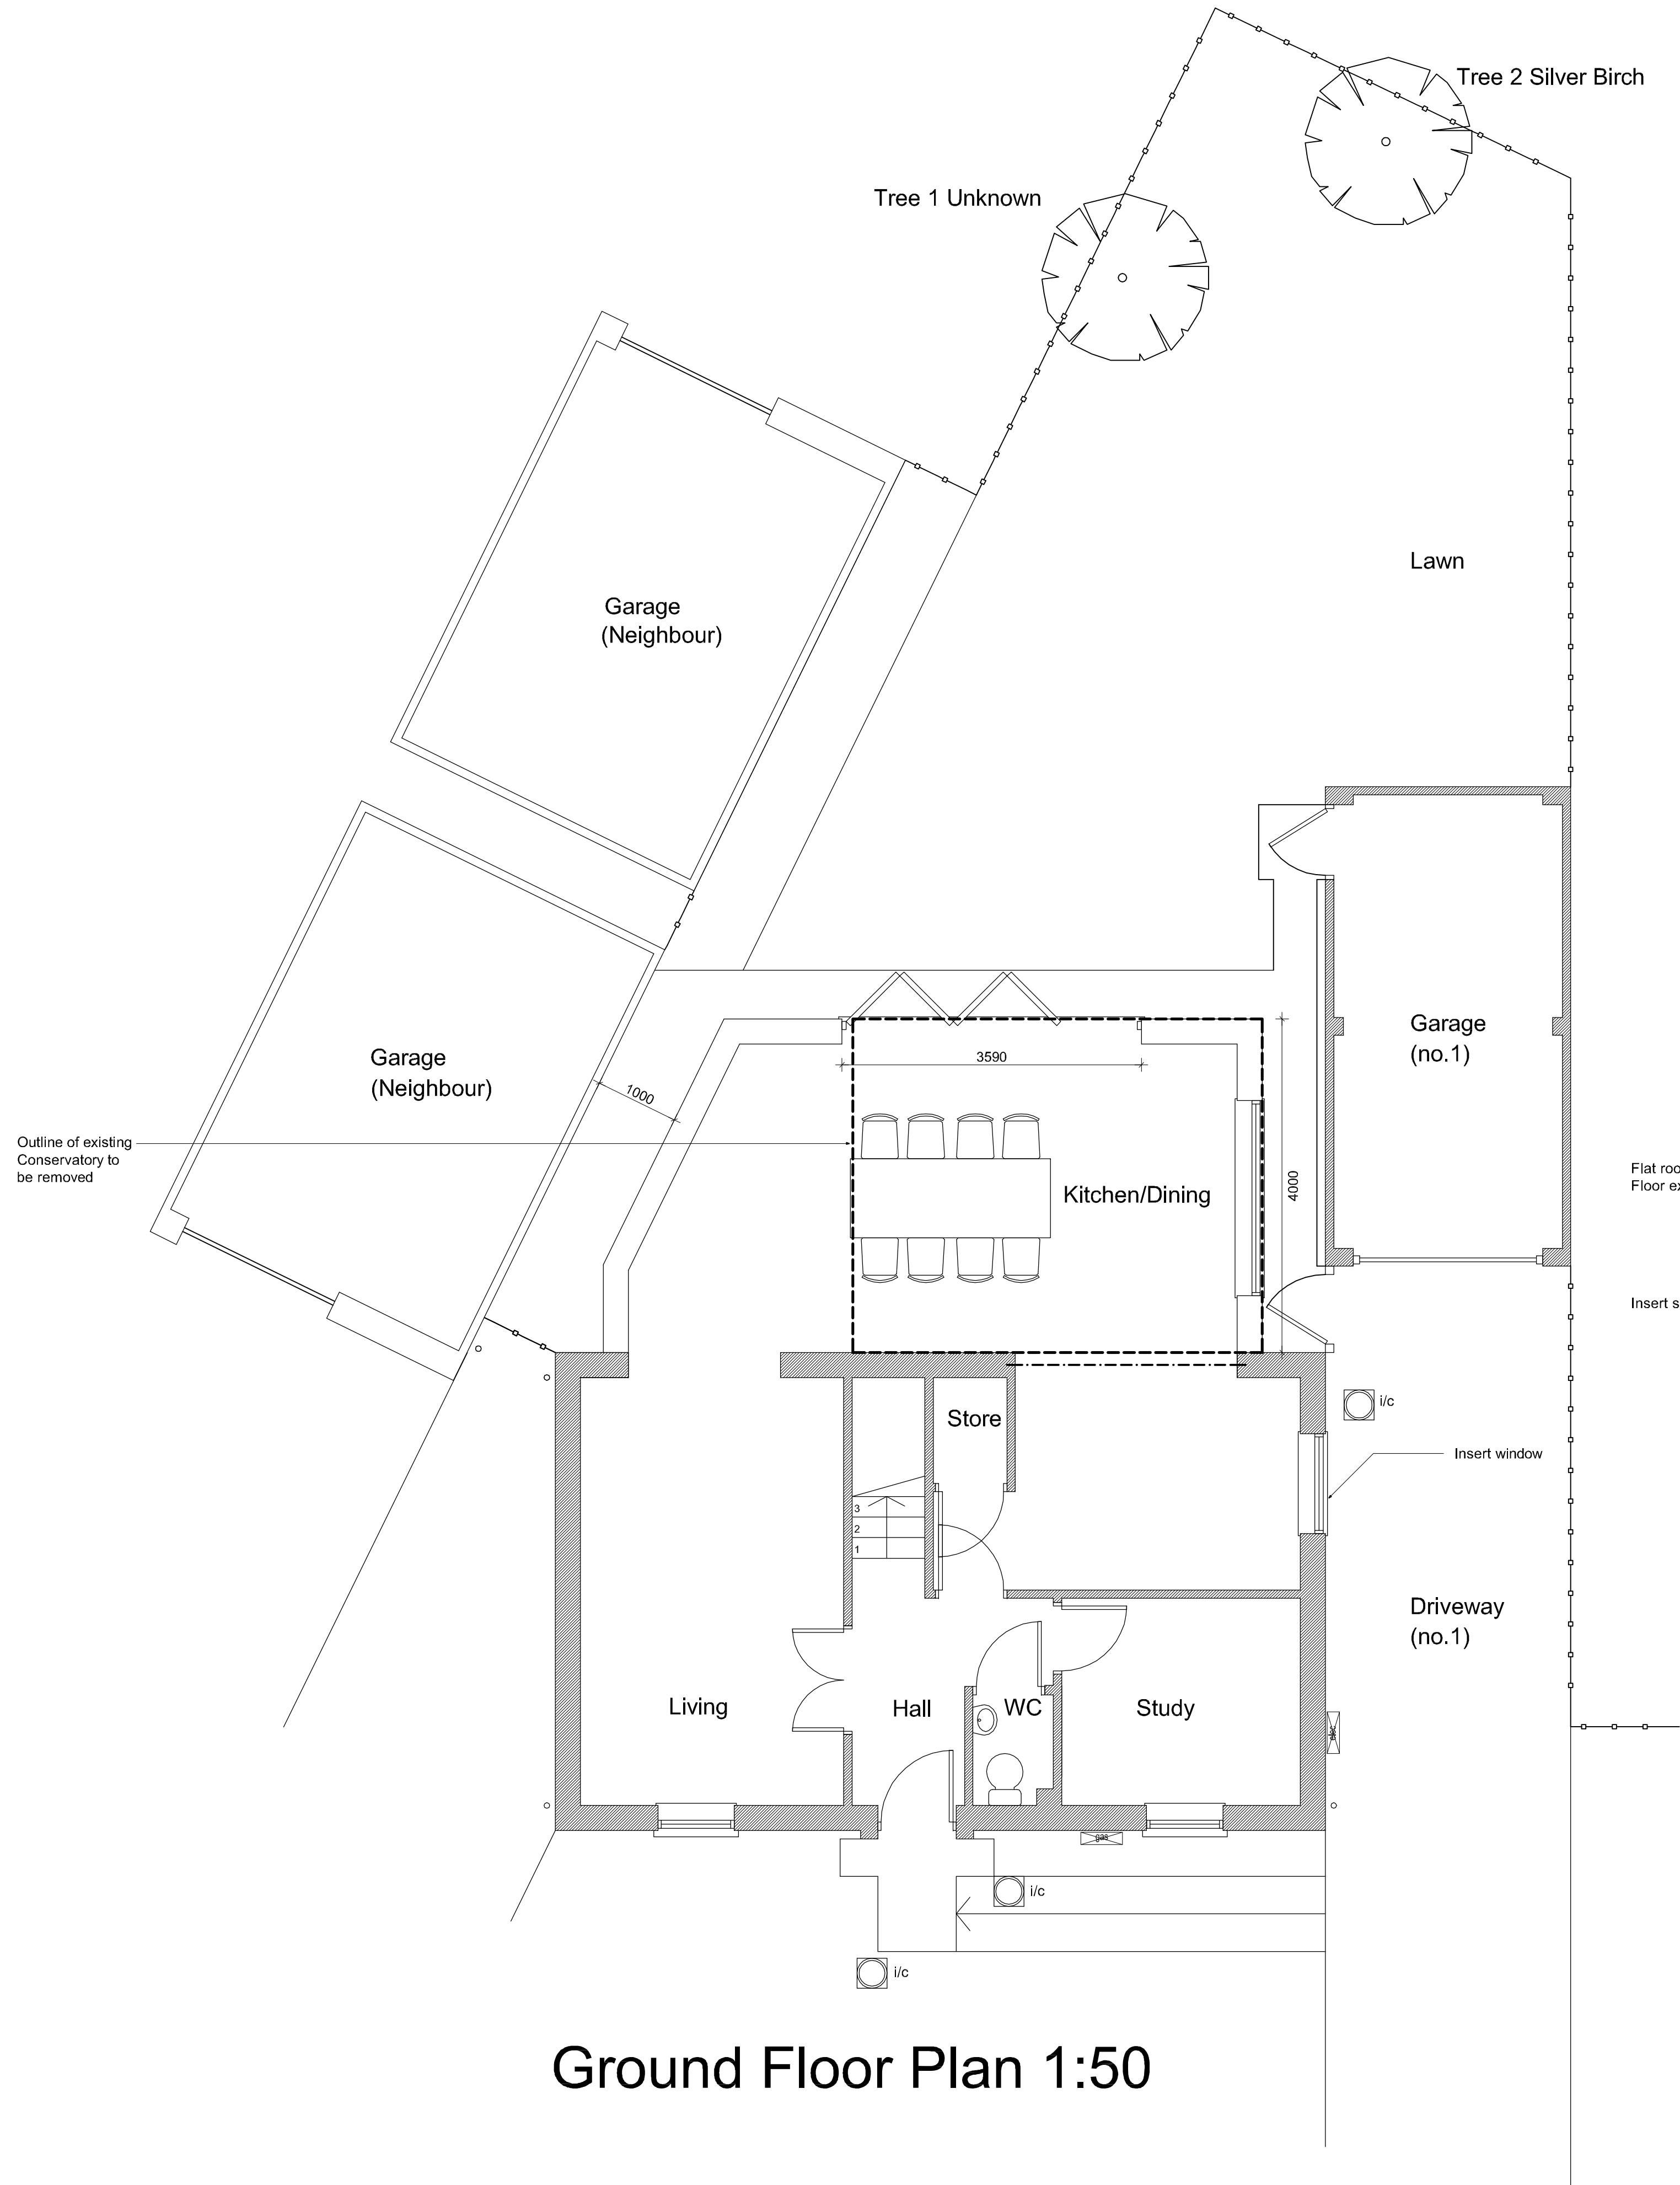

Ground Floor Plan 1:50

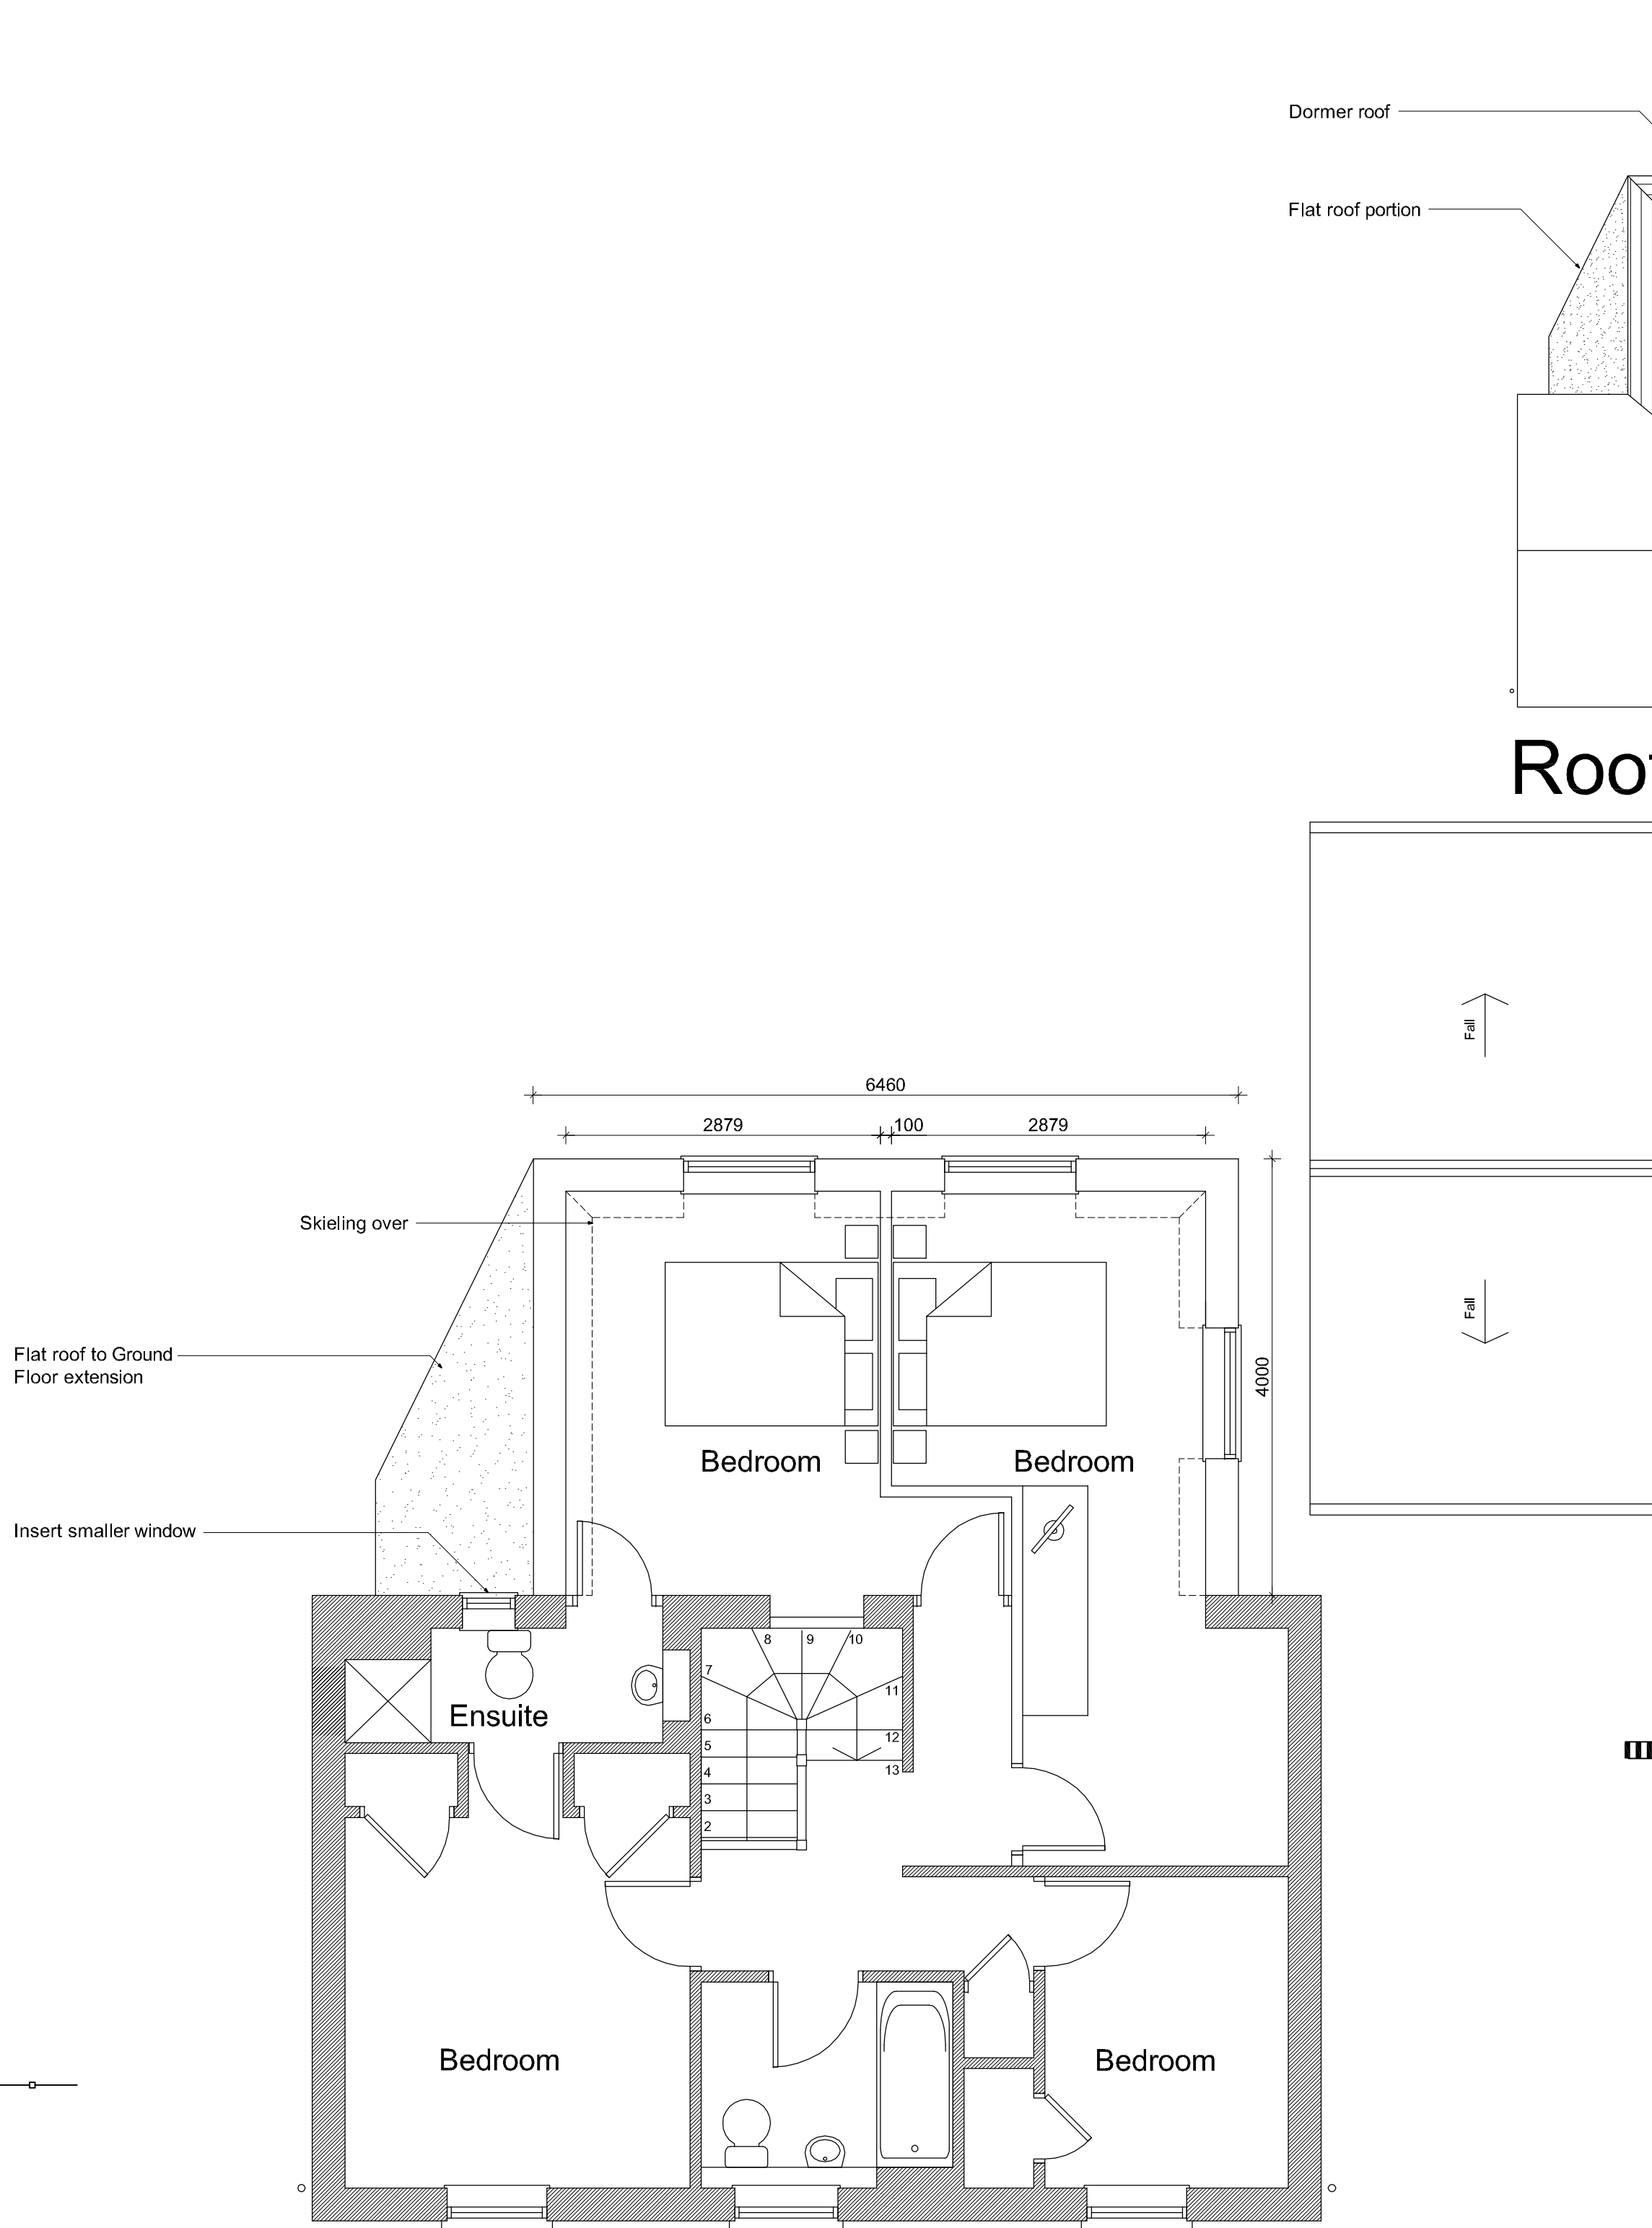


First Floor Plan 1:50

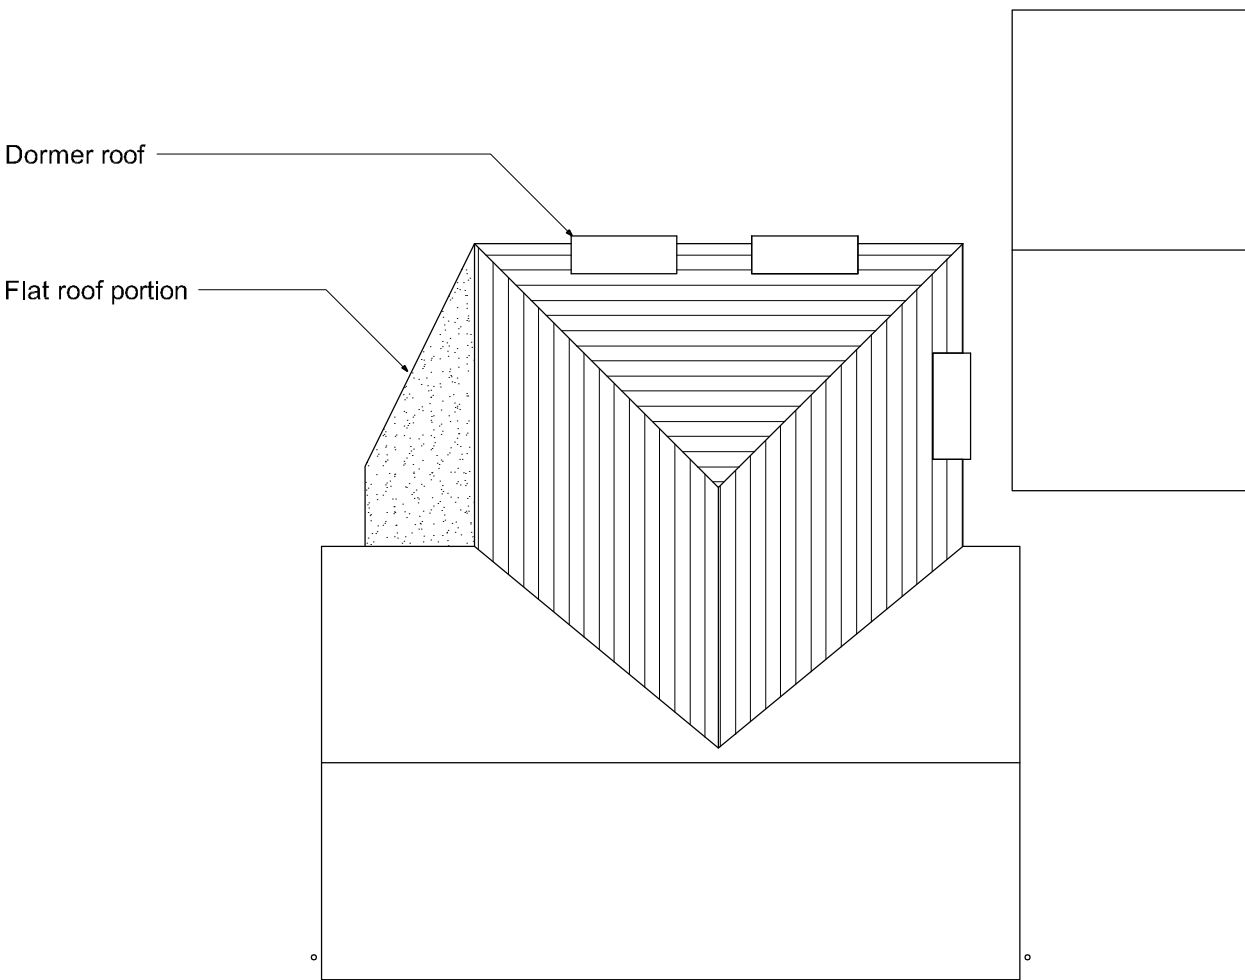

Roof Plan 1:100

**Materials:**

- Pitched roof: Concrete tiles to match existing  
Ground floor flat roof: Felt  
Dormer roofs: Felt flat roof with feature lead cheeks
- Walls: Face brickwork to match existing
- Rainwater goods: White PVCu gutters and downpipes to match existing
- Fascia and soffit: White PVCu sized to suit
- Joinery: White PVCu windows

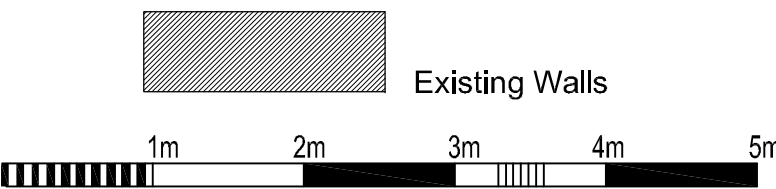

**PLANNING**

| Rev. | Date | Description | By |
|------|------|-------------|----|
|------|------|-------------|----|

Client  
**Mr and Mrs Wallis**

Project  
**Alterations to:  
1 Pound Way  
Angmering**

Drawing Title  
**Plans as Proposed**

Copyright of:  
**Sussex Architectural Services**  
Wicket View,  
Cuckfield Lane  
Warringlid,  
West Sussex  
Tel: (01444) 461355  
Email: info@sussexarchitecturalservices.co.uk

Scale: 1:50 @ A1  
Date: February 2014  
Drawn:

Drawing Number  
**13-145/03**