


NOTE:
The contractor is to check all site dimensions and levels before work starts. Do not scale from the drawing. Report any discrepancies.

This drawing must be read with and checked against all structural and other specialist drawings, specifications and bills of quantities. Report any discrepancies.


The contractor is to comply with all current British Standards and Building Regulations whether or not specifically stated on these drawings.




Front Elevation 1:100

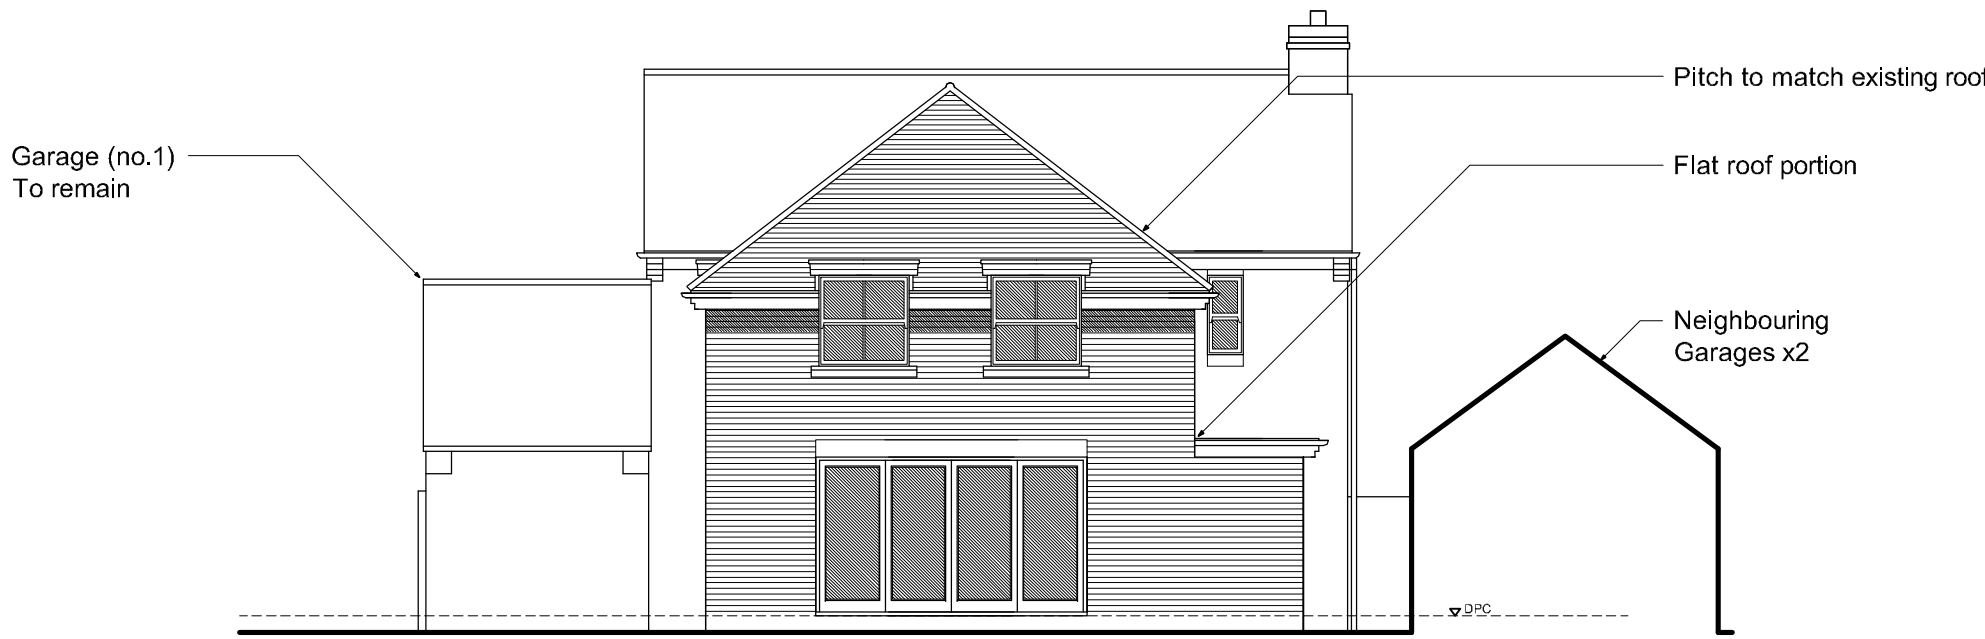

Rear Elevation 1:100

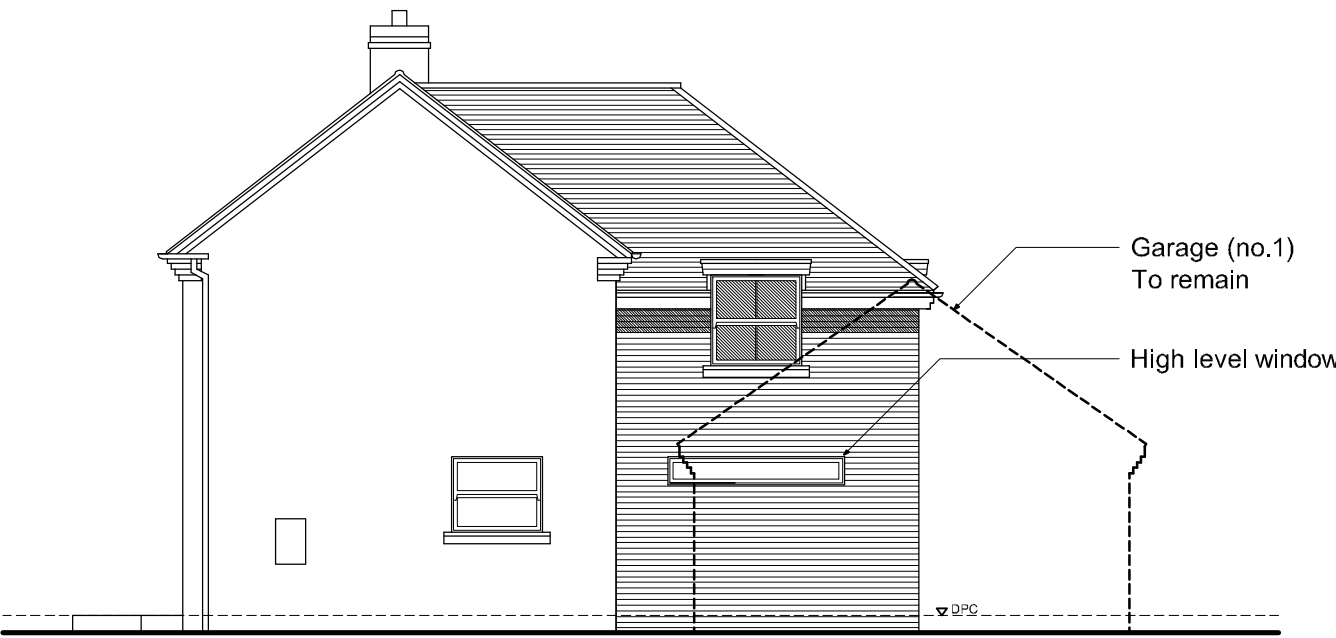


Side Elevation 1:100

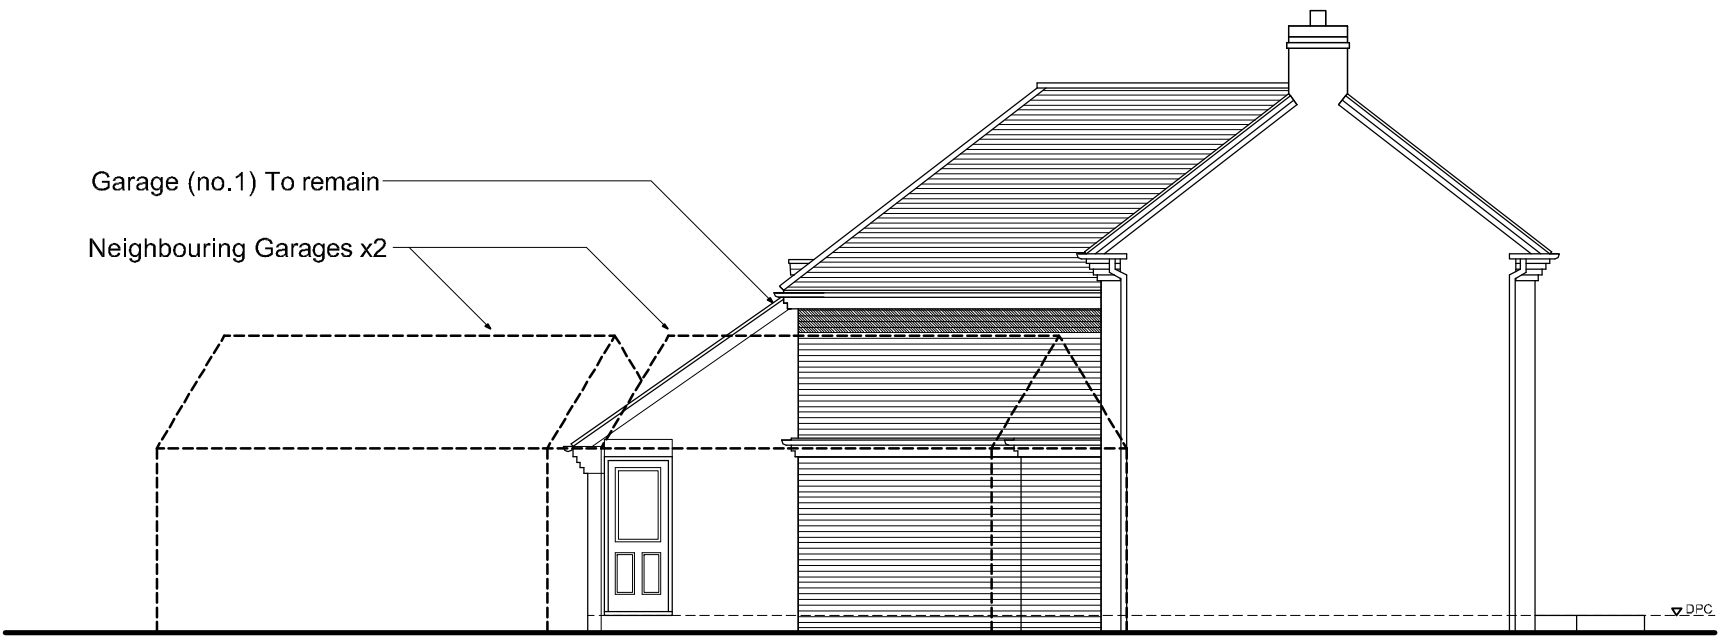

Side Elevation 1:100

Materials:

- Pitched roof: Concrete tiles to match existing
Ground floor flat roof: Felt
Dormer roofs: Felt flat roof with feature lead cheeks
- Walls: Face brickwork to match existing
- Rainwater goods: White PVCu gutters and downpipes to match existing
- Fascia and soffit: White Pvcu sized to suit
- Joinery: White PVCu windows

 

PLANNING

A	July '14	Revised for Planning	-
Rev.	Date	Description	By

Client

Mr and Mrs Wallis

Project

Alterations to:
1 Pound Way
Angmering

Drawing Title

Elevations as Proposed

Copyright of:

Sussex Architectural Services

Wicket View,
Cuckfield Lane
Warringlid,
West Sussex

Tel: (01444) 461355

Email: info@sussexarchitecturalservices.co.uk

Scale	1:100 @ A1	Drawing Number	13-145/04 A
Date	February 2014		
Drawn			