



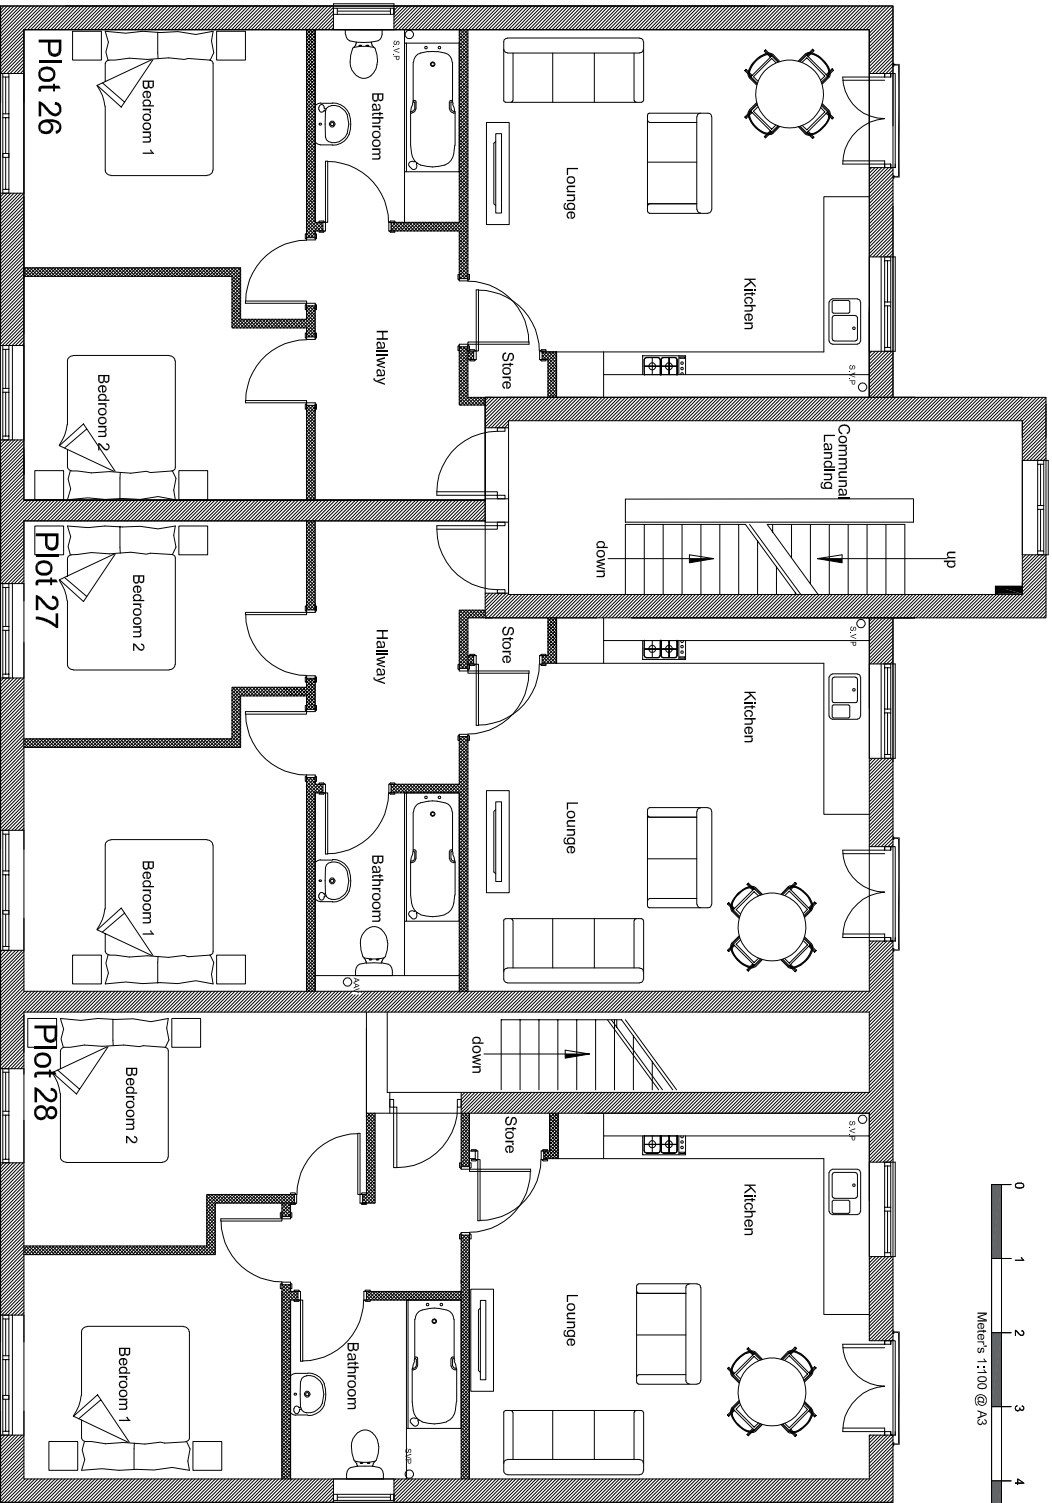

First Floor Plan

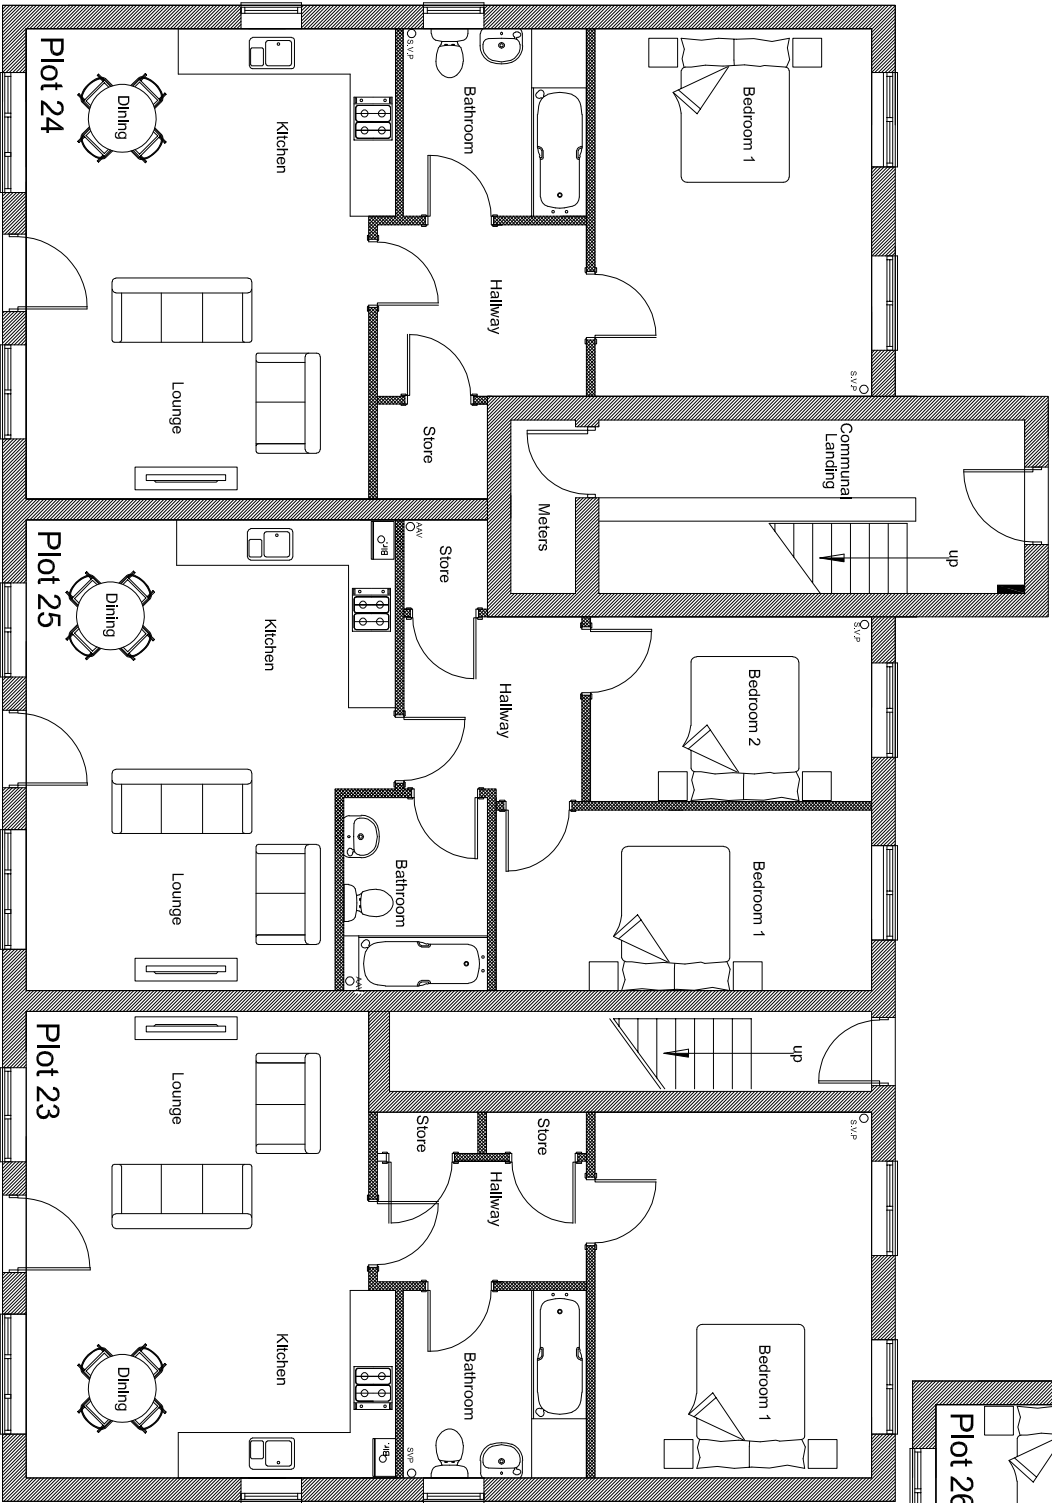

Ground Floor Plan

NOTES

This drawing and all the information shown is the property of Bedaro and shall not be used for any other purpose without the written permission of the company. ALL DIMENSIONS ARE TO FACE UNLESS OTHERWISE SPECIFIED. ENGINEERS CHECKS AND CALCULATIONS TO BE CHECKED ON SITE. IF ANY VARIATIONS ARE MADE TO SPECIFICATIONS/DRAWINGS WITHOUT BEING FIELD ACCOUNTABLE FOR NON COMPLIANCE OF PLANNING AND BUILDING REGULATIONS.

B	22.05.18	Drawing updated following client comments
A	18.05.18	Drawing updated following client comments

Rev.	Date	Remarks
------	------	---------



Northern Office
Suite 9, Beech House,
Padgate Business Park,
Green Lane, Warrington,
WA1 4JN

T 01925 851600
W www.bedaro.co.uk



Angmering
Apartments
Proposed Ground & First Floor Plans

Scale: 1:100 @ A3	Date: May 18
Drawing Number: 1084-Ang110	Revision: B
	Drawn by: GC