

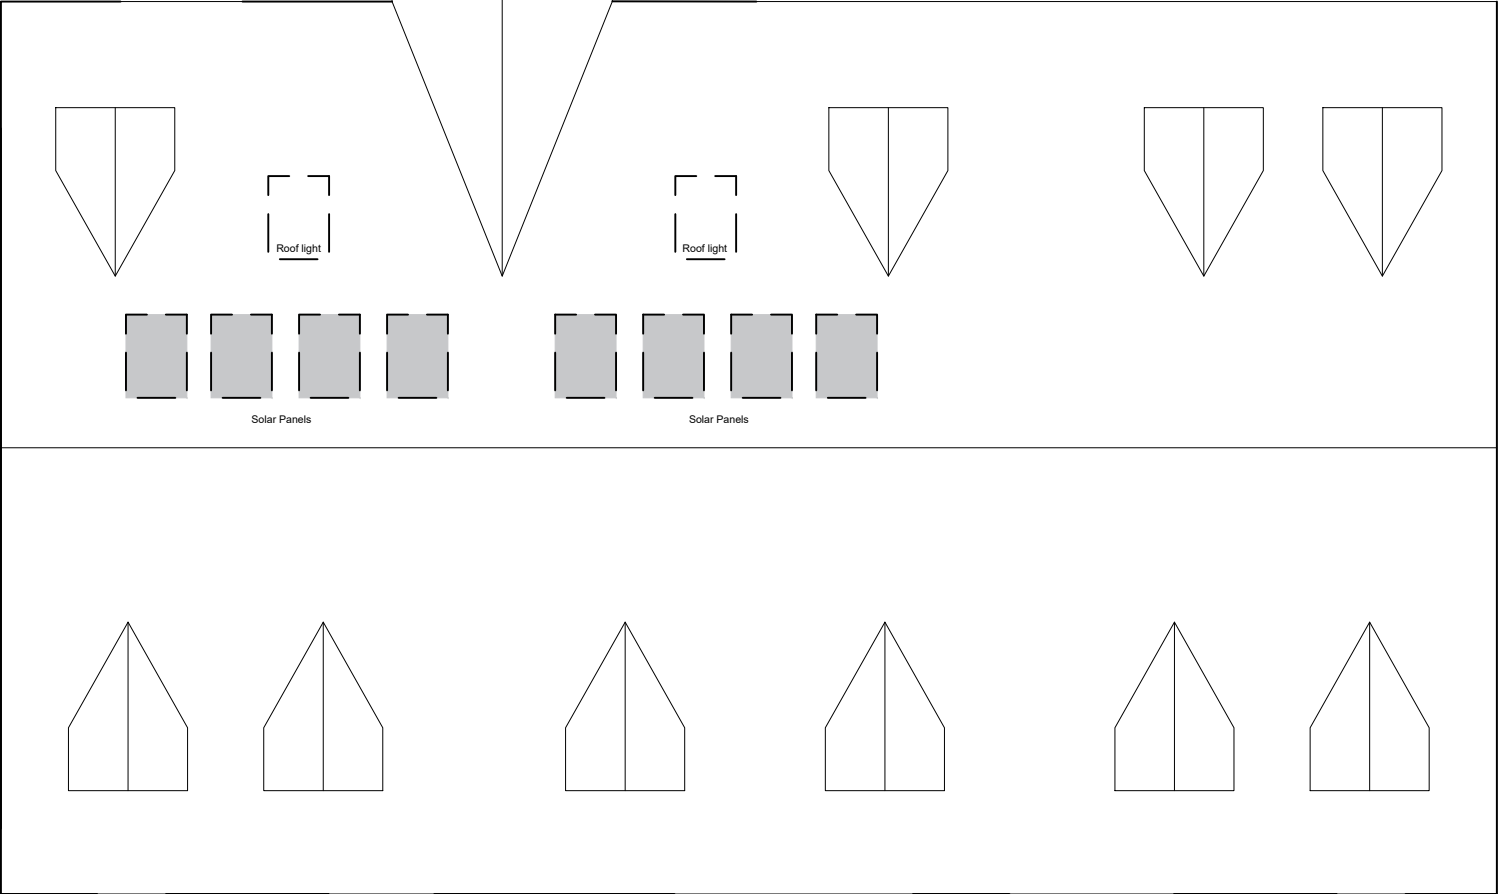


 

Roof Plan

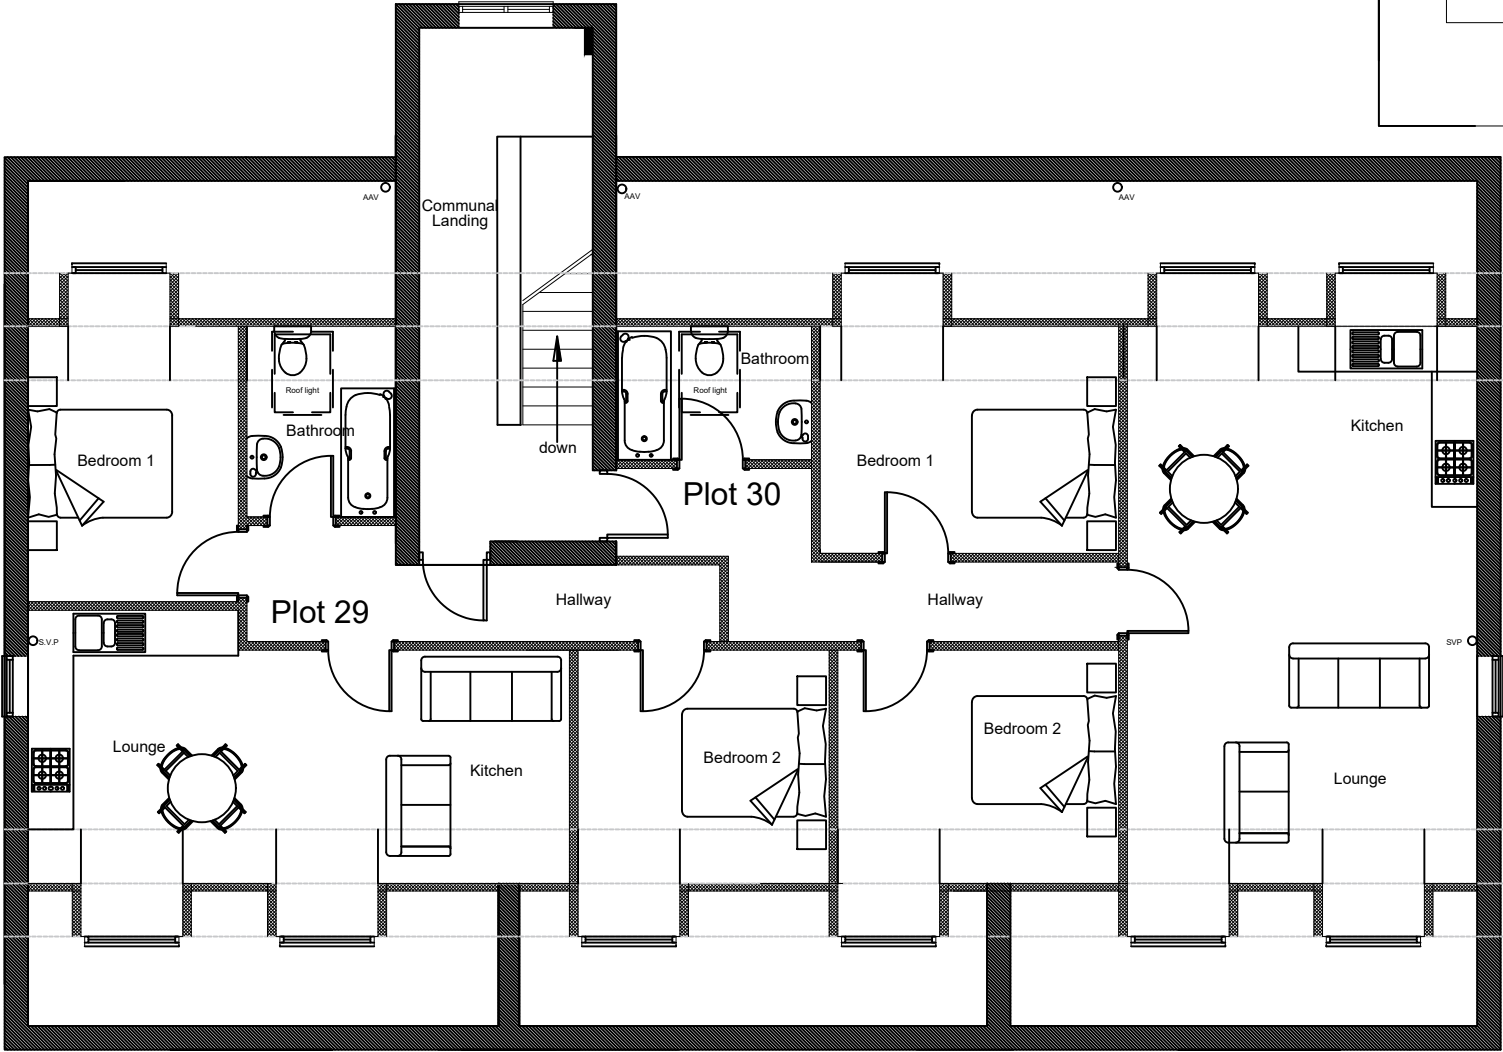

Second Floor Plan

NOTES
This drawing and all the information shown is the property of Bedaro and shall not be copied whole, or in part, or used for any other purpose without written permission of the Company
ALL SUBJECT TO STRUCTURAL ENGINEERS CHECKS AND CALCULATIONS
ALL DIMENSIONS TO BE CHECKED ON SITE

IF ANY VARIATIONS ARE MADE TO SPECIFICATION/DRAWINGS WITHOUT BEDARO KNOWLEDGE, BEDARO WILL NOT BE HELD ACCOUNTABLE FOR NON COMPLIANCE OF PLANNING AND BUILDING REGULATIONS

B	22.05.18	Drawing updated following client comments
A	18.05.18	Drawing updated following client comments

Rev.	Date.	Remarks
------	-------	---------



Northern Office
Suite 9, Beech House,
Padgate Business Park,
Green Lane, Warrington,
WA1 4JN

T 01925 851600
W www.bedaro.co.uk



Project/Title: Angmering
Apartments
Proposed Second Floor & First Roof Plans

Scales: 1:100 @ A3	Date: Apr 18
Drawing Number: 1084-Ang111	Revision: B
	Drawn by: GC