




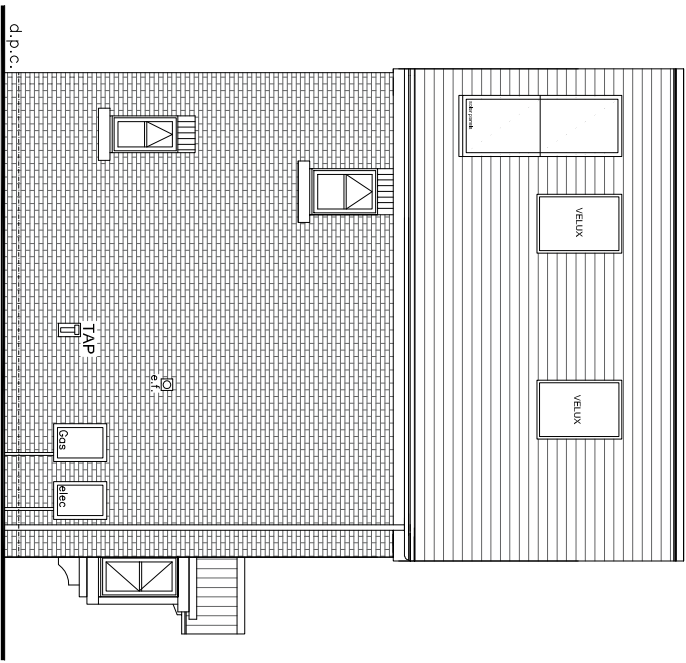


Side Elevation

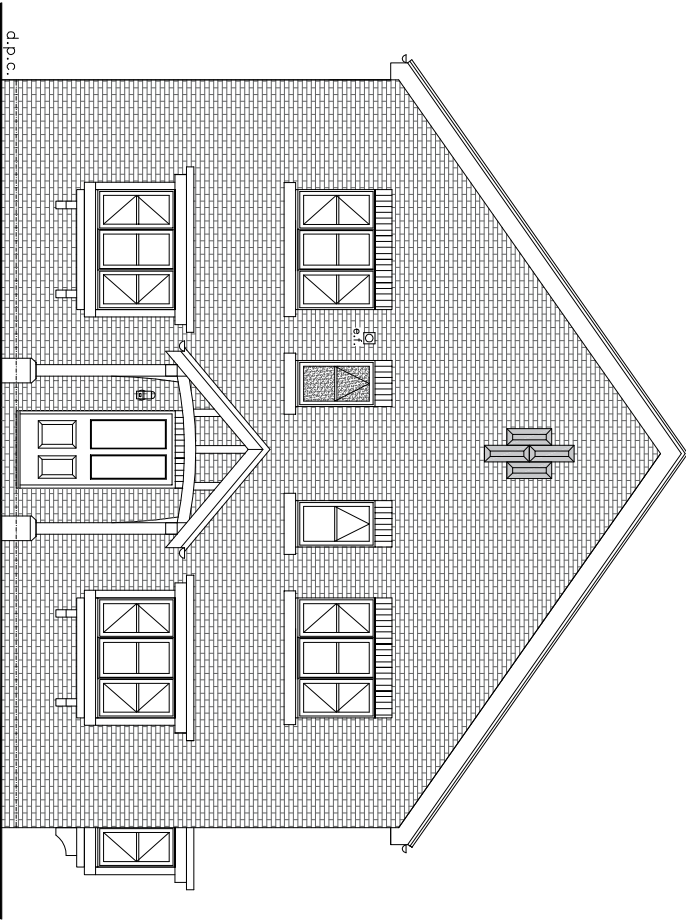


Front Elevation

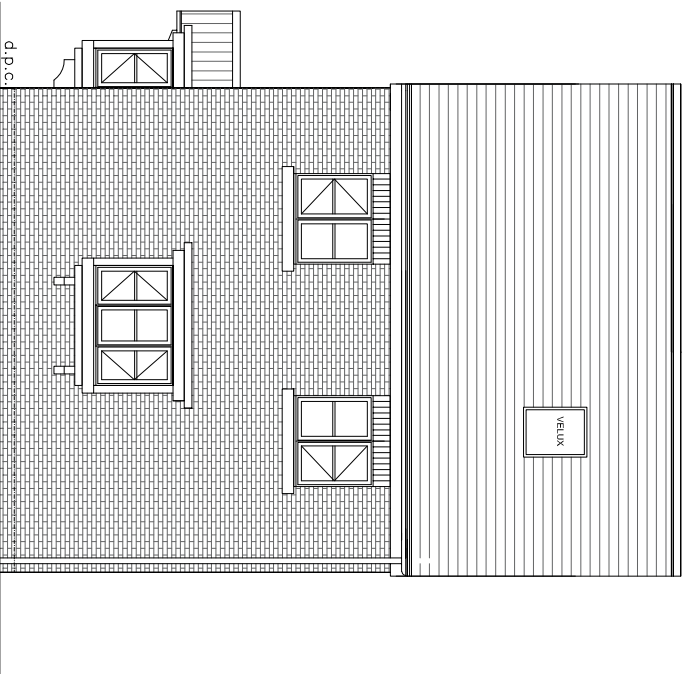


Side Elevation

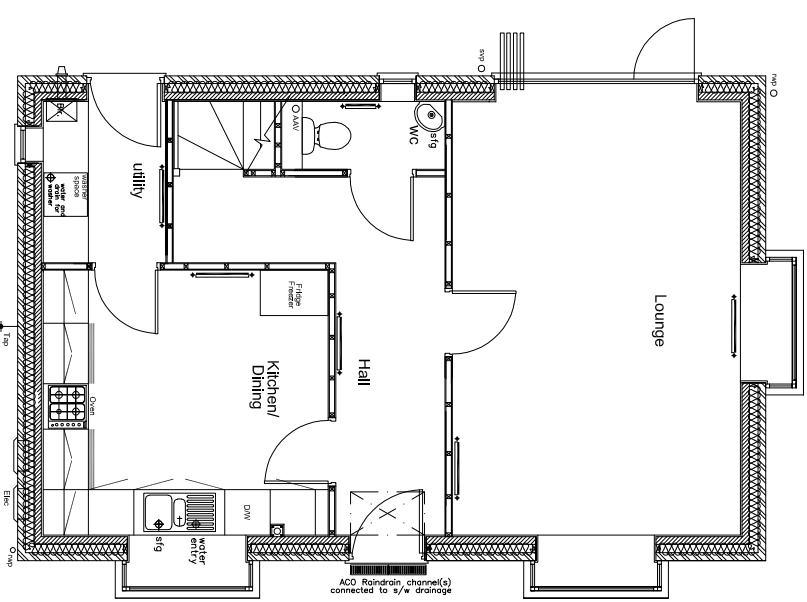


Ground Floor Plan

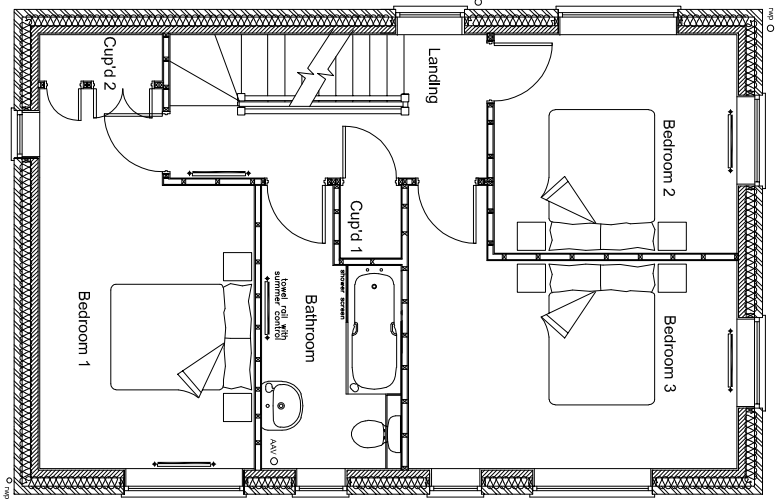

First Floor Plan

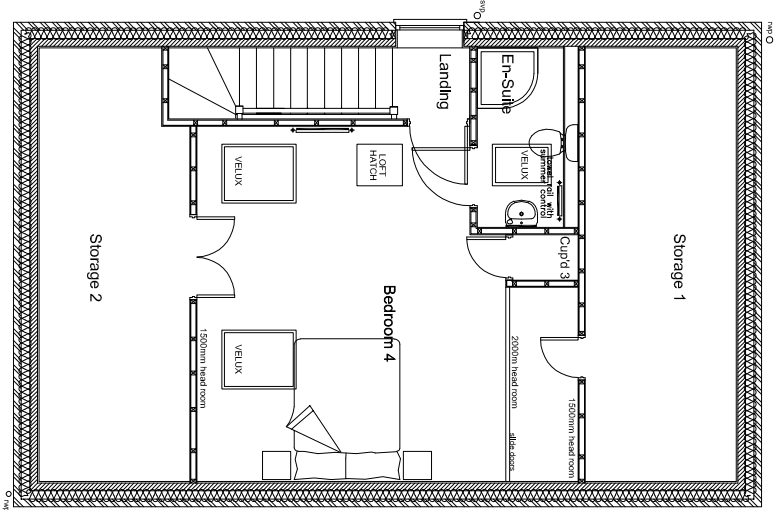

Second Floor Plan

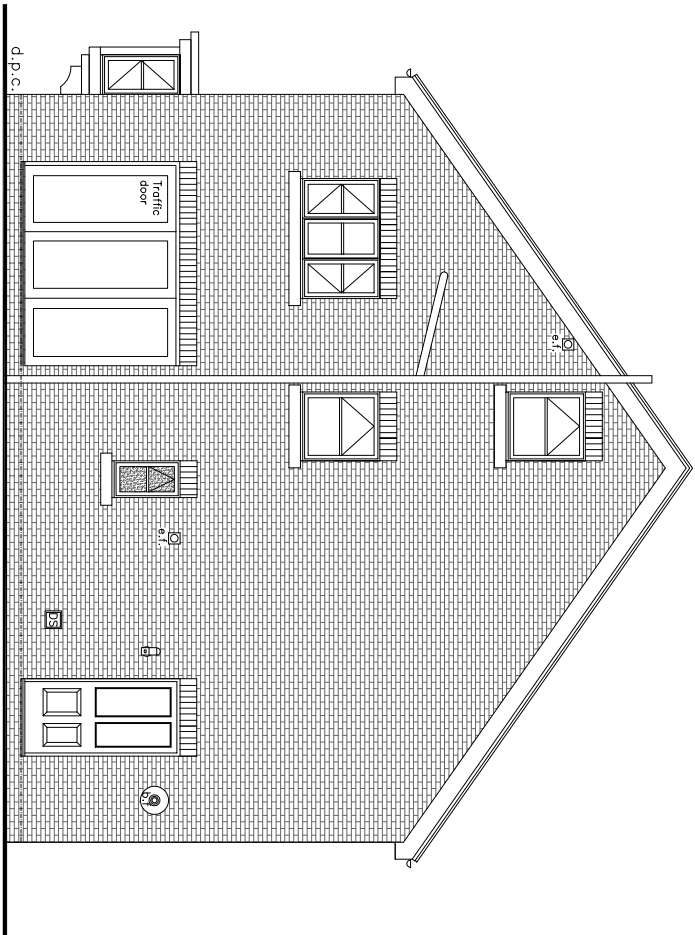

Rear Elevation

NOTES

The drawings and all the information shown is the property of Bedaro and shall not be copied whole, or in part, or used for any other purpose without the written permission of the company.

ALL SUBJECT TO STRUCTURAL ENGINEERING CHECKS AND ALL DIMENSIONS TO BE CHECKED ON SITE.

06.07.18 Lounge Bay window added
20.05.18 Amended plans to GFC WC
18.05.18 Amended plans and elevations to client comments



Northern Office
Suite 9, Beech House,
Padgate Business Park,
Green Lane, Warrington,
WA1 4JN

T 01925 851600
W www.bedaro.co.uk



Angmering
House Type D
Proposed Floor Plans & Elevations

Scale: 1:100 @ A3
Drawing Number: 1084-Ang117

Revision: C

Date: Apr 18
Drawn By: GC